


0 10 20 30 40 50 60m
SCALE BAR

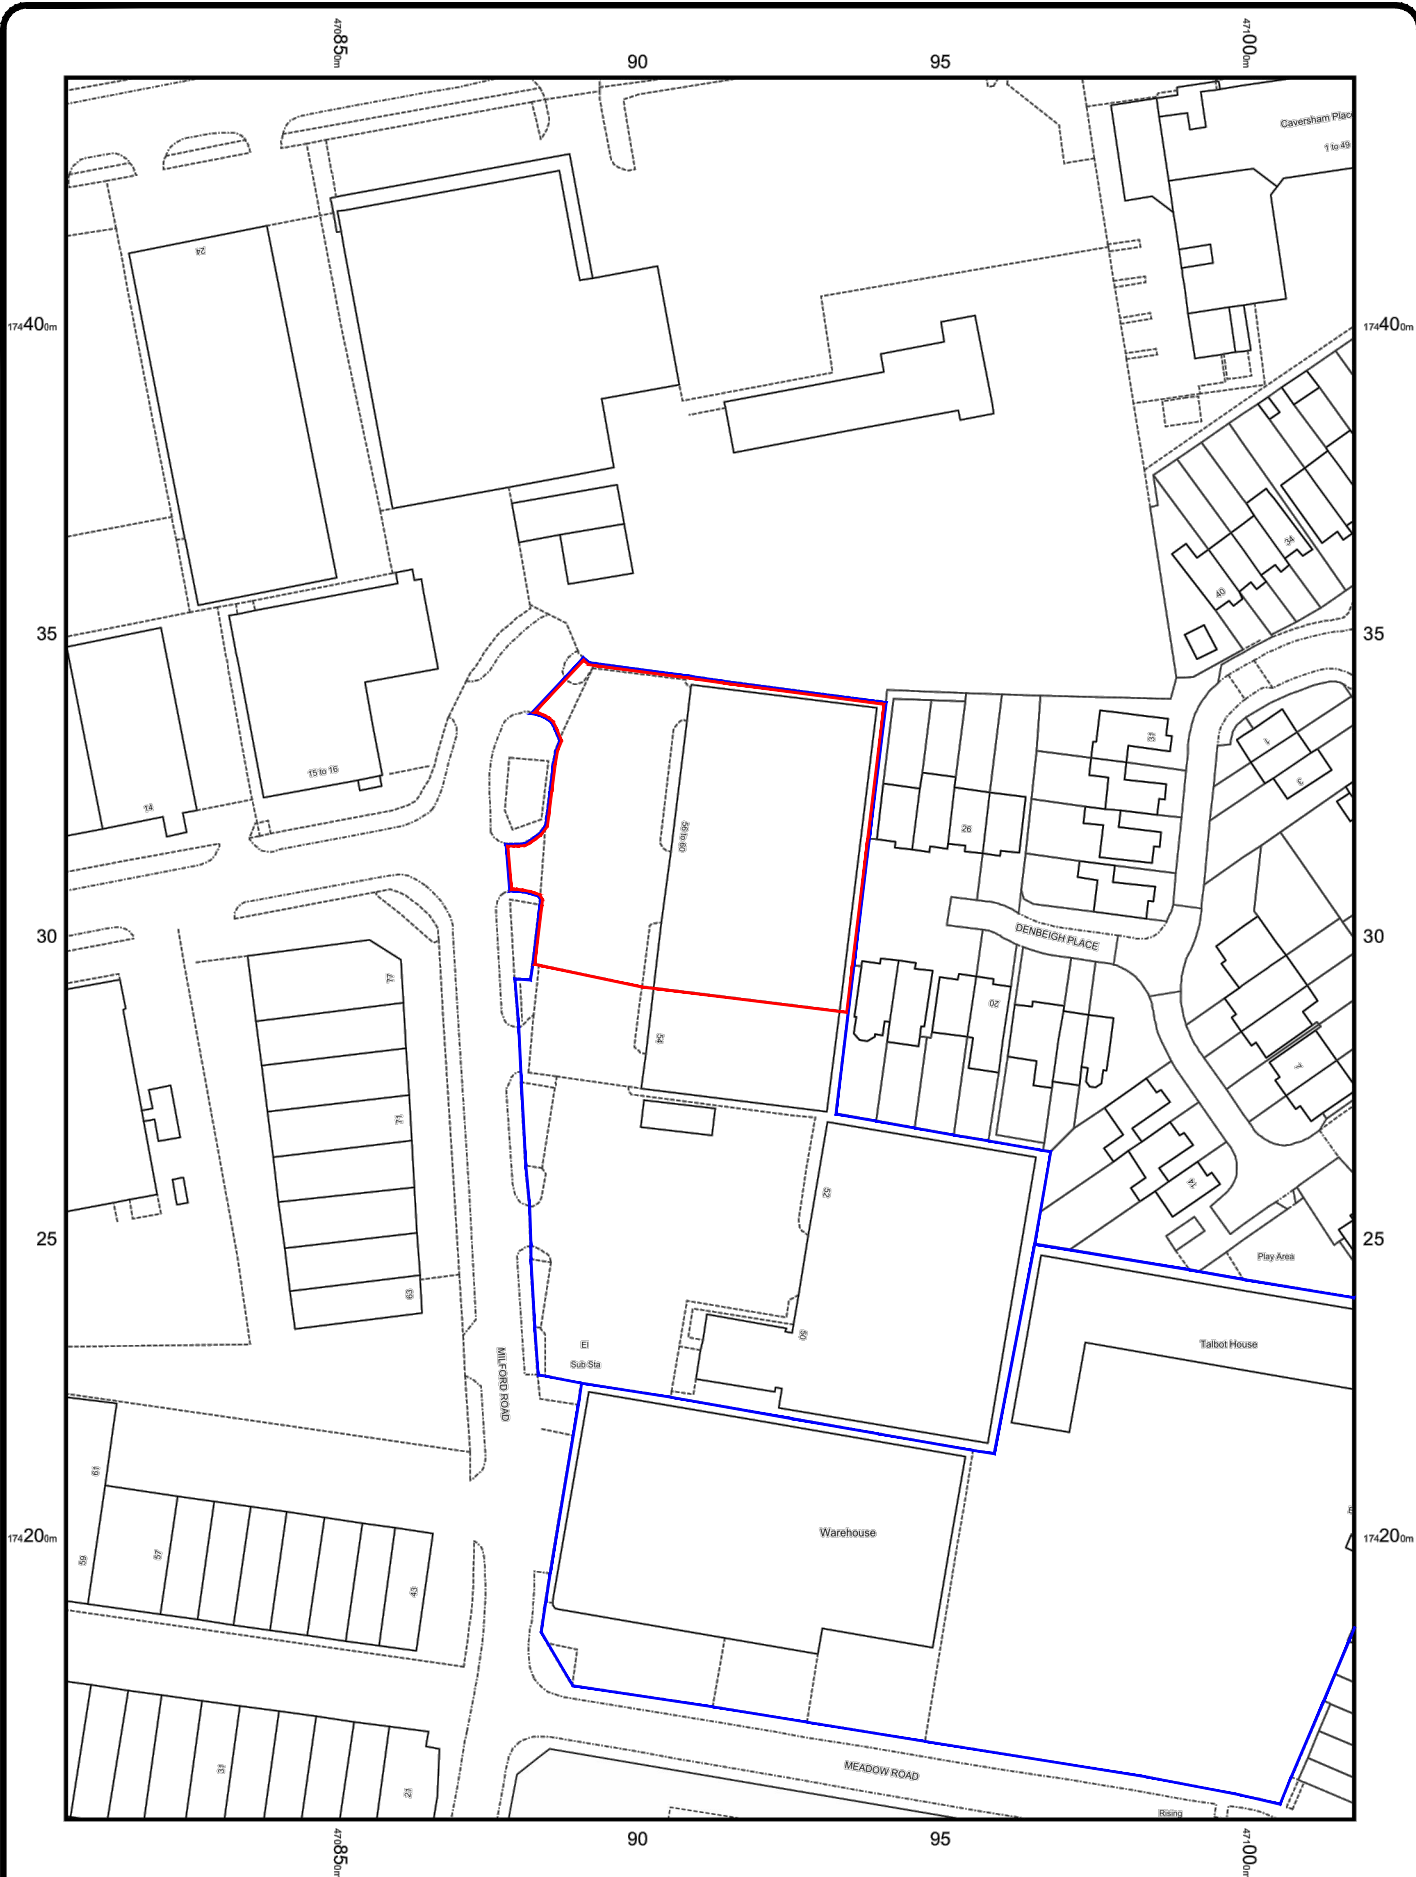

Unit 56-60
Milford Commercial Estate
Milford Road
Reading
Berkshire

Location Plan

Drawing No JHP RS276 - 001

Scale A1@1:100

Date May 2022

Revision