




Notes


This drawing is to be scaled for planning purposes only.
All dimensions are in millimeters unless noted otherwise.
This drawing to be read in conjunction with drawings 001 to 000
All dimensions to be checked on site prior to the commencement of any construction.
This drawing may not be reproduced in any part or form without the written consent of KJC CAD & Draughting Services Ltd.
ALL COPYRIGHTS RESERVED

Revisions:



Rev	Date	Description
-----	------	-------------

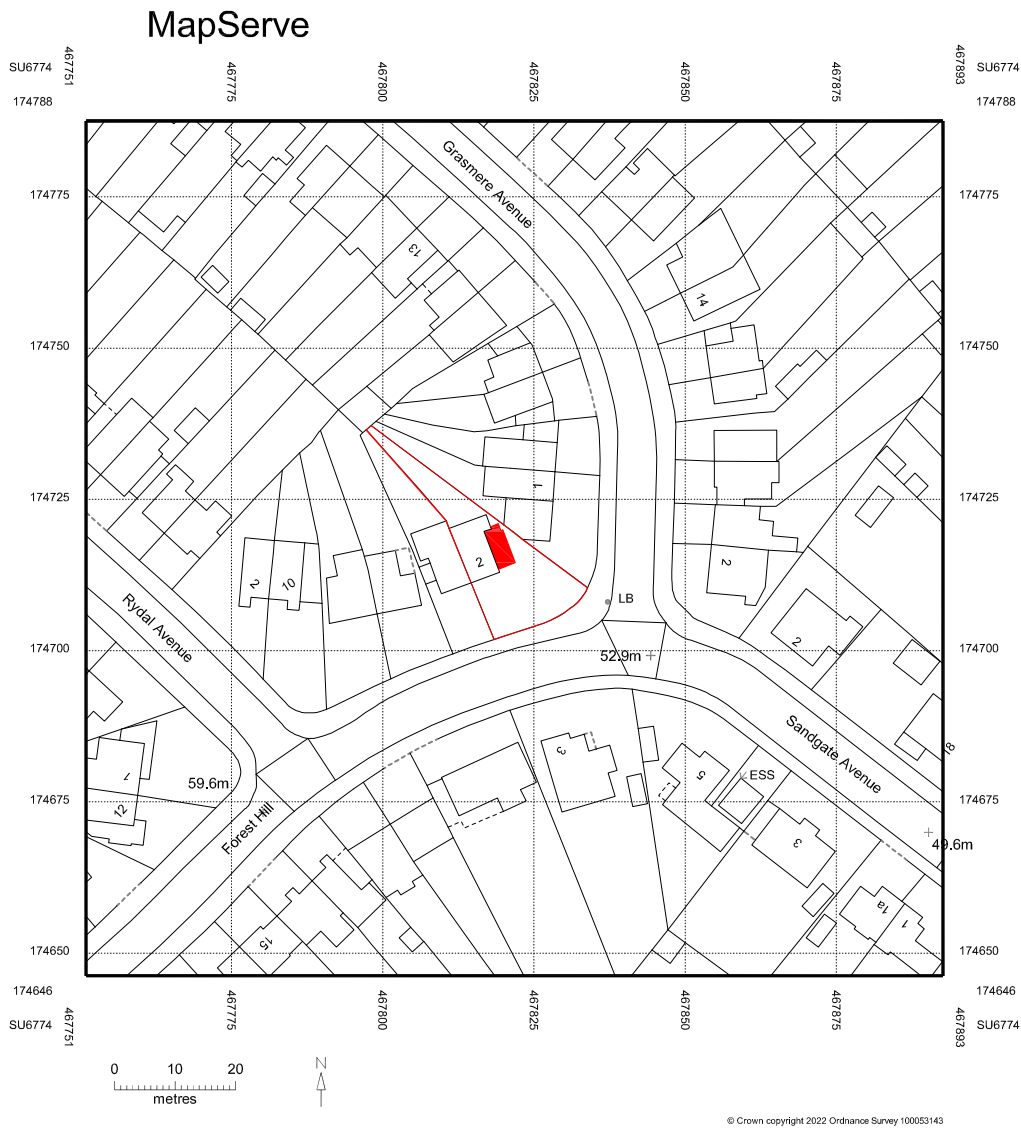

Location plan

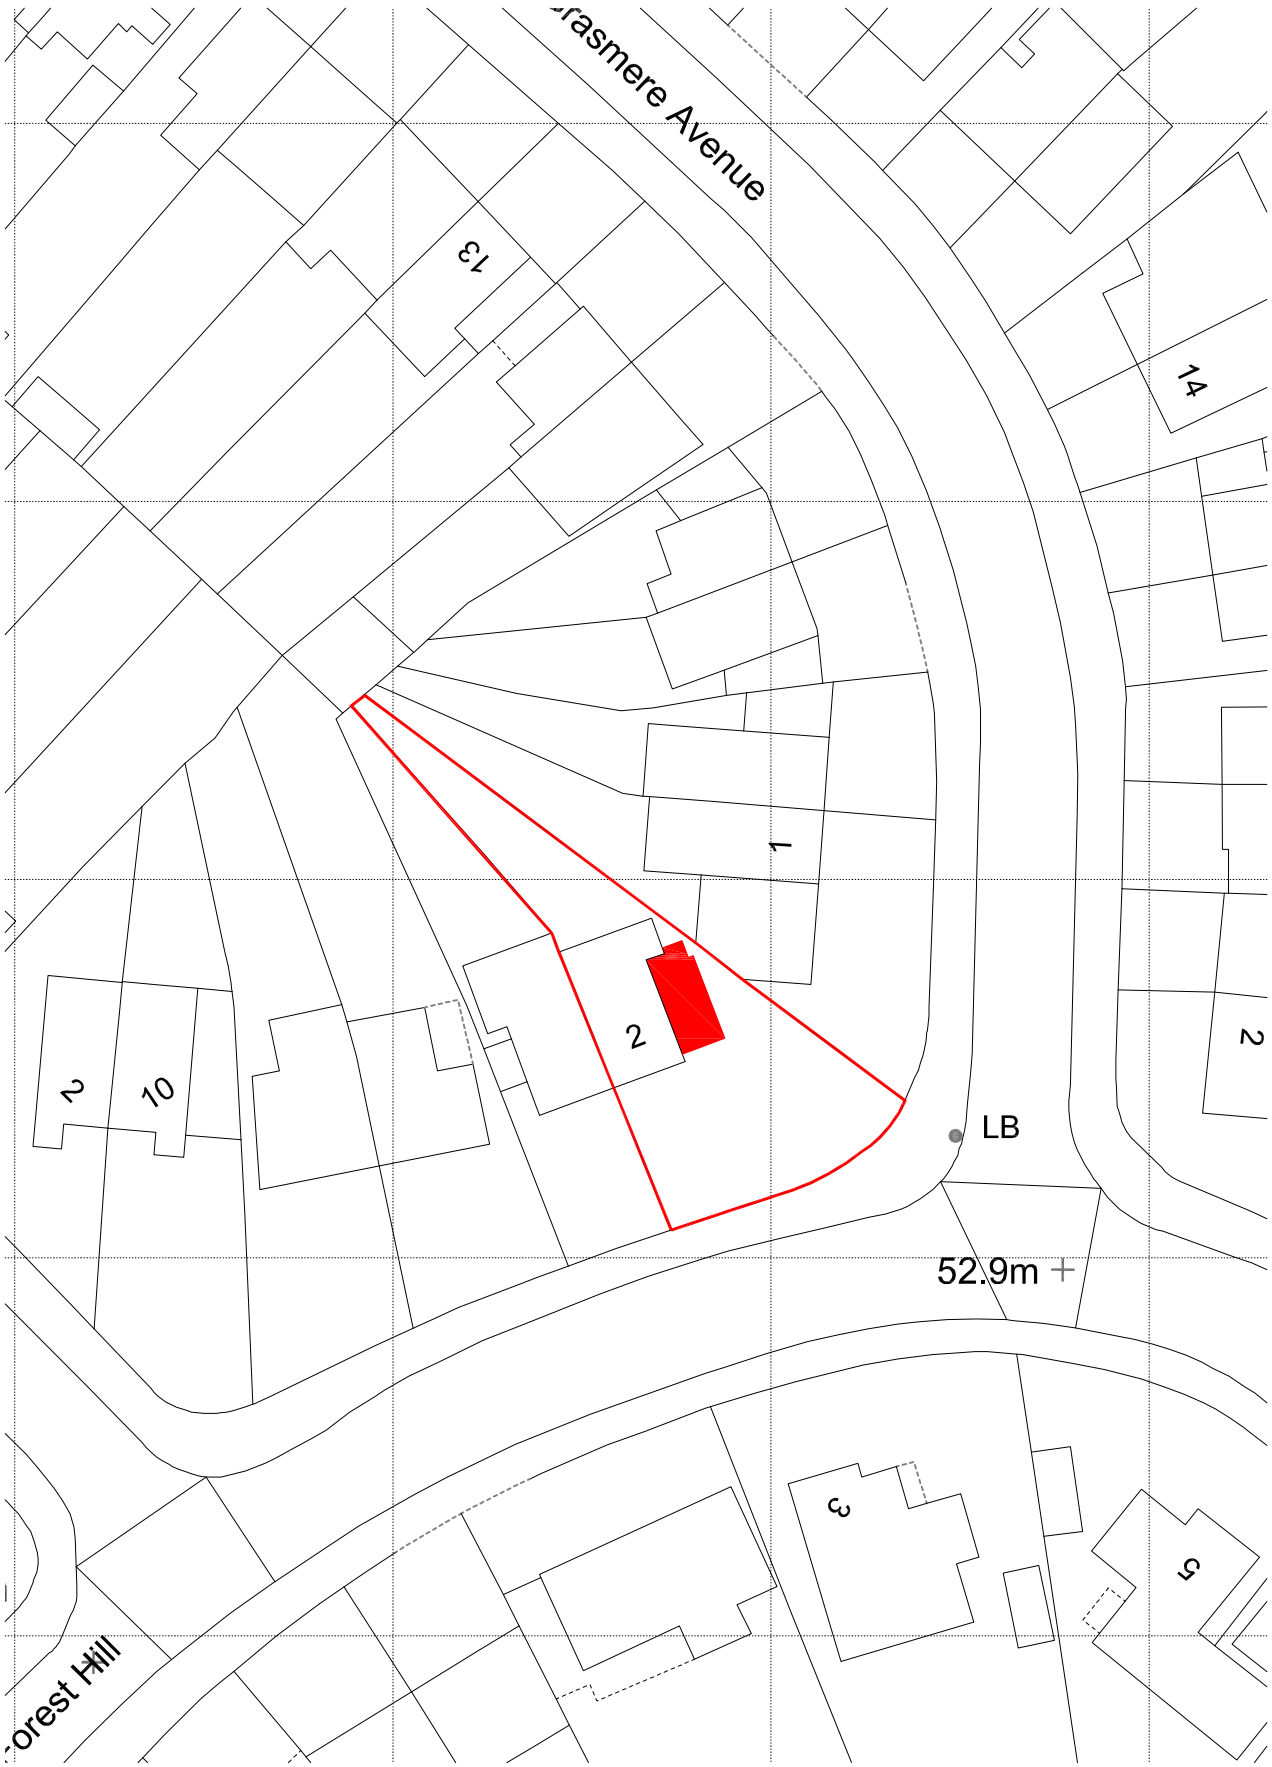

Block plan

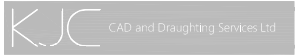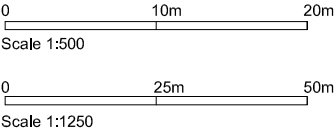

KJC CAD & Draughting Services Limited
4 Vale View, Charvil,
Berkshire. RG10 9SJ
Tel: 01189672466
Mob: 07866589043
e-mail: kjc.cads@ntlworld.com
www.kjccadand.com

Project
2 Forest Hill Tilehurst Reading RG30 6XE

Drawing title
Project Number: K215
Drawing Number: 001
Scale: As shown @ A3
Date: June 2022
Title: Location and block plans
Revision: