

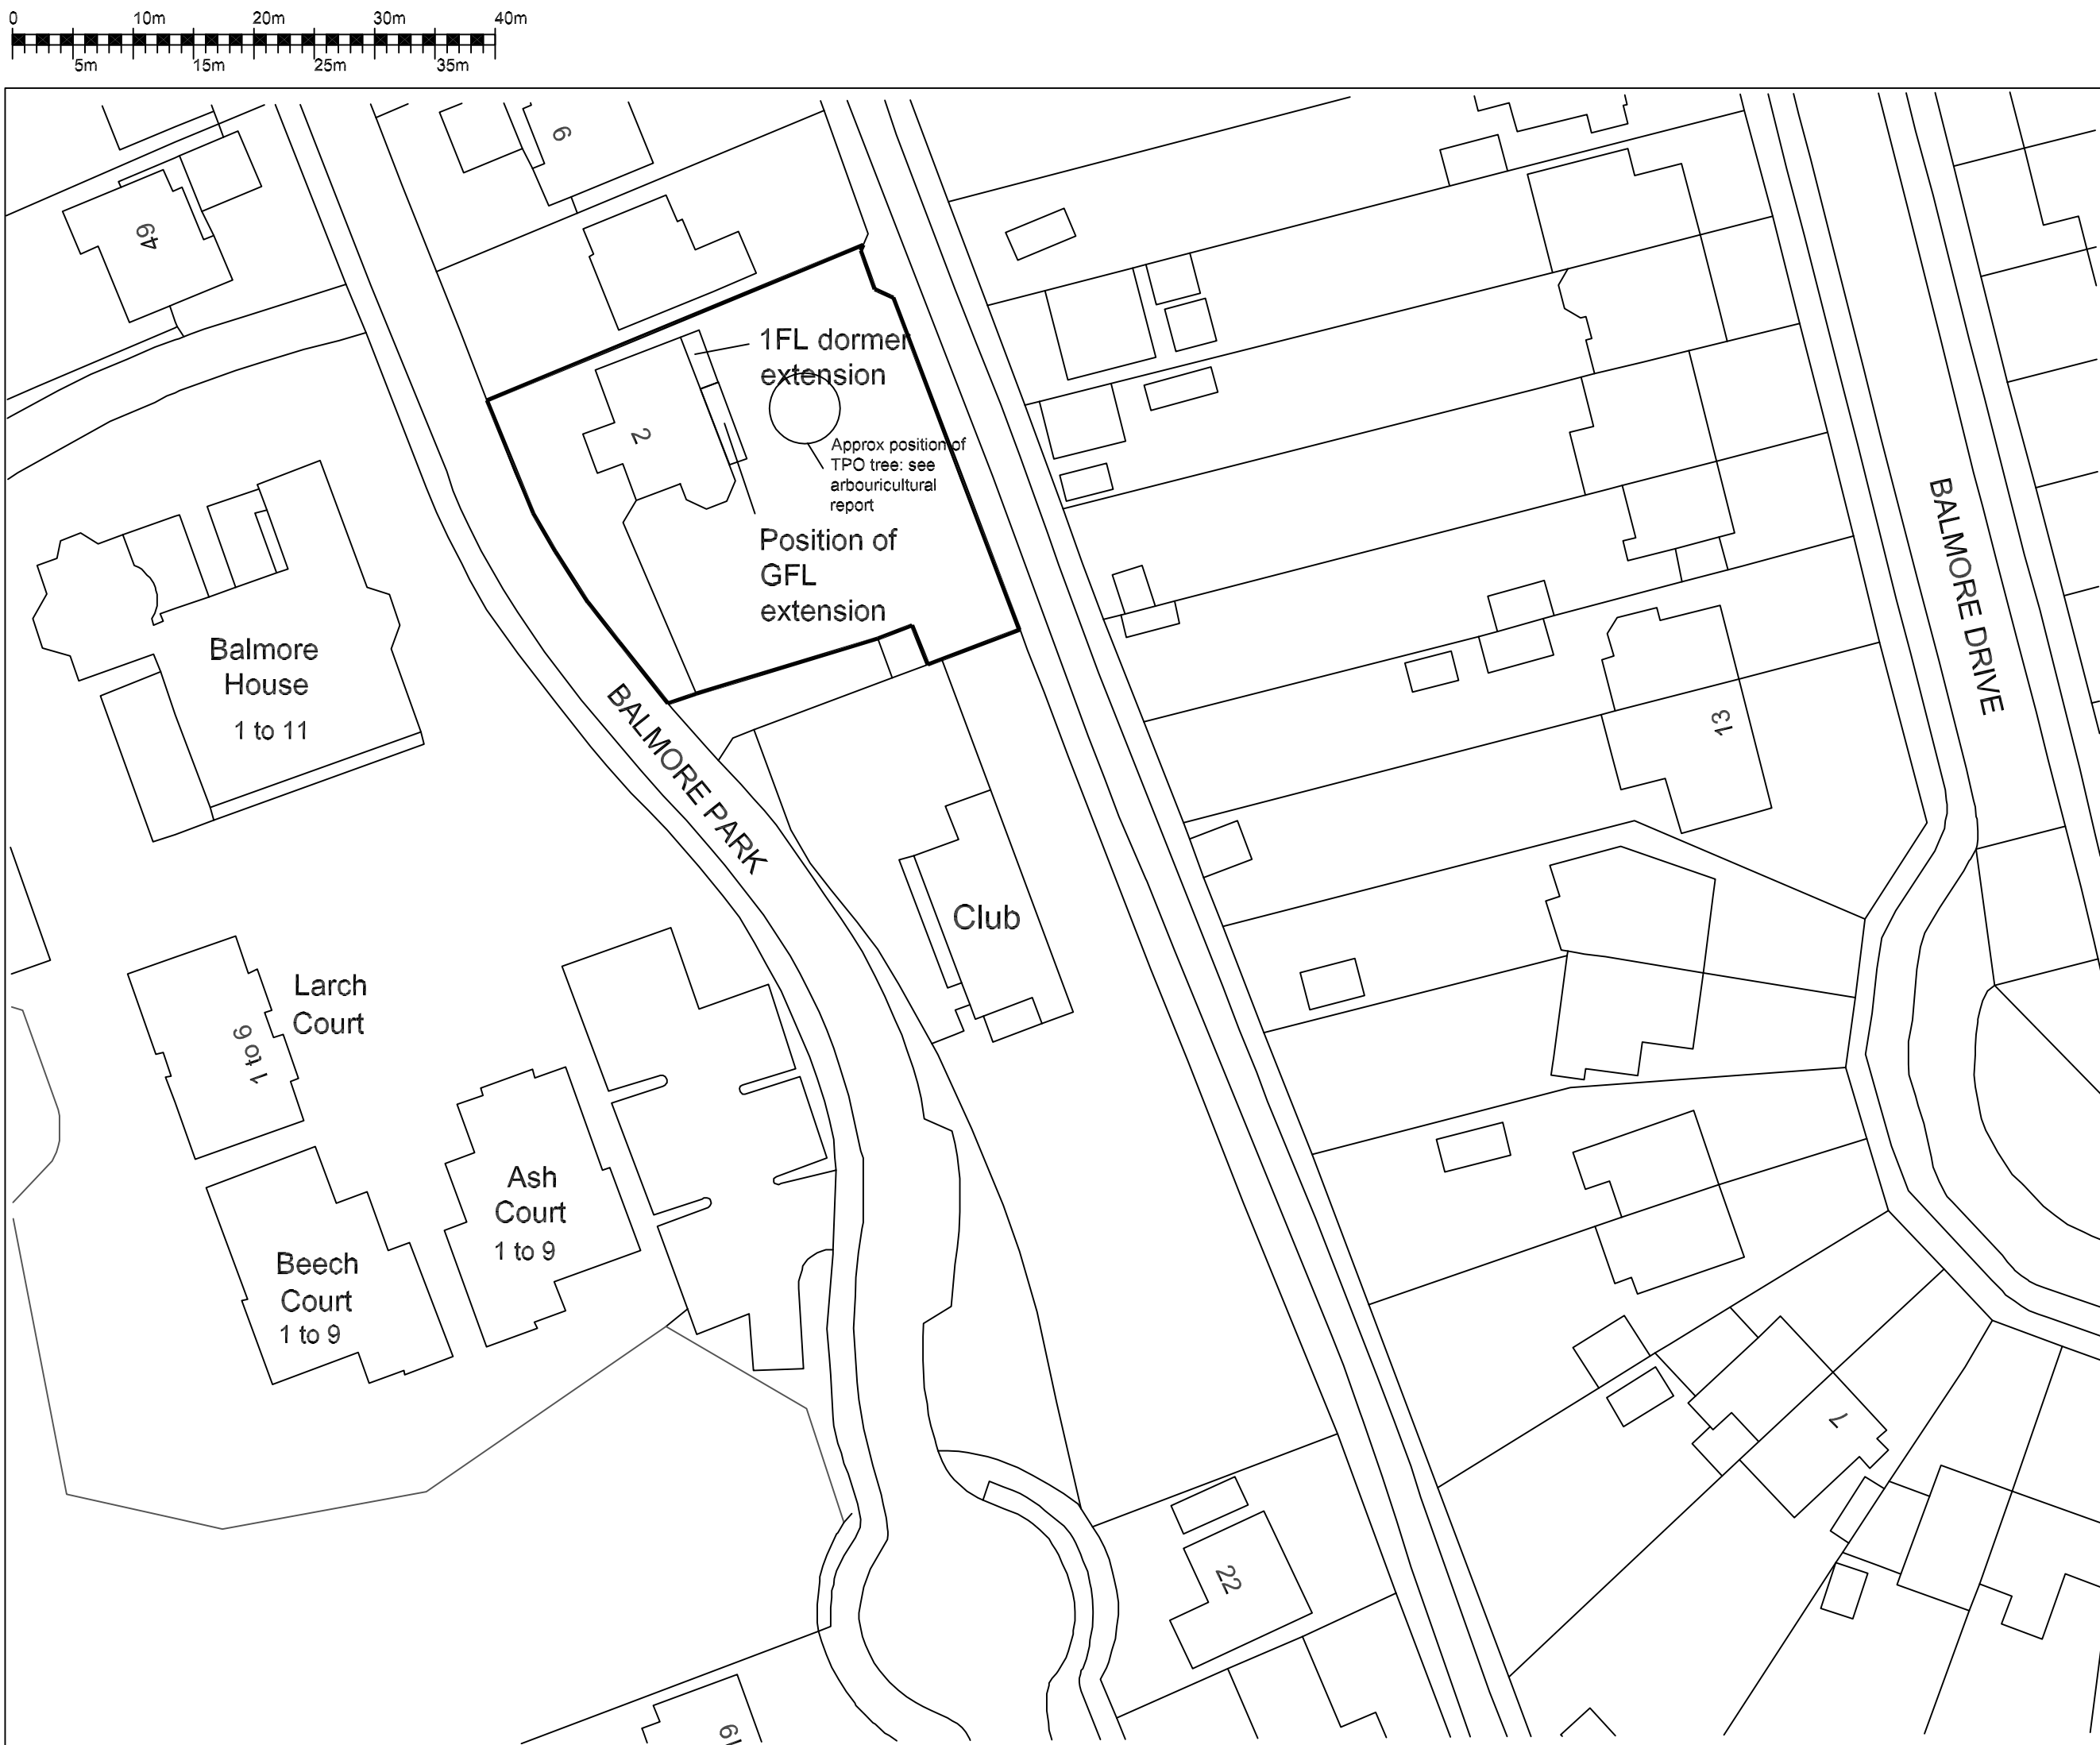


For Planning

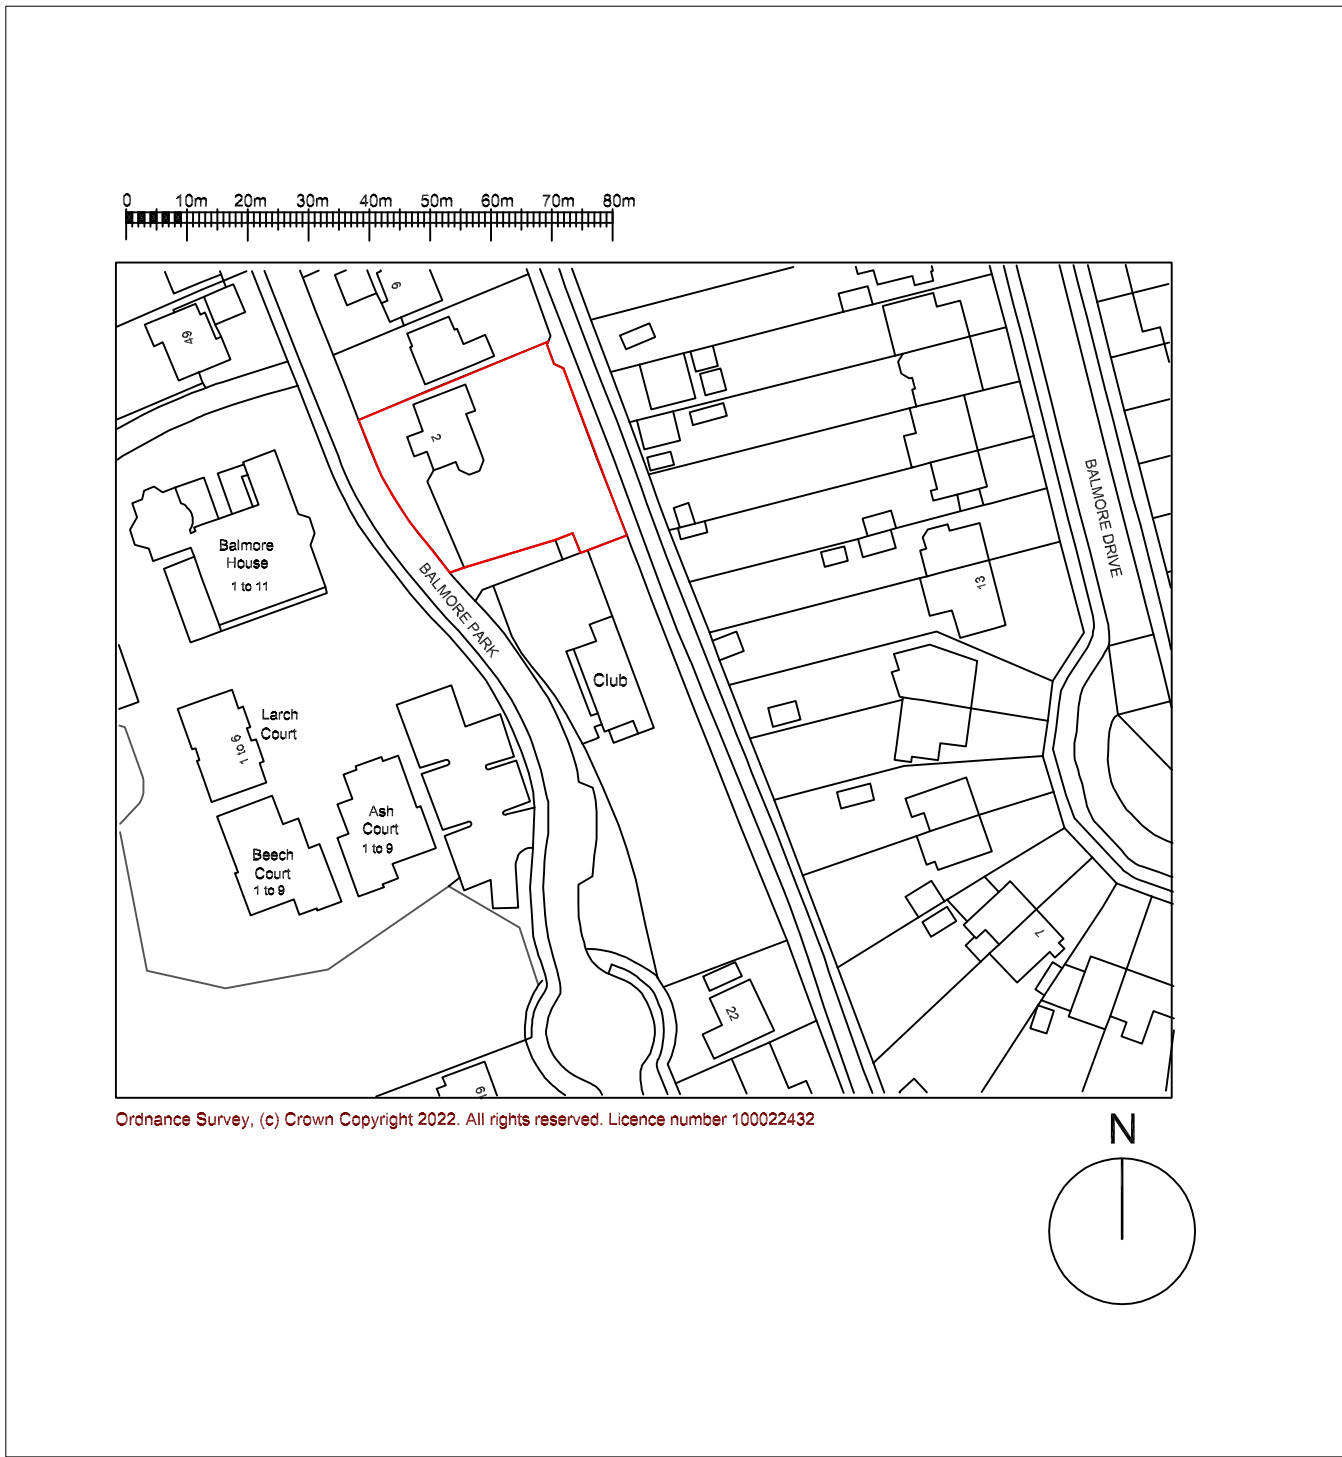

Ordnance Survey, (c) Crown Copyright 2022. All rights reserved. Licence number 100022432

Site Plan 1:500

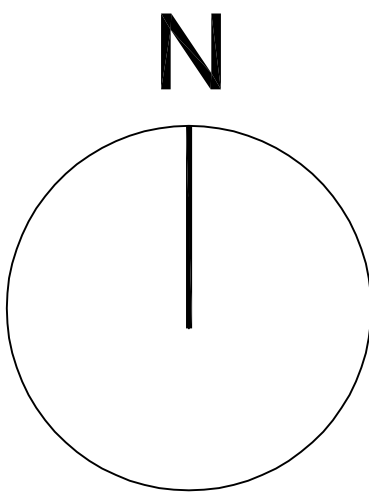

Location Plan 1:1250