



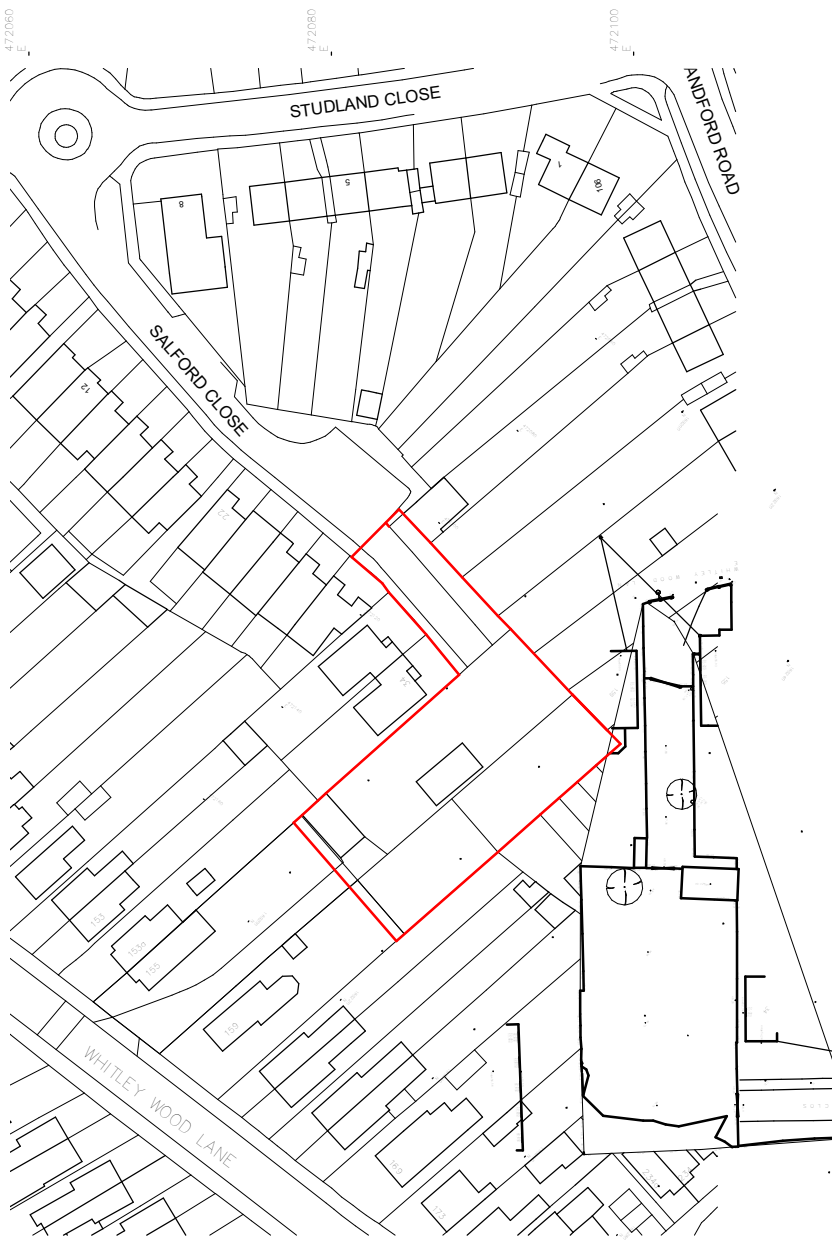

vn Copyright 2018. All rights reserved. Licence number 100022432

2 Location

1 : 1250

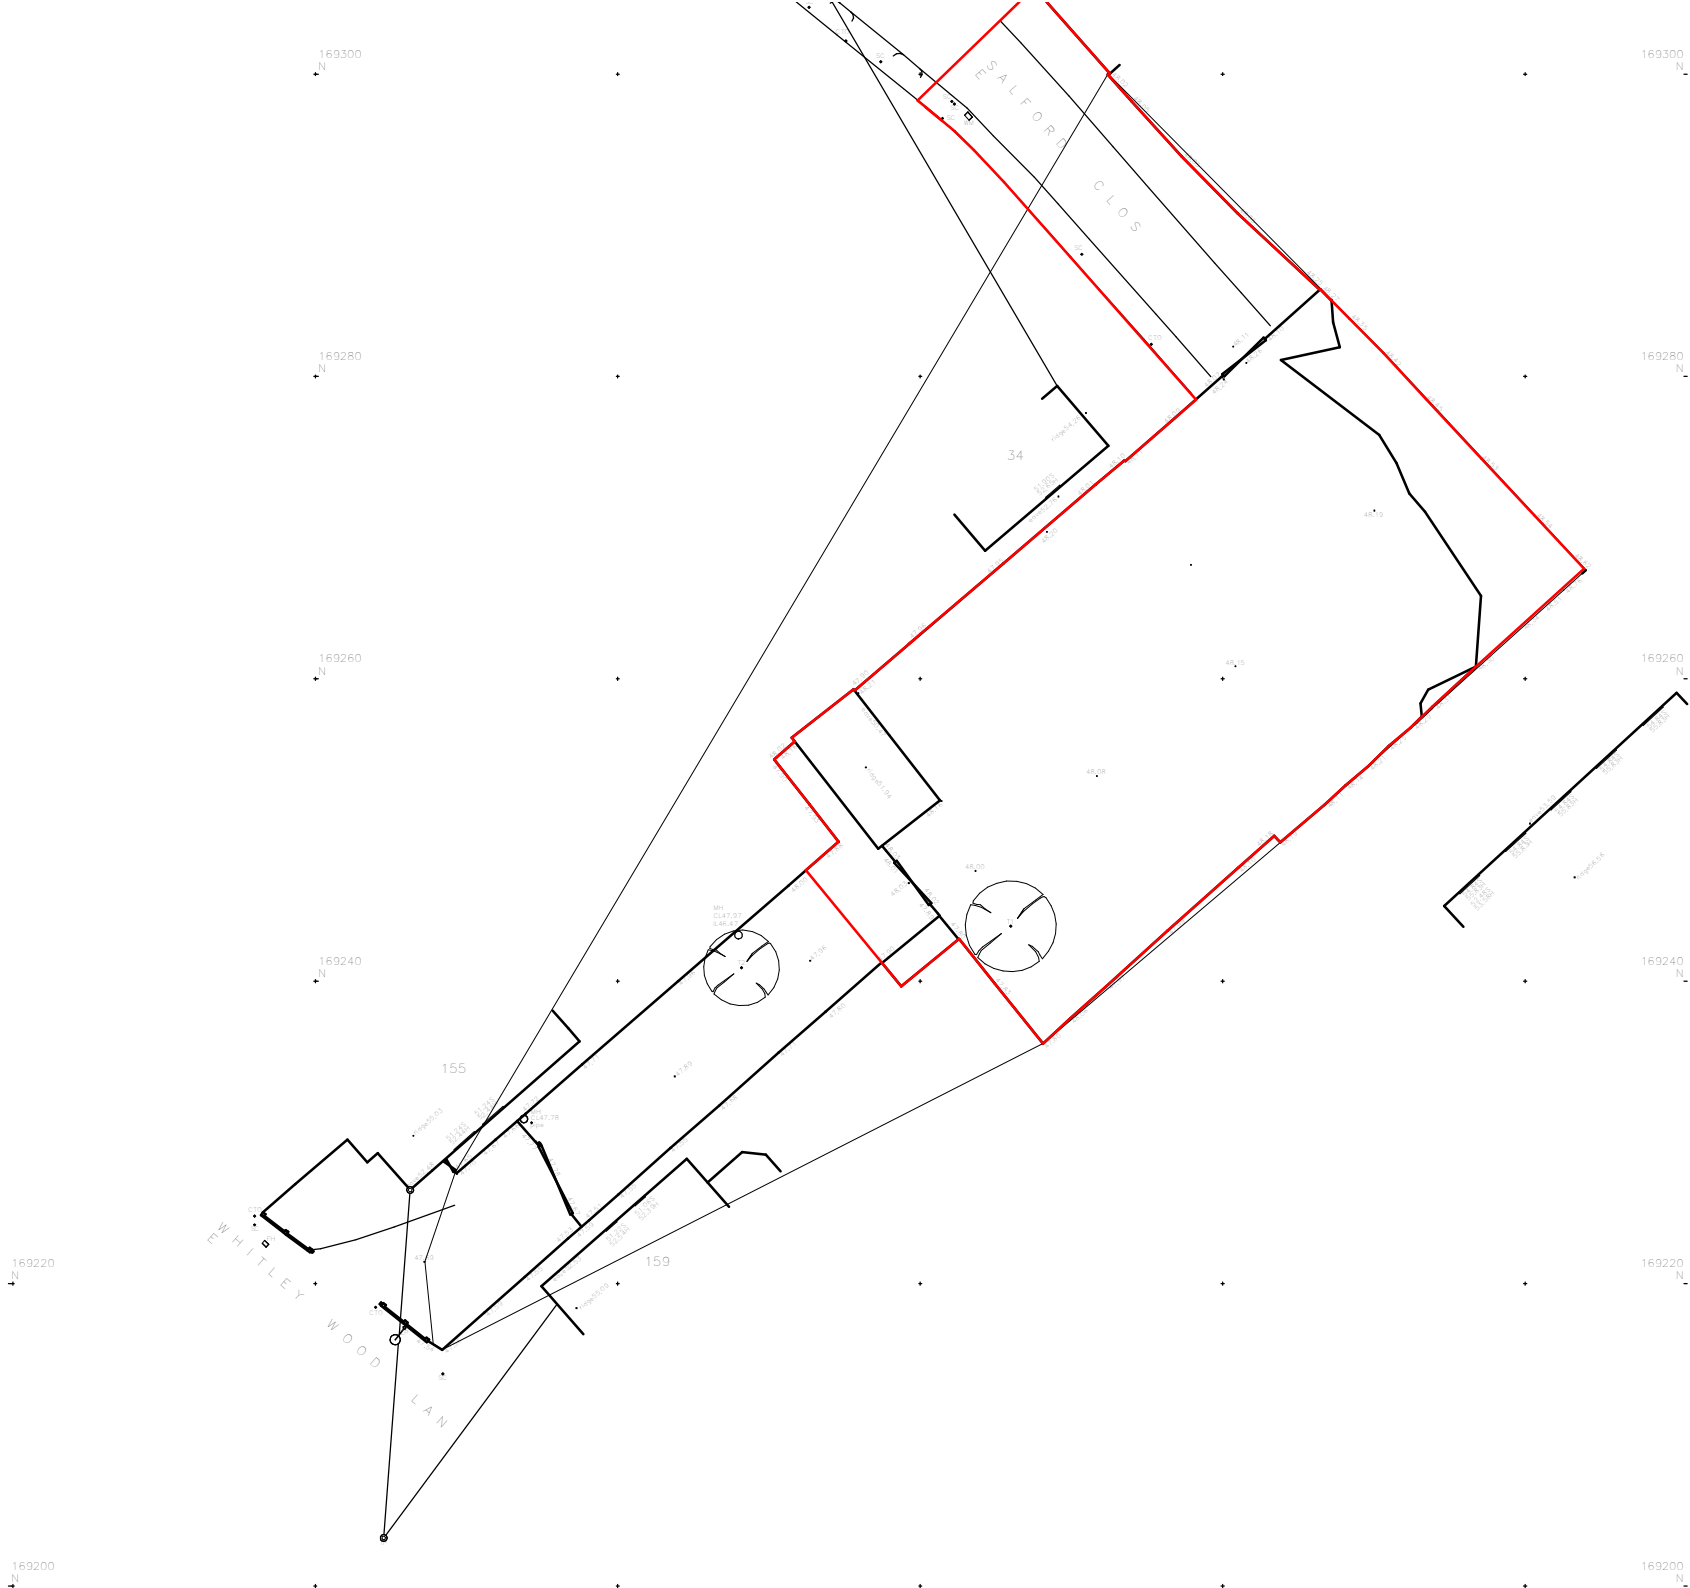

SUNDAVIK HOMES

Land to rear of
155-159 Whitley Wood Lane
Reading
RG2 8PW

Existing site

14 March 2022

20/17 E100

Project Status For Planning Scale @ A3 As indicated