


PLANS AS EXISTING  
94 9A PRIEST HILL, CAVERSHAM


SCALE:- 1:50 AT A3

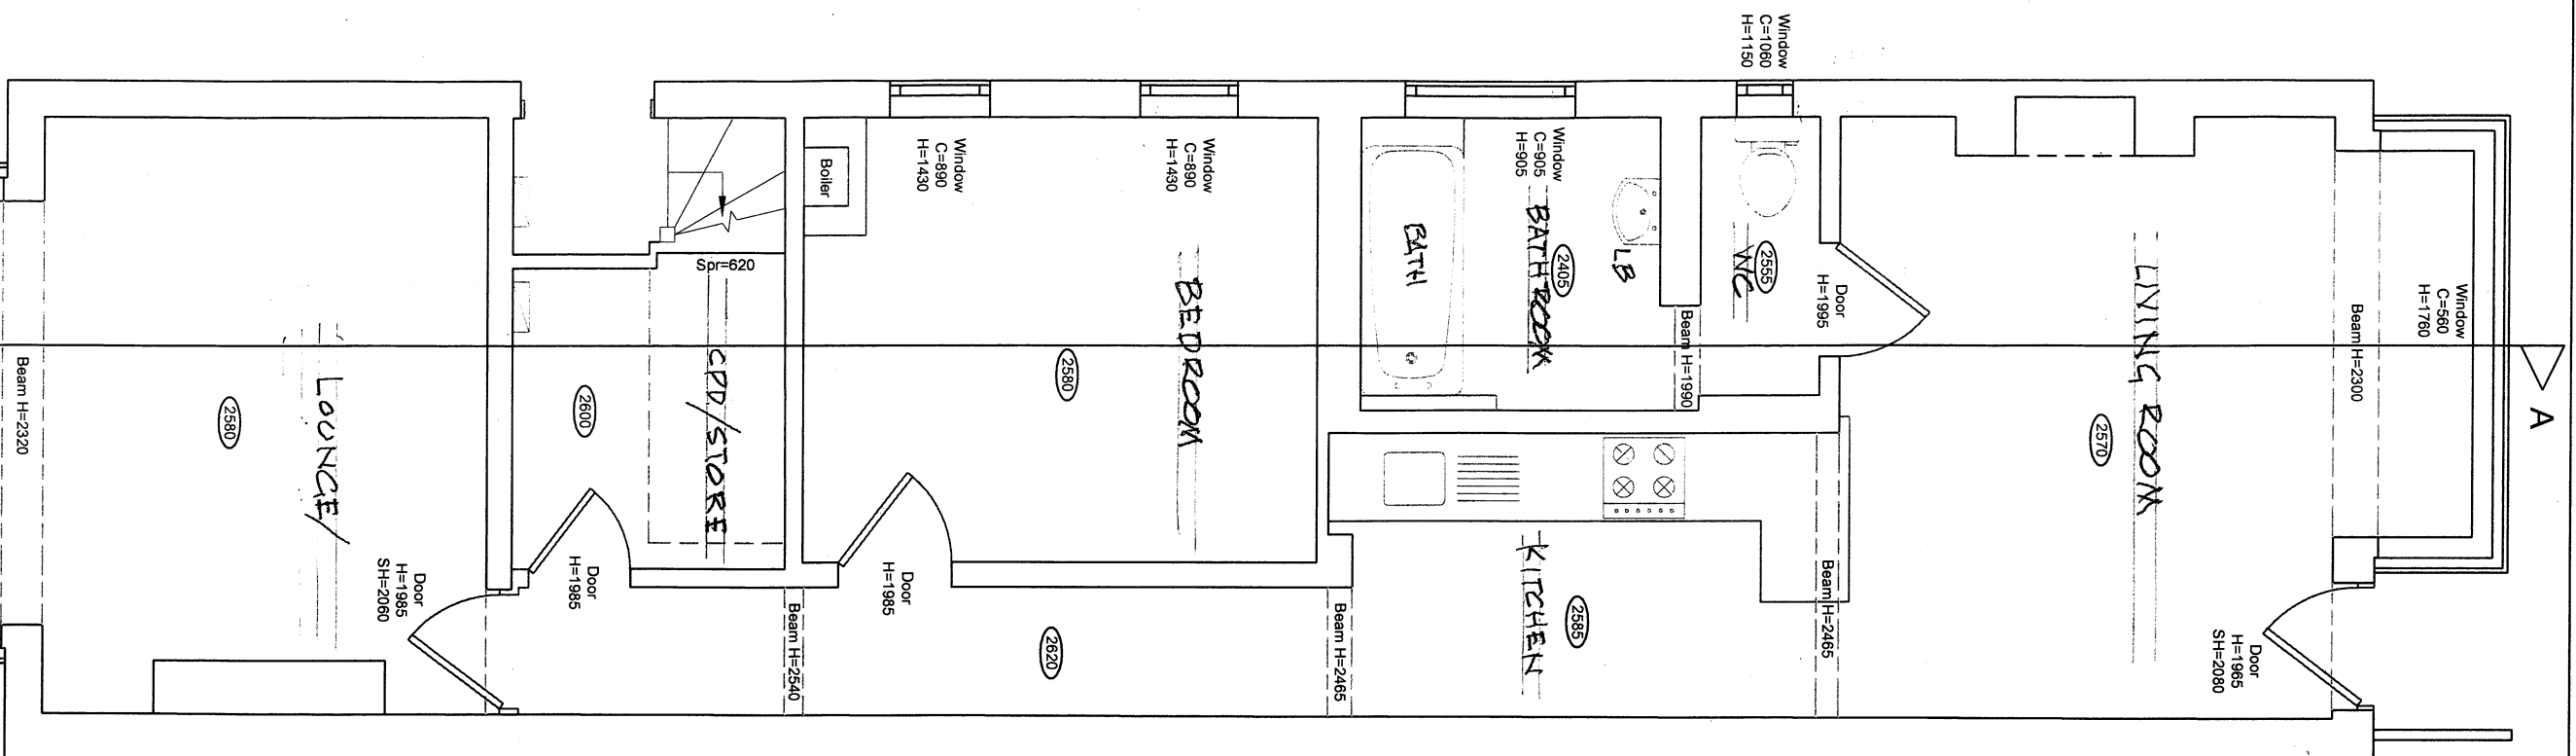


A Ground Floor MAISONETTE

PLANS AS EXISTING

SCALE

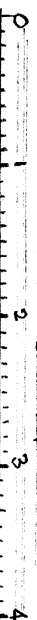

5 METRES

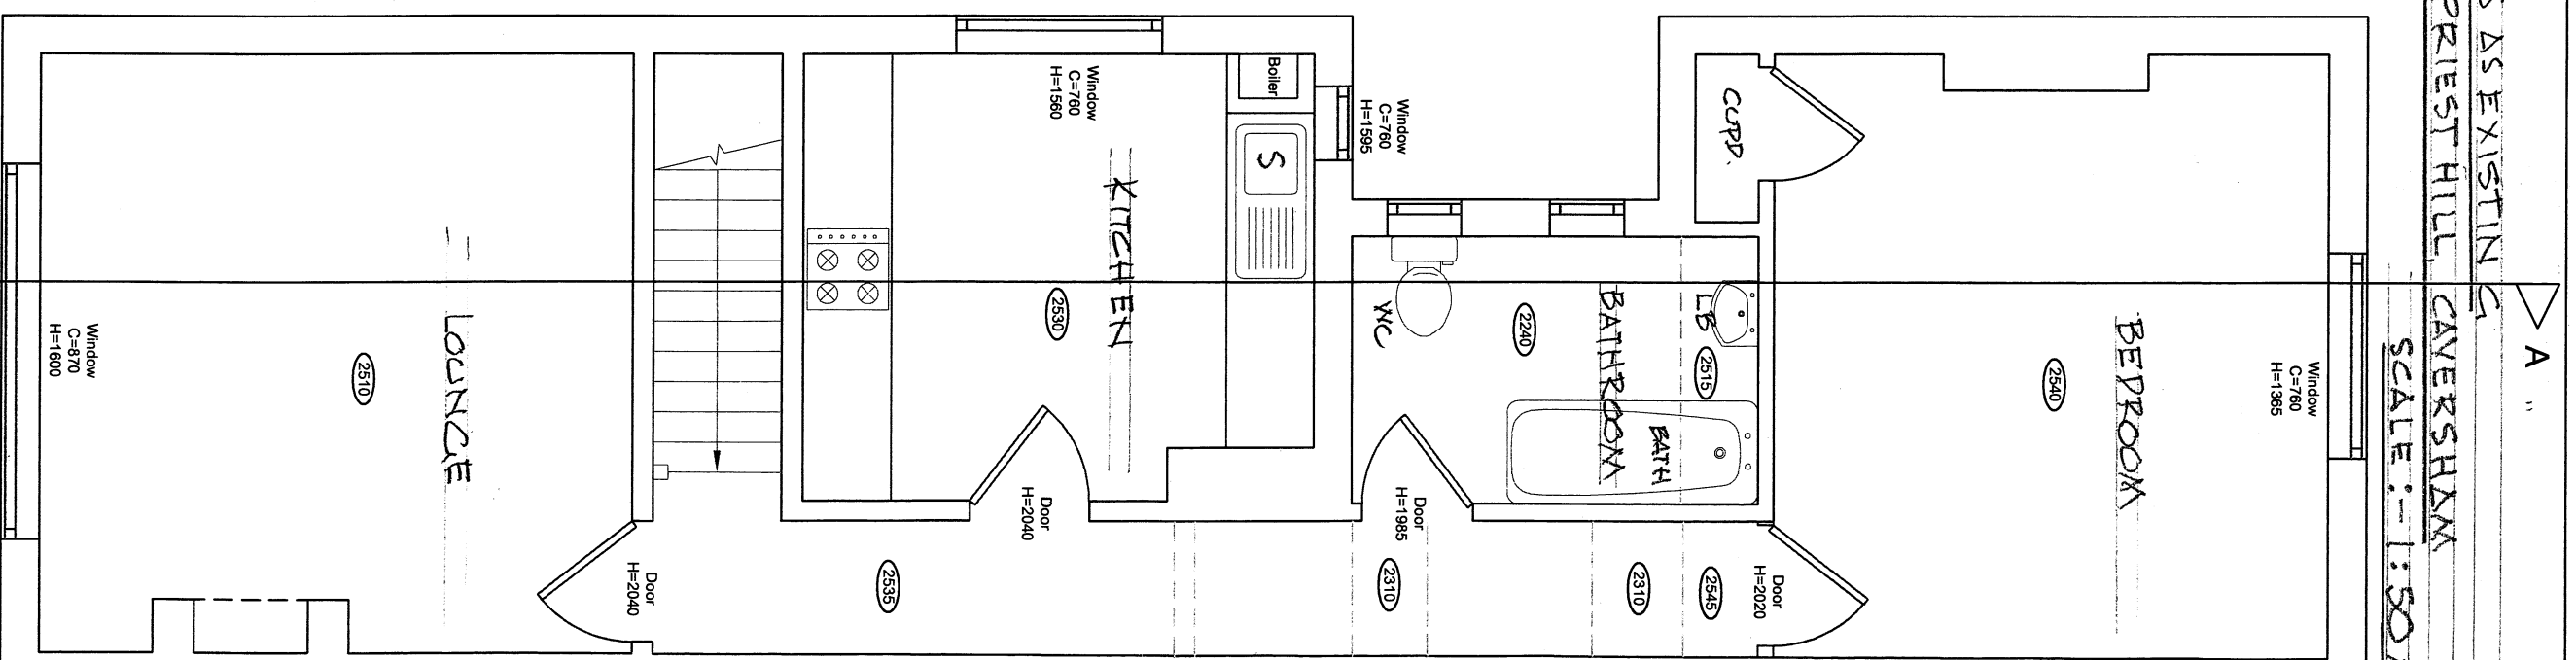

A First Floor MAISONETTE

A "

DATE:- 4<sup>th</sup> MAY/2022

SCALE BAR ADDED