
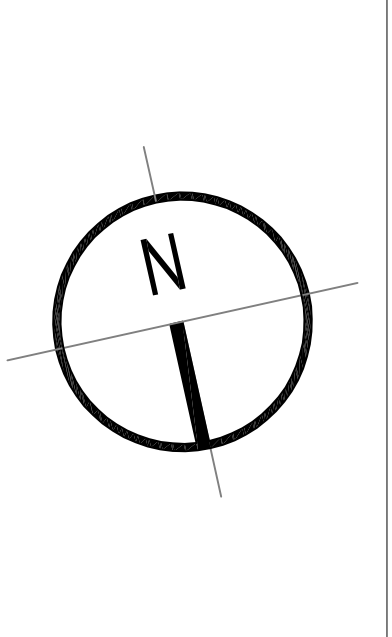


[illegible]

Note:

* Denotes: dimensions to be confirmed on site measured against existing.

~ Denotes: approximate measure/ level etc on site against

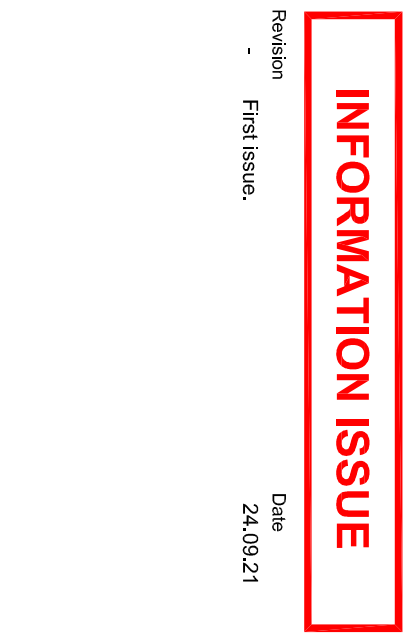

Client(s):	
Project:	Rainsford Ltd

Revision	Date
-	24.09.21
First issue.	

Date: Sept. 2021 Drawn by: BD
Dwg. No: A07C21-A003 Scale: 1: 50 @ A1

PDS Architecture LTD
Residential + Commercial + Leisure + Hospitality + Conservation