


This drawing is the property of Bradley Murphy Design Ltd. Copyright is reserved by them and the drawing is issued on the condition that it is not copied, reproduced, retained nor disclosed to any unauthorized person either wholly or in part without the consent of Bradley Murphy Design Ltd.


- NOTES:
- THIS DRAWING IS BASED ON ARCHITECTS GENERAL ARRANGEMENT PLANS
 - THIS DRAWING SHOULD BE READ IN CONJUNCTION WITH ALL OTHER LANDSCAPE DRAWINGS AND DOCUMENTS
 - THIS DRAWING IS NOT INTENDED FOR CONSTRUCTION
 - DO NOT SCALE FROM THIS DRAWING
 - ANY DISCREPANCIES WITHIN THIS DRAWING OR BETWEEN THIS DRAWING AND ANY OTHER INFORMATION IS TO BE REPORTED TO BMD FOR CLARIFICATION

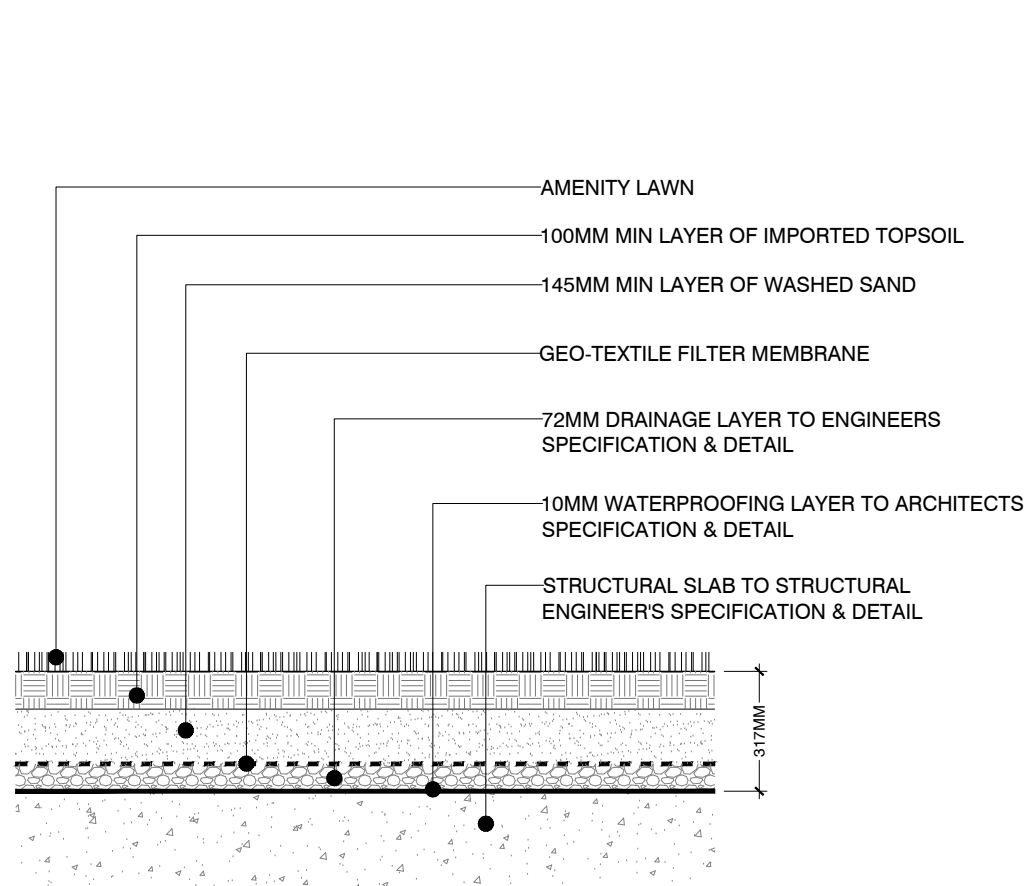

001
202

PODIUM LEVEL - TYPICAL LAWN PROFILE
SECTION


SCALE - 1:20

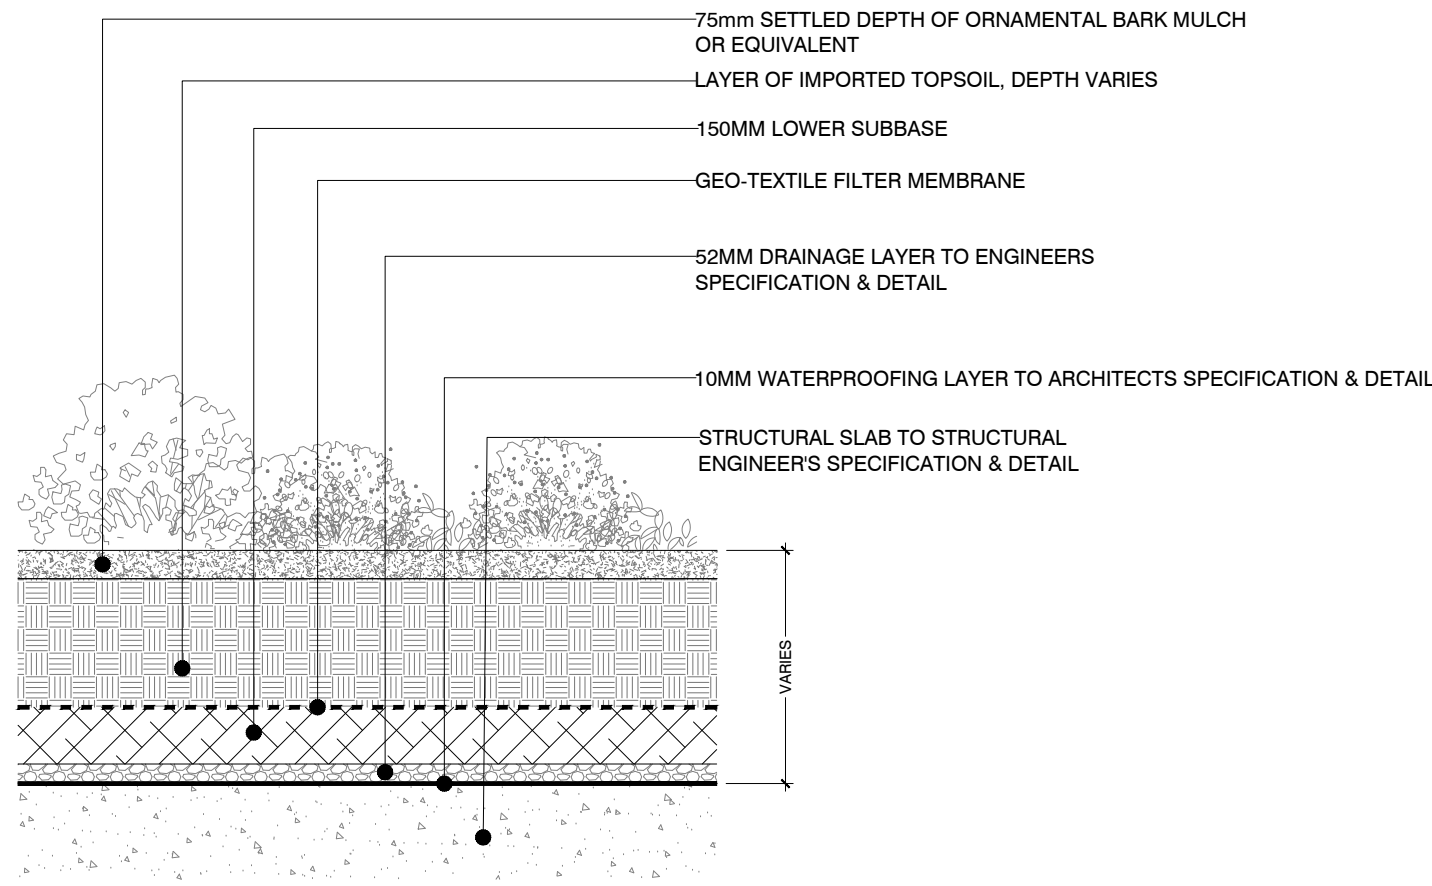

002
202

PODIUM LEVEL - TYPICAL PLANTING BED PROFILE
SECTION


SCALE - 1:20

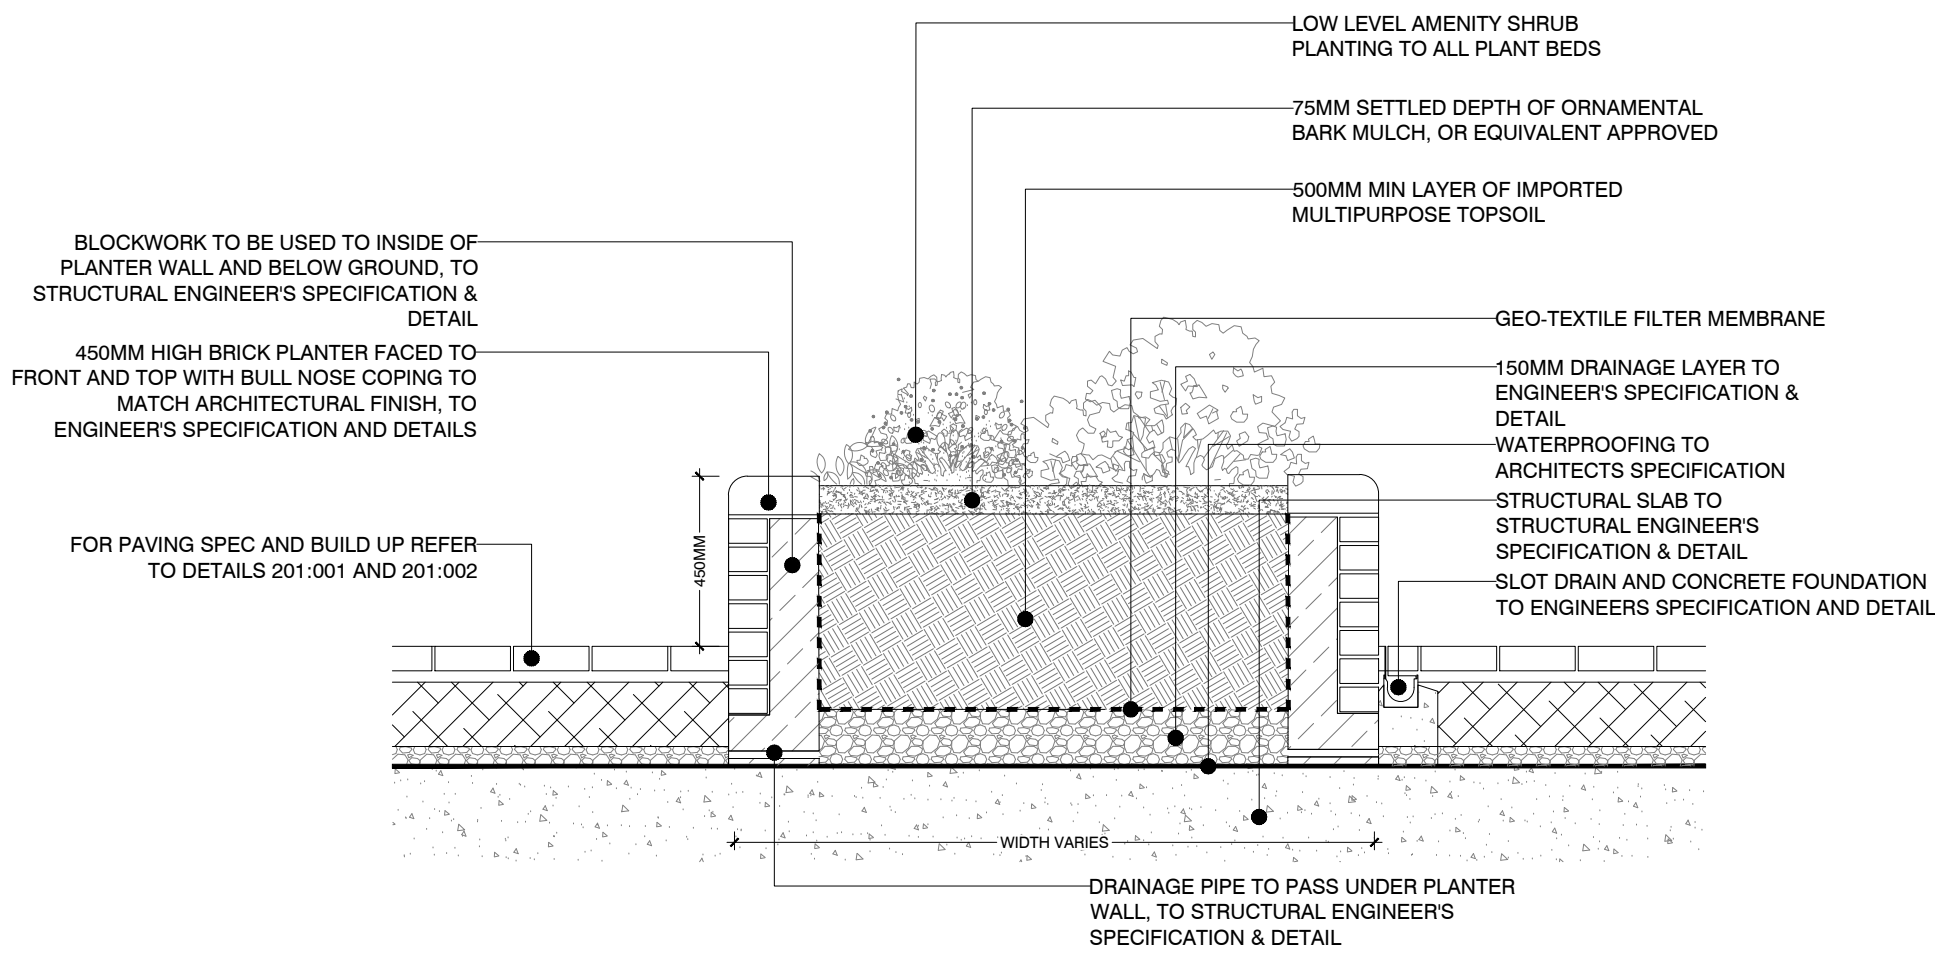

003
202

PODIUM LEVEL - TYPICAL 450MM HIGH RAISED PLANTER
SECTION


SCALE - 1:20

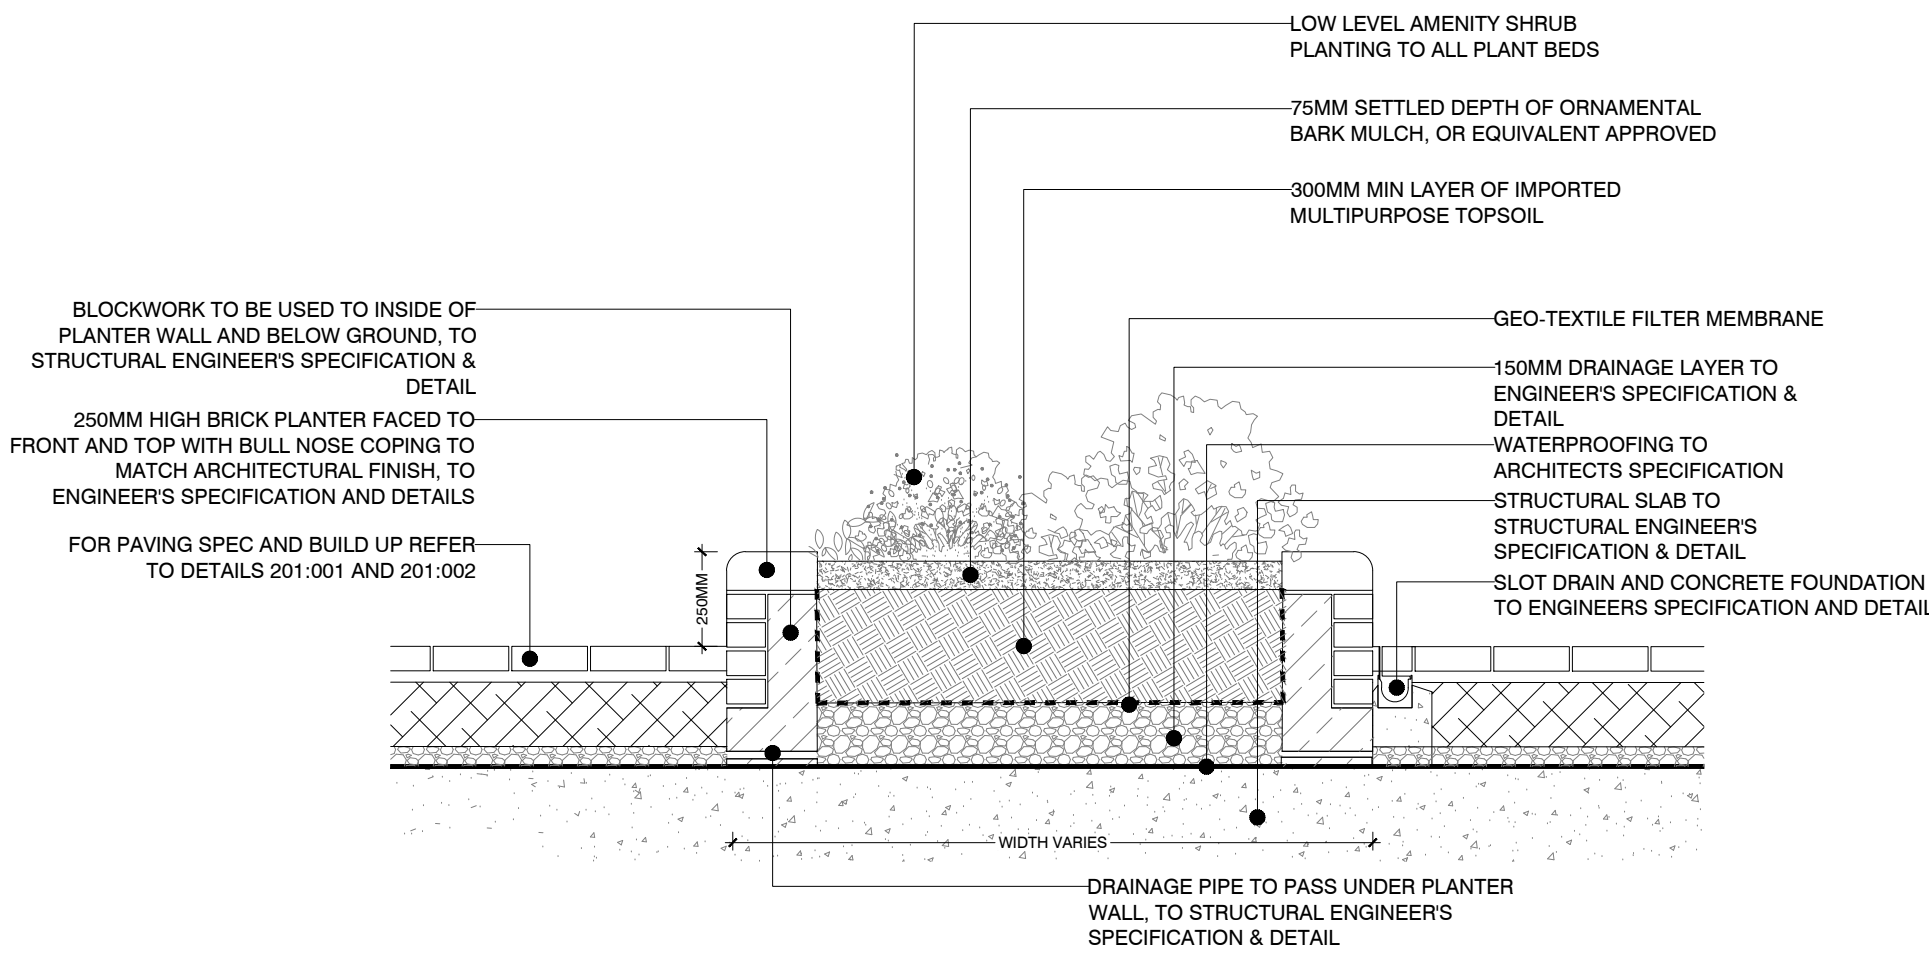

004
202

PODIUM LEVEL - TYPICAL 250MM HIGH RAISED PLANTER
SECTION

SCALE - 1:20

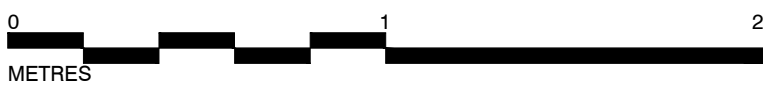

Rev	Description	Date
C	AMENDED TO CLIENT COMMENTS	23.07.21
B	AMENDED TO CLIENT COMMENTS	04.12.20
A	AMENDED TO CLIENT COMMENTS	21.10.20

Purpose of Issue
PLANNING

Bradley Murphy Design Ltd
6 The Courtyard
Hutton Technology Park
Dark Lane
Hutton
Warwickshire
CV35 8XB

BMD

t: 01926 676496
e: info@bradleymurphydesign.co.uk
www.bradleymurphydesign.co.uk

Client
Berkeley
Designed for life

Project
KENAVON DRIVE, READING

Drawing Title
TYPICAL SOFT DETAILS

Drawn	Checked	Approved	Date
AB	SR	RW	07/08/2020

Job No.	Scale	Sheet Size	Revision
20.036	1:20	A1	C

Drawing Number
BMD.20.036.DR.P202