


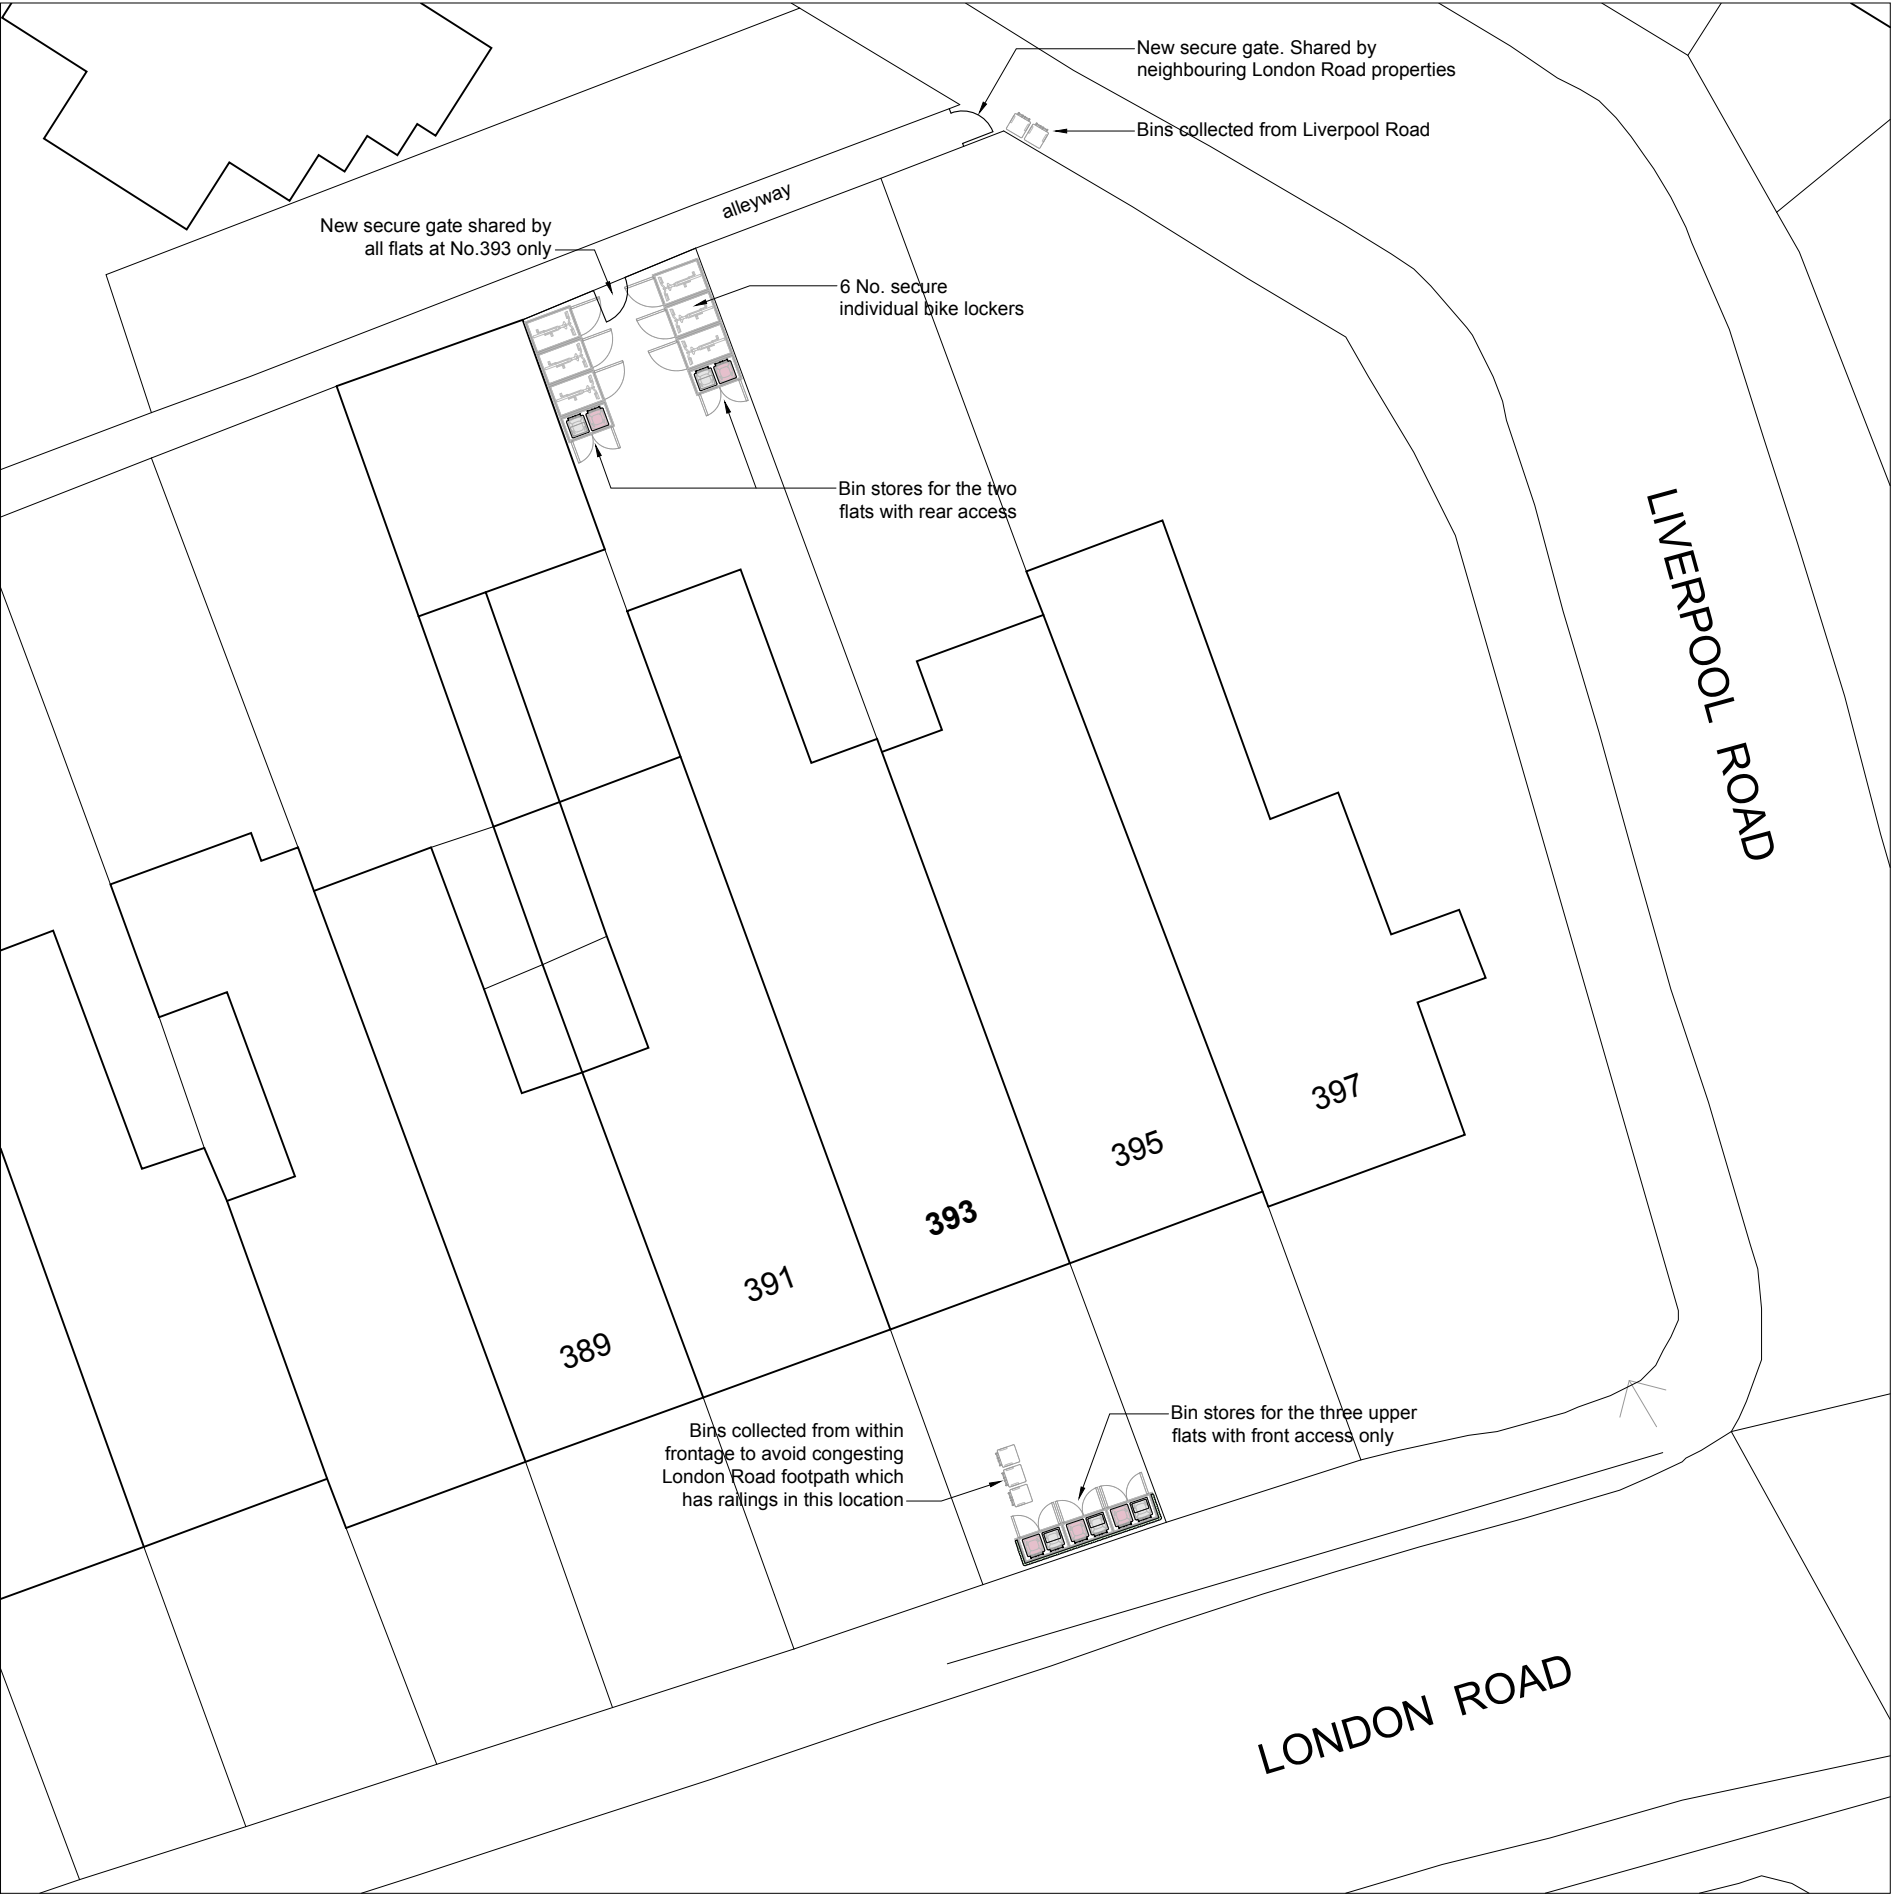

BLOCK PLAN
SCALE 1 : 200



LOCATION PLAN
SCALE 1 : 1250

NOTES

© *SpaceOffice* - THIS DRAWING AND DESIGN REMAINS THE COPYRIGHT AND INTELLECTUAL PROPERTY OF OF SPACE OFFICE LIMITED (*SpaceOffice*) AND SHALL NOT BE COPIED IN ANY FORMAT WITHOUT APPROVAL.

THIS DRAWING IS TO BE READ IN CONJUNCTION WITH ALL OTHER DRAWINGS AND DOCUMENTS PROVIDED. THE CONTRACTOR MUST CHECK ALL DIMENSIONS ON SITE BEFORE PLACING ORDERS FOR MATERIALS OR SHOP FABRICATIONS OR COMMENCING WORKS ON SITE. ANY DISCREPANCIES SHOULD BE NOTIFIED BEFORE PROCEEDING.



email: mail@spaceoffice.com mobile: 07974 707832

Client:
KWM PROPERTIES LTD

Project:
CONVERSION TO FLATS

Location:
393 LONDON ROAD, READING RG1 3PB

Drawing Title:
LOCATION PLAN & BLOCK PLAN

Date: FEB 2022	Sheet Size: A3	Drawn: MC
--------------------------	--------------------------	---------------------

Drawing No: P2025-01	Revision:
--------------------------------	-----------

