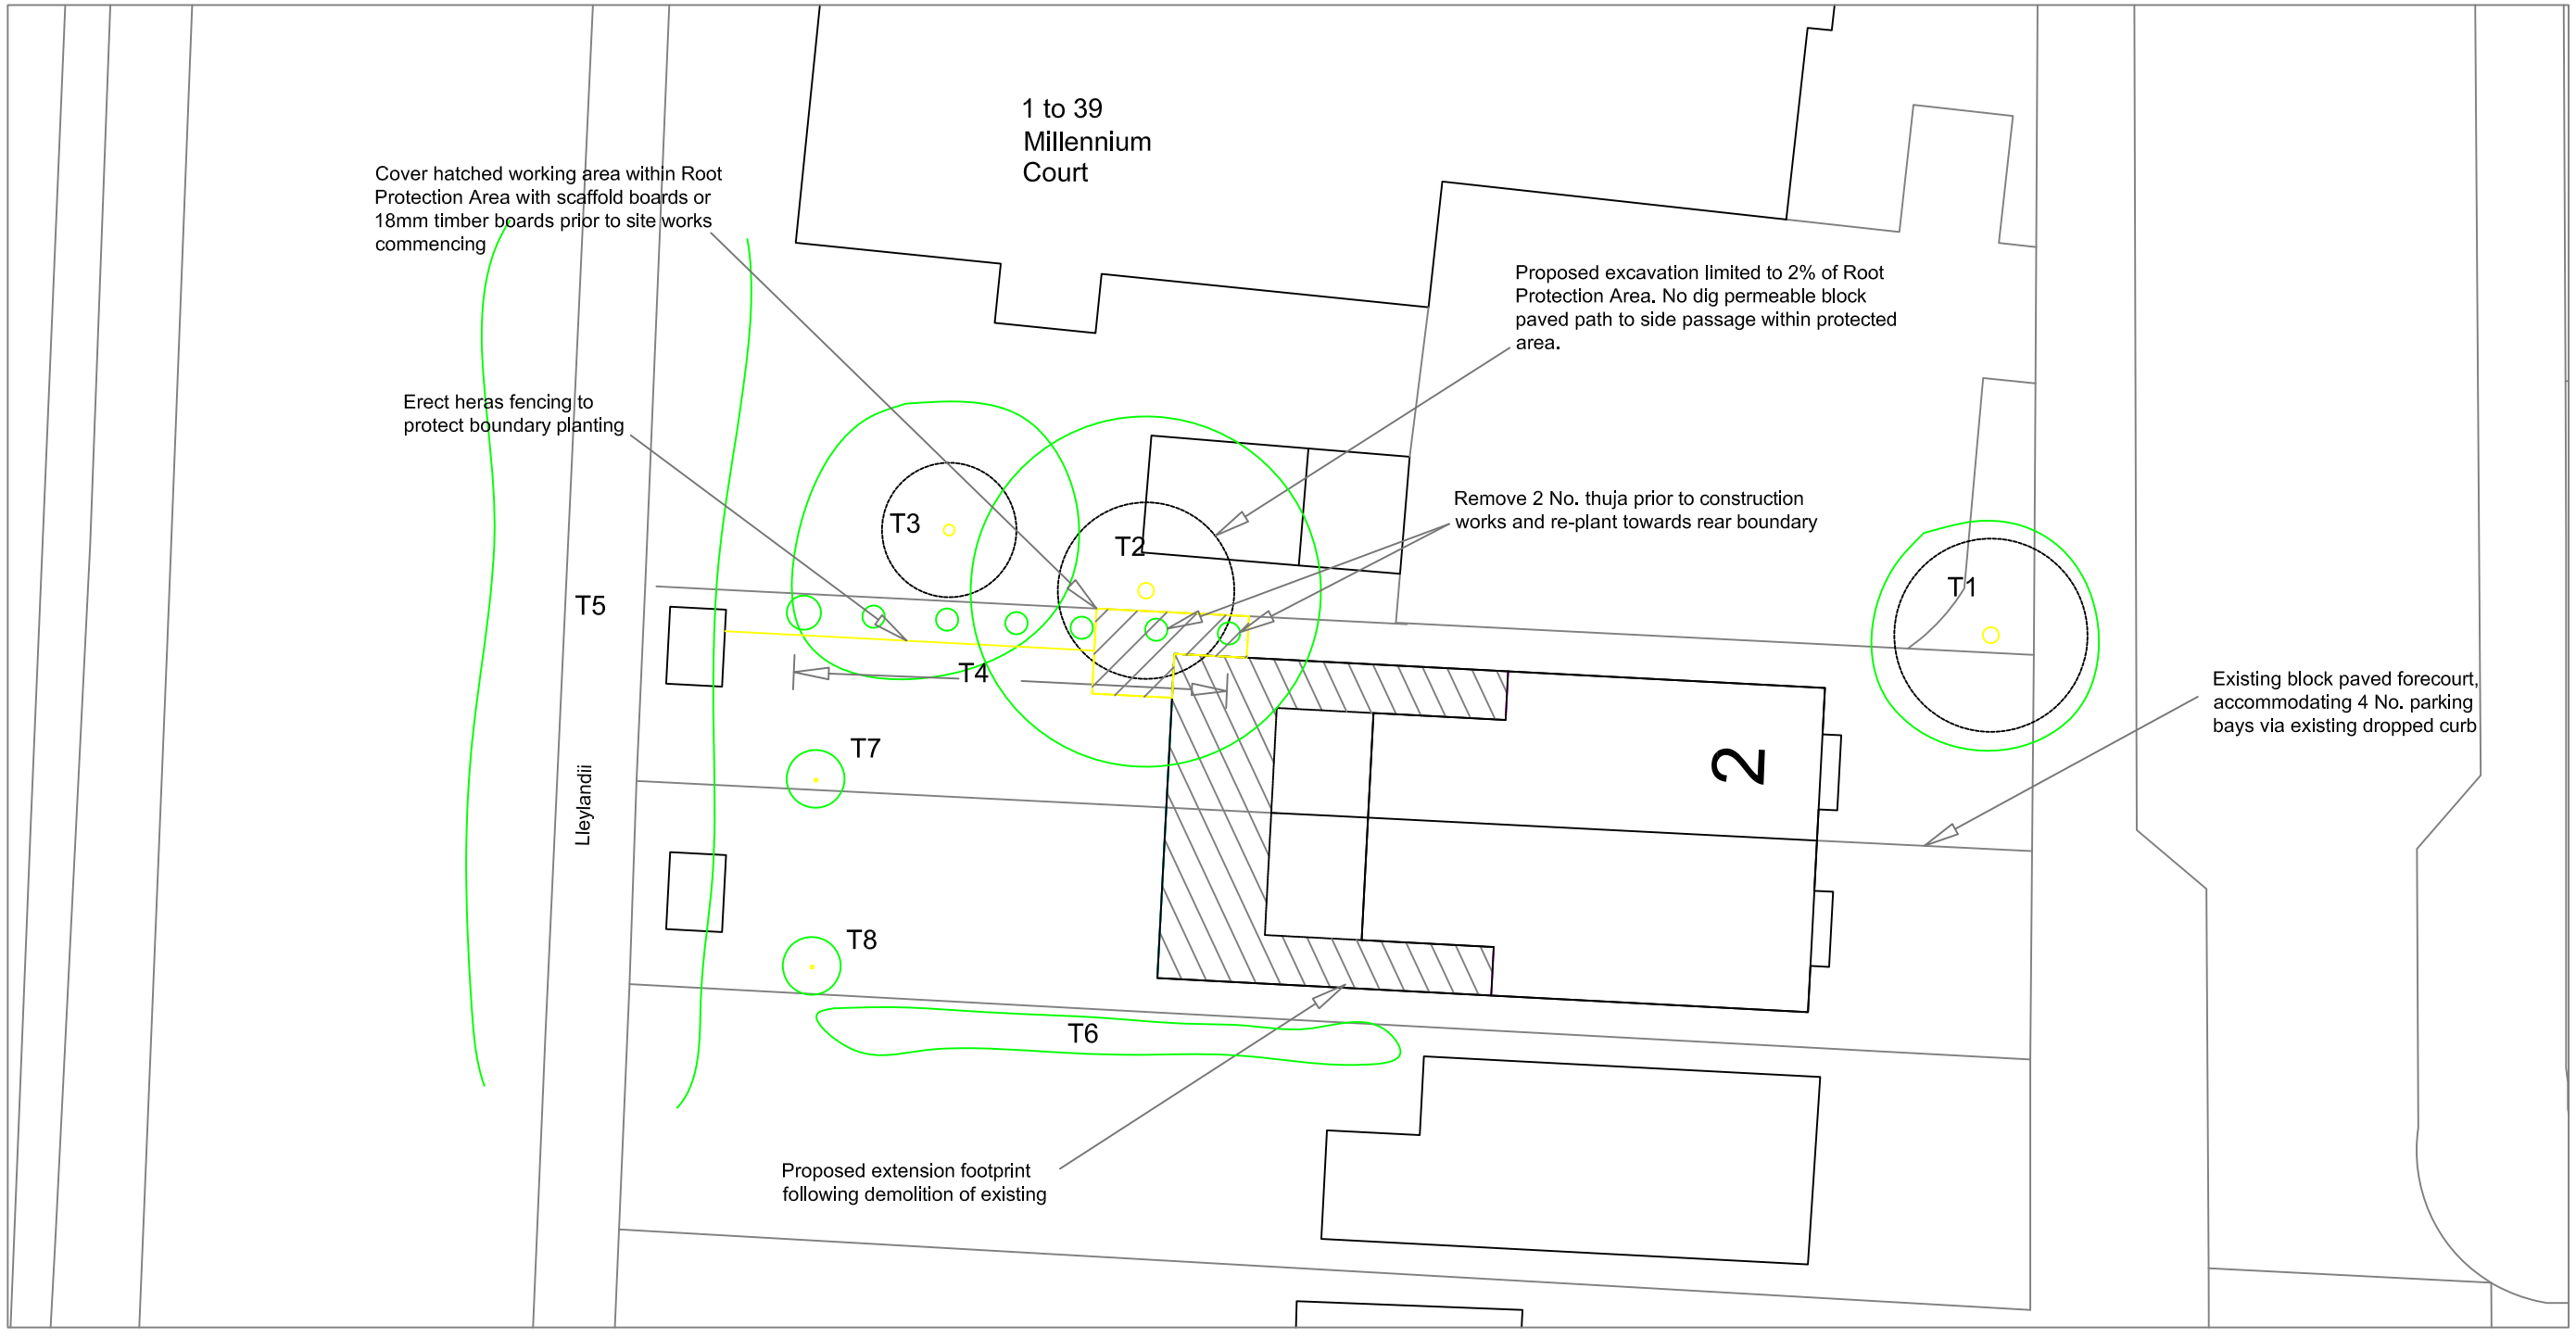

PROPOSED TREE PLANTING SCHEDULE.

Specimen trees to be supplied a minimum size of 10-12cm girth, 3m height, 45 litre pot or bare root, subject to planting season. Planted in accordance with drwg 21/07/18.

T7; Mulberry 'Moris Nigra'
T8; Common Walnut 'Juglans Regia'.

Root protection areas to BS5837 shown dashed

To be read in conjunction with accompanying Landscaping Implementation Statement

N
W E
S

0 5 10 20

SCALE: (Metres)

WDC
Woolhampton Design Centre
Construction Design Services

The Woolhampton Design Centre
Station Road, Woolhampton,
Reading, Berkshire RG7 5SE
Tel: 0118 9713 363

2-4 Northumberland Ave. RG2 7PN

TREE PROTECTION / LANDSCAPING PLAN

SCALES	DRAWN	DATE	DRAWING No.	REVISION
1:200 @A5	NJB	SEPT.'21	21/07/19	