

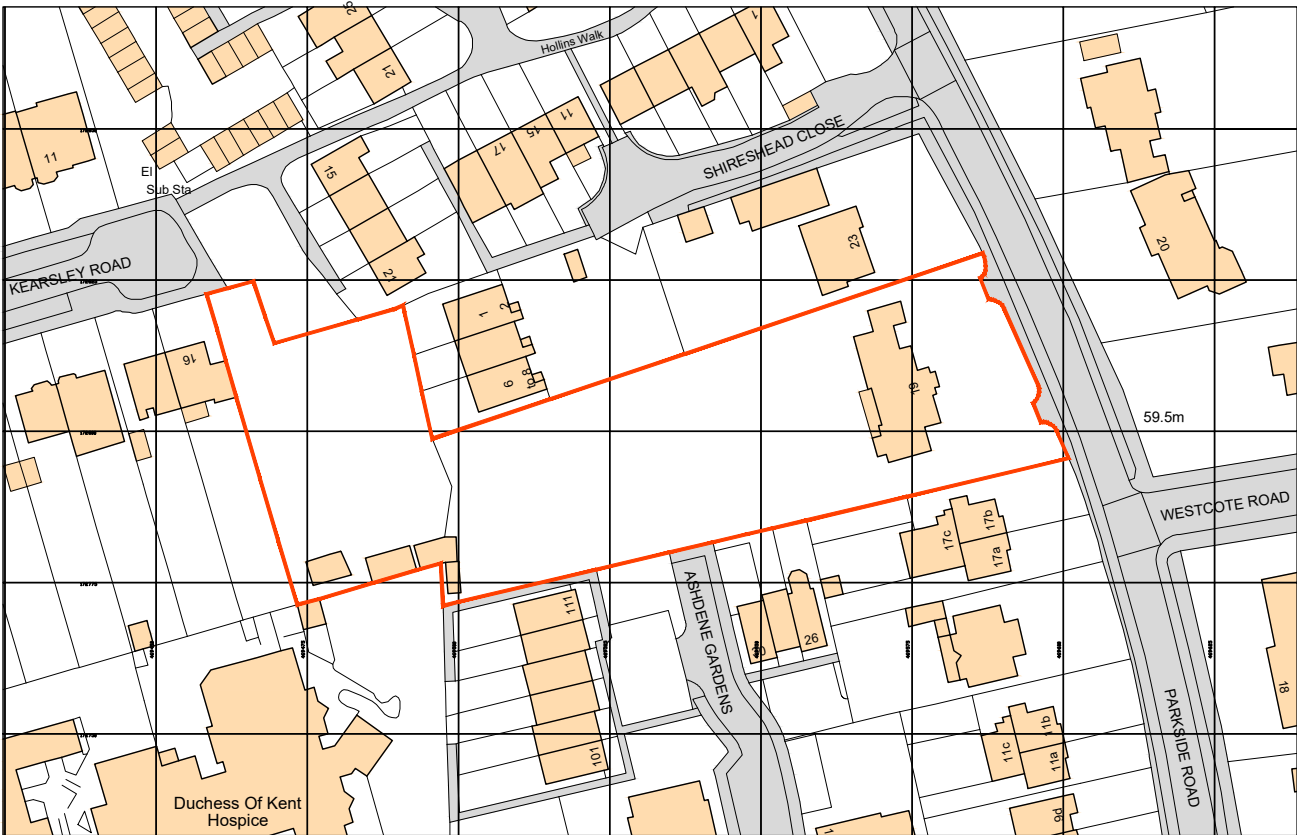


All dimensions are to be checked on site before work commences.
Figured dimensions to be taken in preference to scaled dimensions.
If in doubt please ask.
© Copyright reserved.

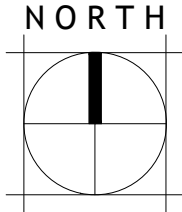

Ordnance Survey, (c) Crown Copyright 2020. All rights reserved. Licence number 100022432

Location Plan 1:1250 @ A3

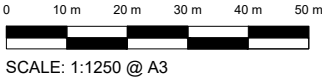

A	First Issue	23/01/2020	CM
Rev	Notes	Date	Initial
Status			
FEASIBILITY			
 robert rigby architects 42 Portman Road, Reading, Berks RG30 1EA Telephone: 0118 95770 10 Fax: 0118 95770 19 E-Mail: enquiries@rigbyarchitects.com			
Project: Redevelopment of 19 Parkside Road 19 Parkside Road Reading Berks RG30 2BT			
Client MR STIMPSON			
Drawing Title: EXISTING LOCATION PLAN			
Scale: 1:1250@A3		Dwg. No.: 2001-111	Rev.: A
Drawn by: CM			
Date: JAN 2020			