




Existing Elevation - Front

1 : 100




Existing Elevation - Rear

1 : 100

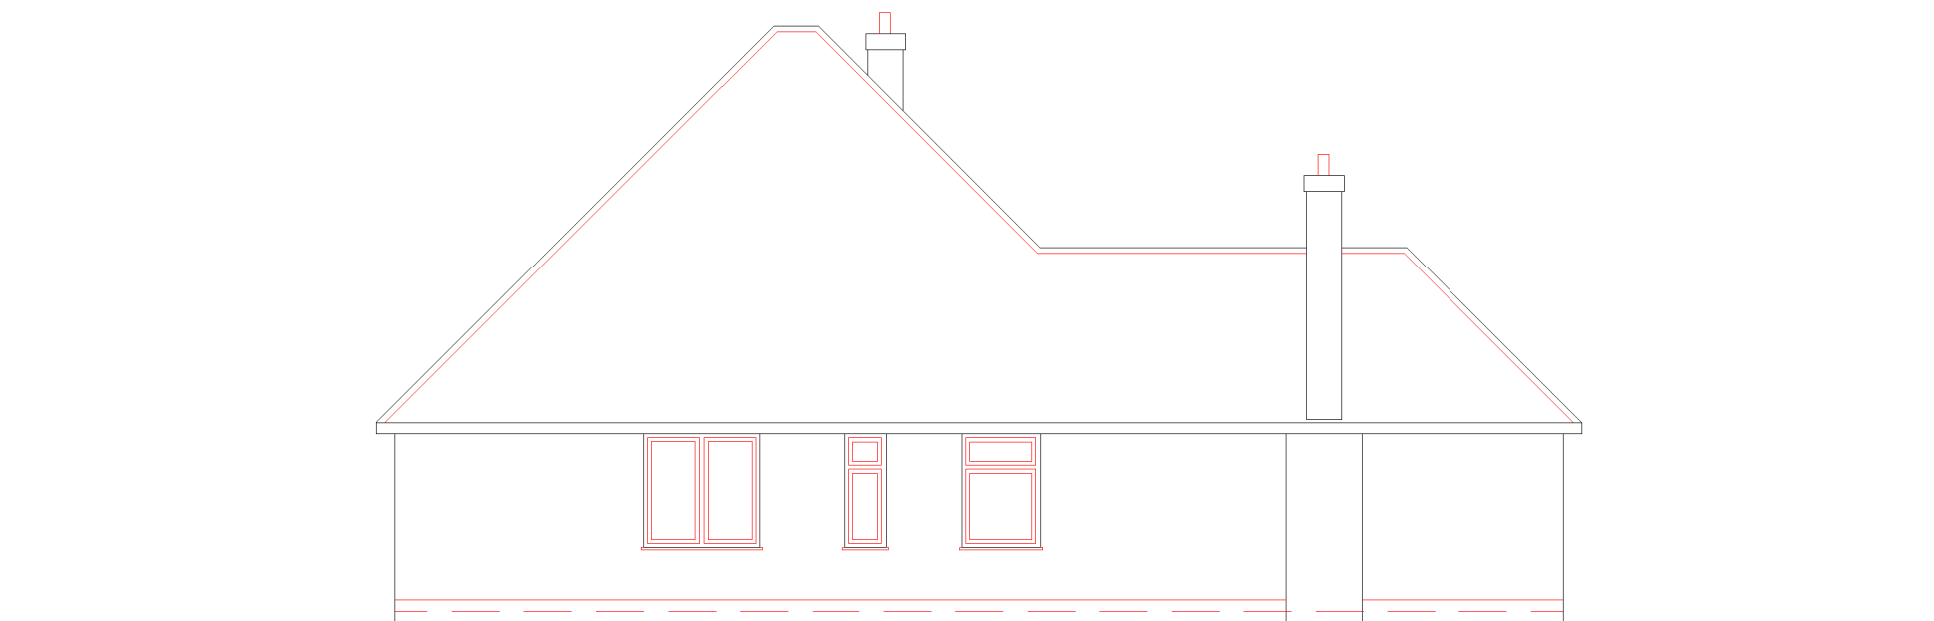


Existing Elevation -Side 1

1 : 100

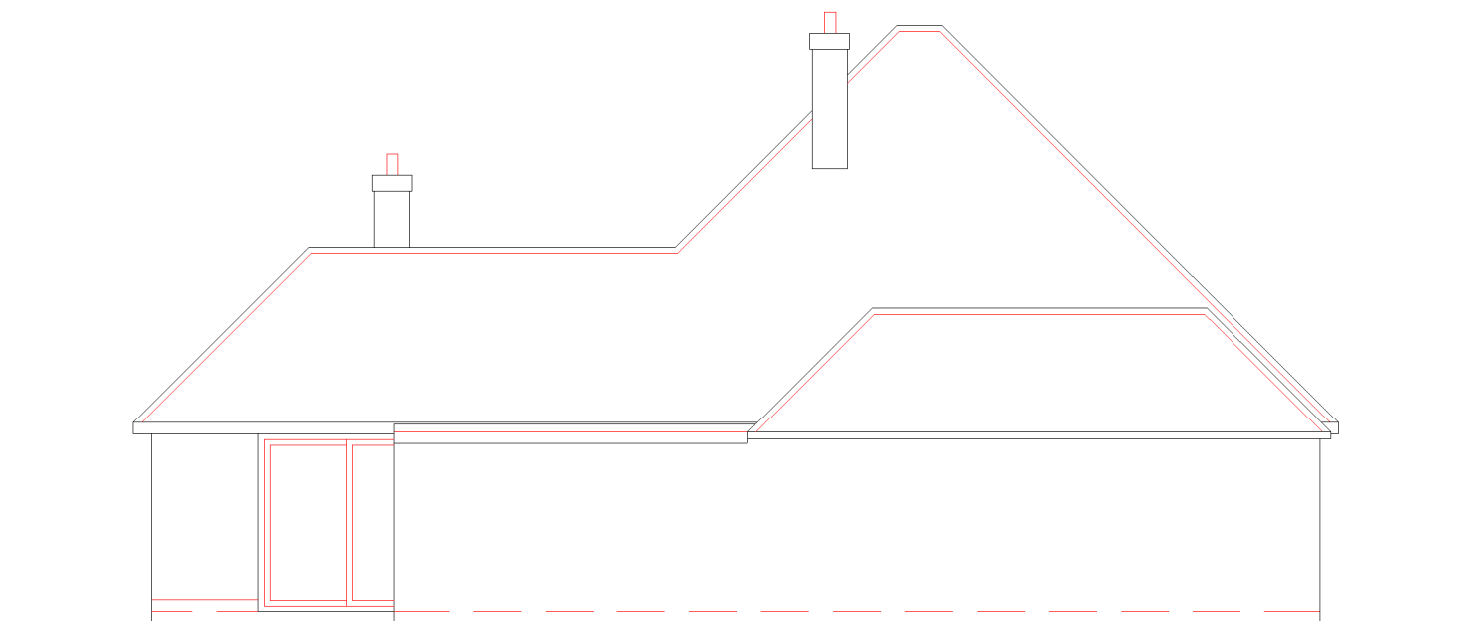

Existing Elevation -Side 2


1 : 100

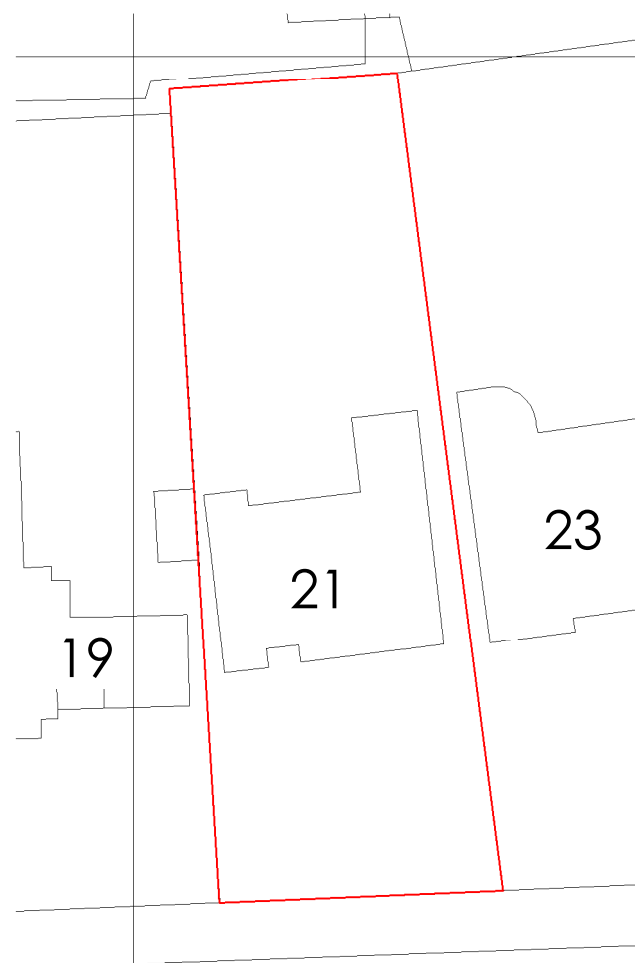

Crown Copyright and database rights 2016. OS 100031161 National Map Centre. Purchased 02/10/2018 1 Year licence.

Existing Block Plan


1 : 500

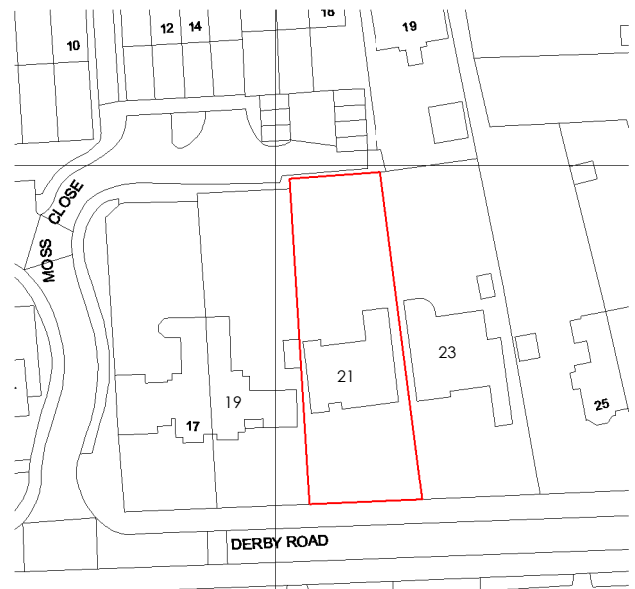

Crown Copyright and database rights 2016. OS 100031161 National Map Centre. Purchased 02/10/2018 1 Year licence.


Existing Location Plan

1 : 1250

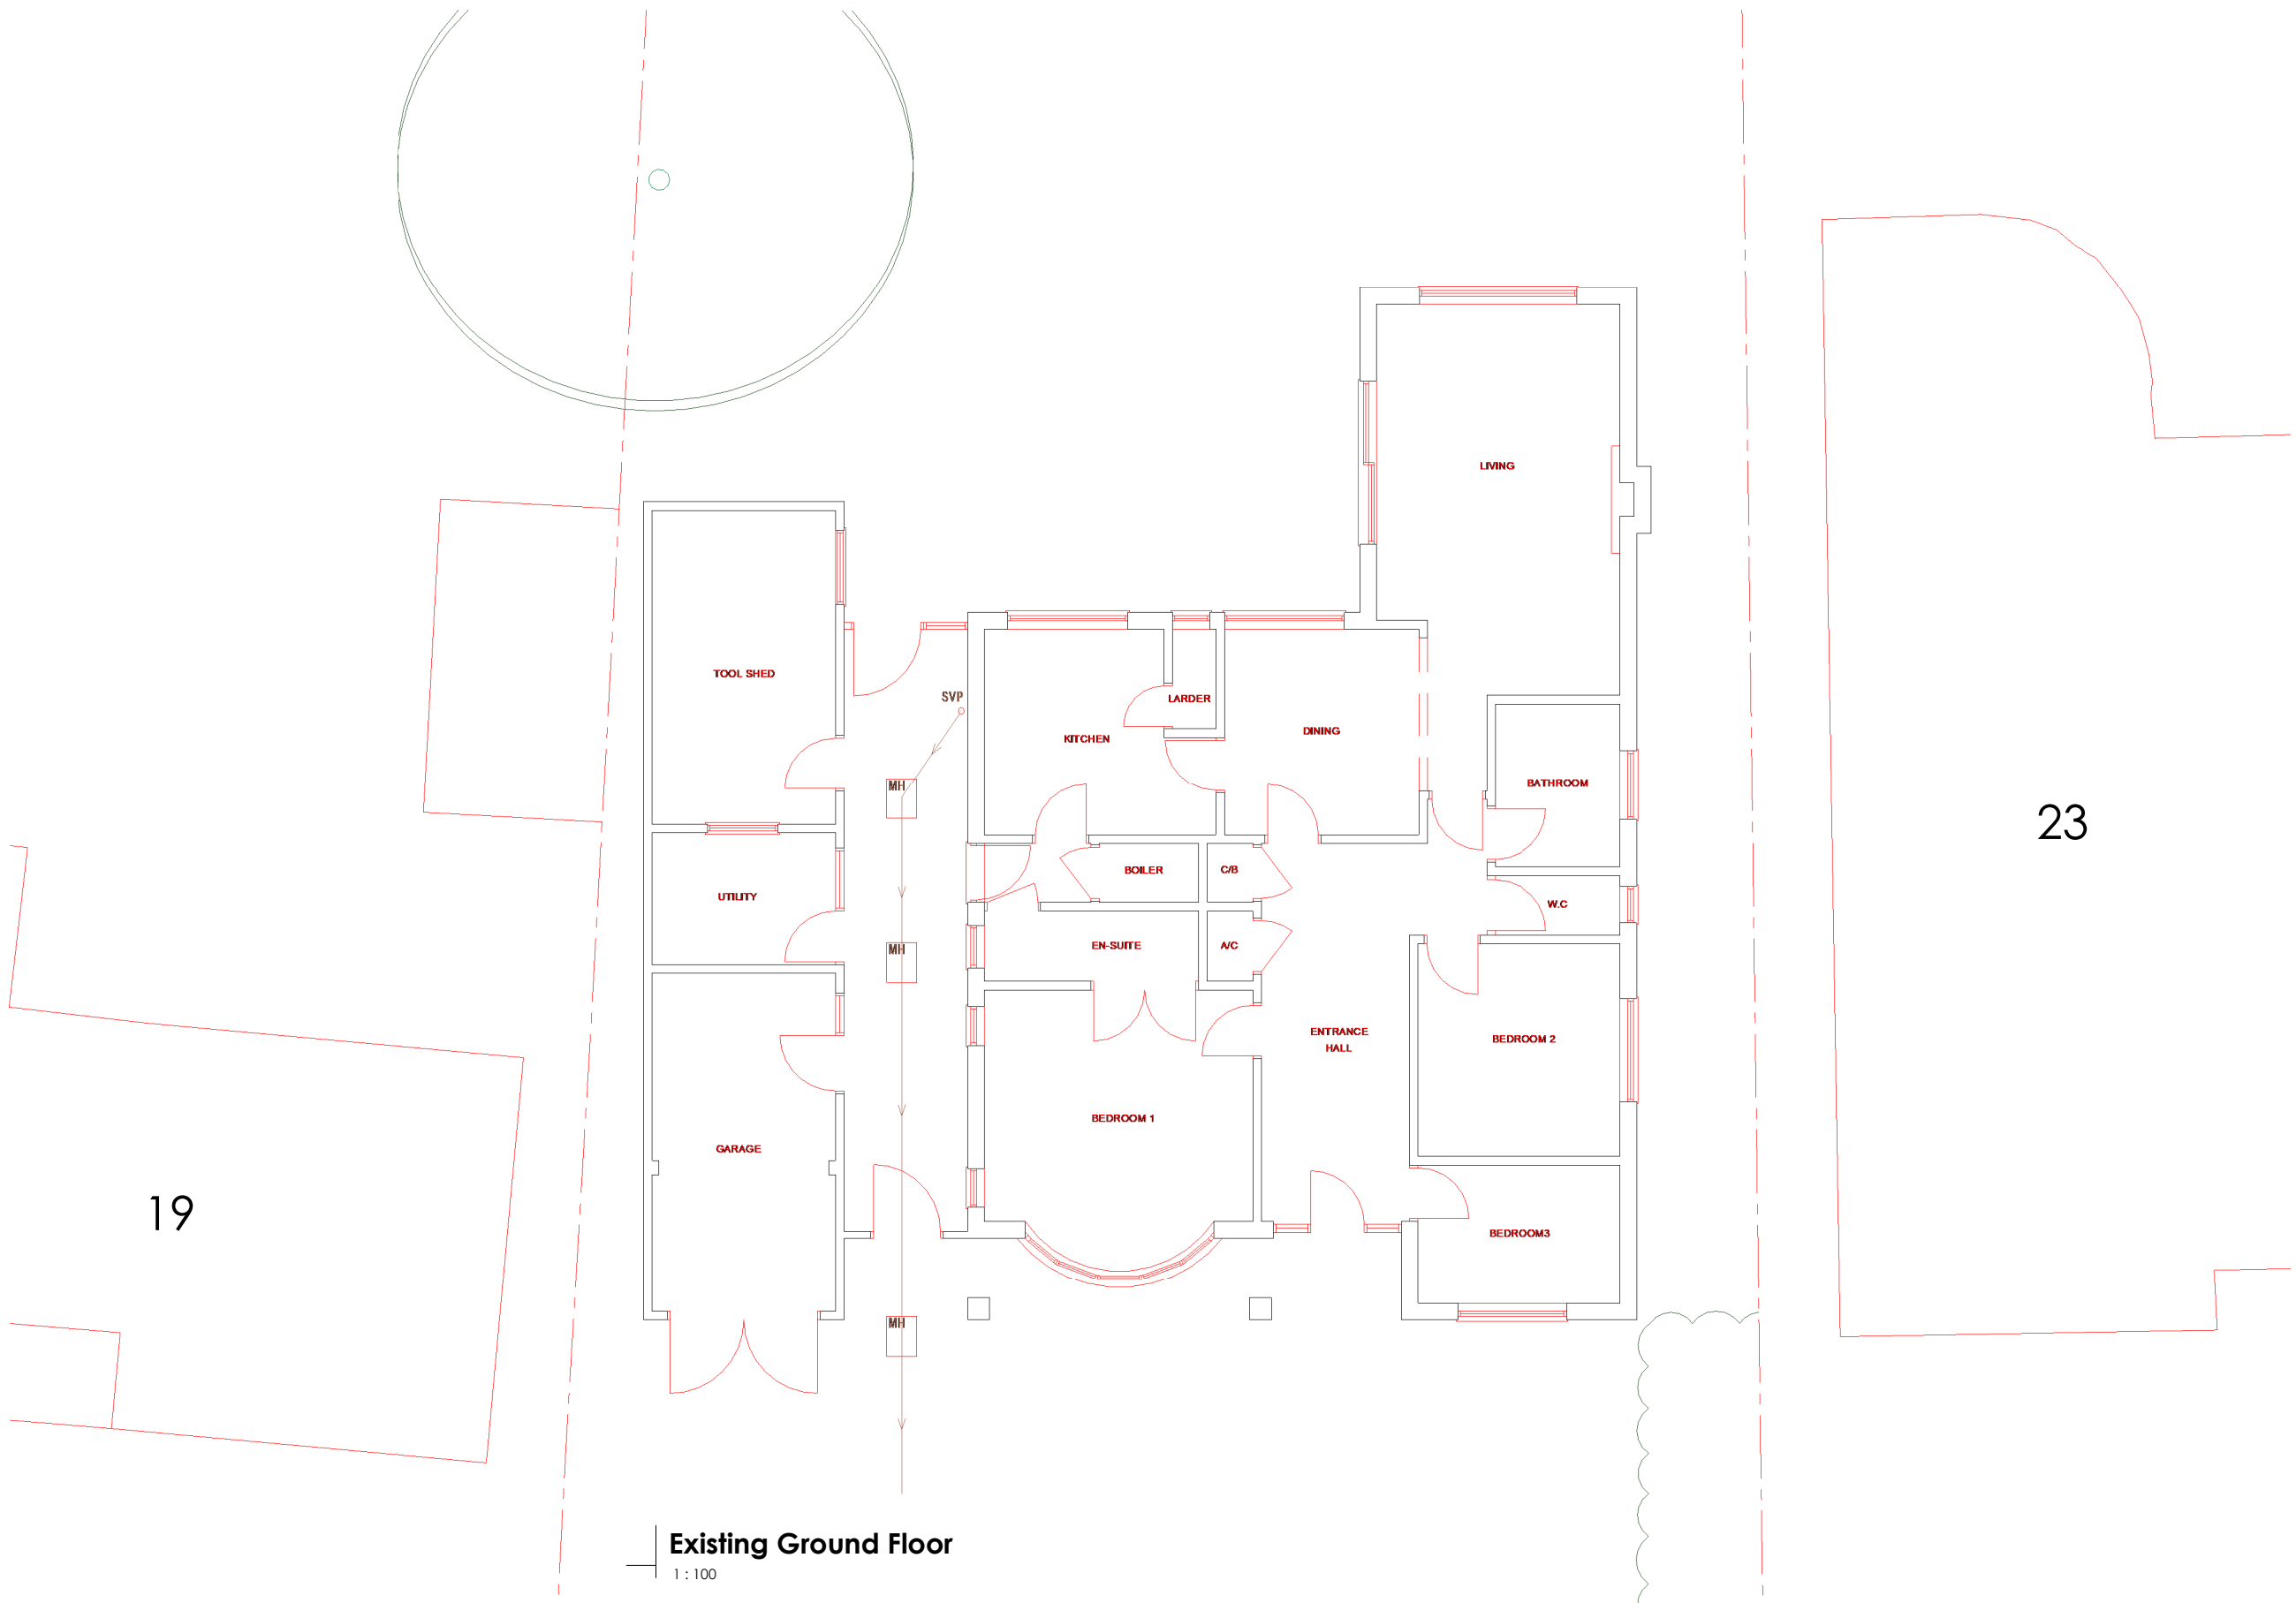

Existing Ground Floor

1 : 100

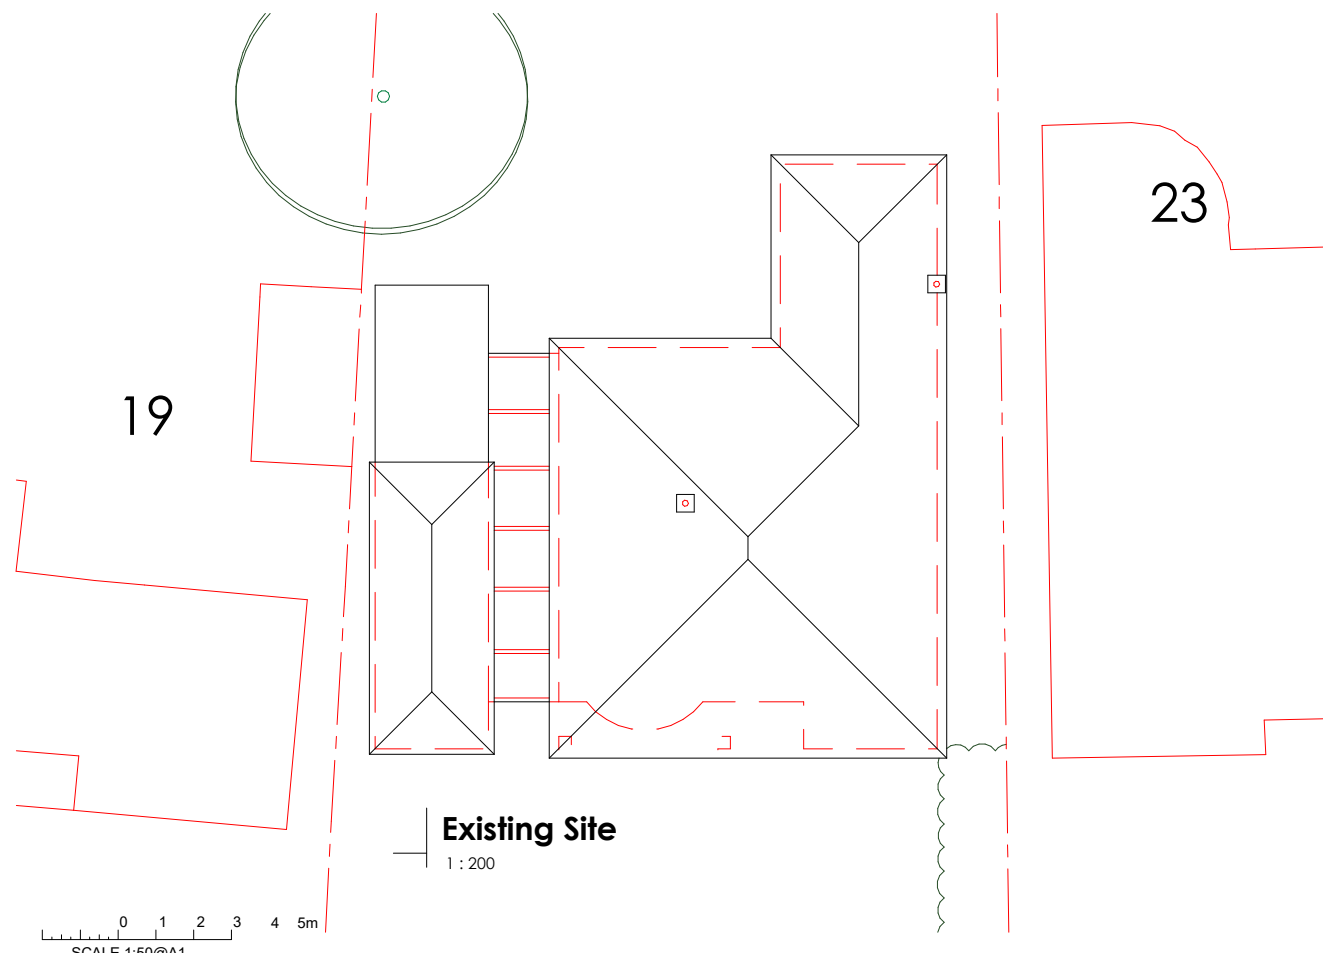

Existing Site

1 : 200

Zoe Lewis Architects Ltd	
www.zlal.co.uk / 01183 272350 info@zlal.co.uk	
PROJECT	
315	
21 Derby Road, Reading	
TITLE	
As Existing	
CLIENT	
Mr Stevens + Ms Nyakabau	
DRAWN BY	CHECKED BY
ZEL	ZEL
SCALE	ISSUE DATE
As indicated	05/08/22
DRAWING NUMBER	REV
315-A1-00	
© Zoe Lewis Architects LTD 2017	