
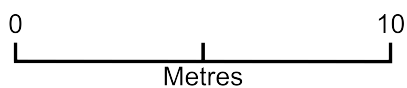


Block Plan of Site

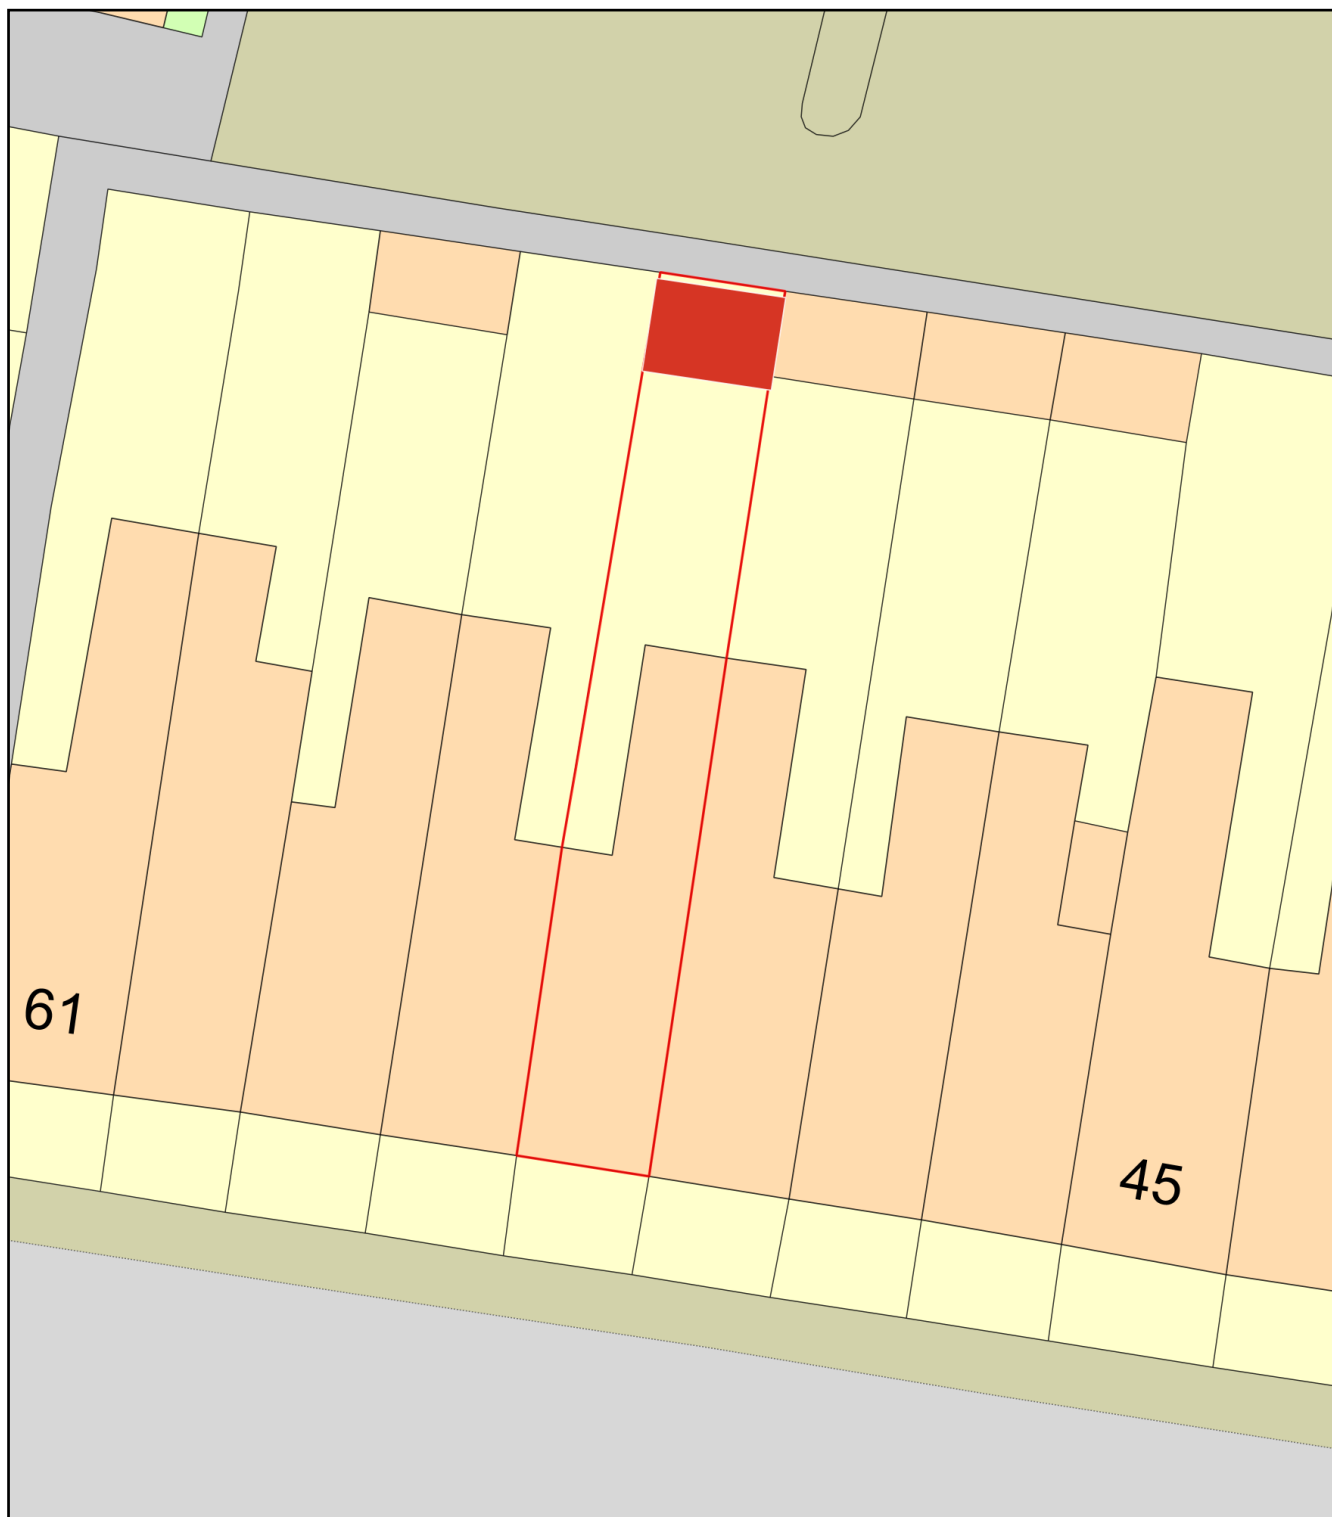

Plan Produced for: Daniel Darby

Date Produced: 21 Feb 2022

Plan Reference Number: TQRQM22052211730296

Scale: 1:200 @ A4