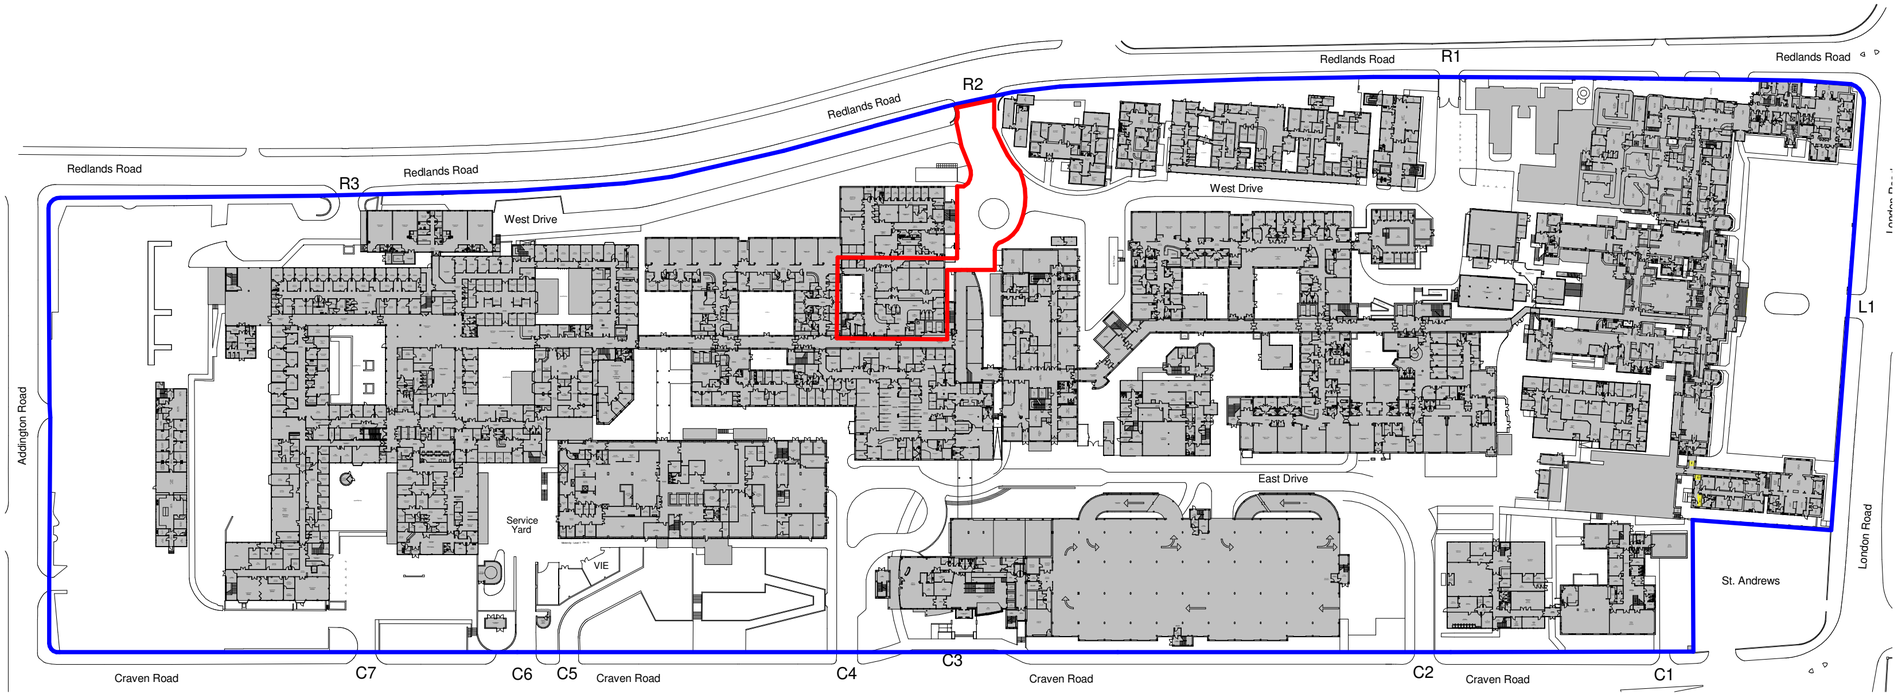

Site Plan & Ownership / Application Boundaries

1 : 1250

Notes:

- This drawing is copyright.
- This drawing is to be read in conjunction with all other relevant drawings.
- All discrepancies on this drawing are to be reported to the architect.
- Do not modify any element of this drawing.
- Use drawing only for purpose(s) issued.
- This drawing may contain colour.

North Point

N

Scale Bar

0 12.5m 37.5m 62.5m

Scale: 1:1250

Key Plan

Adjoining land in the same ownership.

Proposed Application Site
(Red Line Area Inclusive of Access Road: 1423.87m²)

Hazard	HAZ-xx
1	To warn of significant hazards or information that is unusual To be read in conjunction with all other consultant's information Refer to CDM Schedule XXXX-IBI-WB-XX-SH-A-200-XXXX

The following external model files are included within this drawing:

Rev	Date	Revision Notes	Drawn	Review
P01	24.11.2021	FIRST ISSUE	MJS	RMR

Logos

MODUS

IBI Intelligence Buildings Infrastructure www.ibigroup.com

Project
New CT Scanner Suite, Royal Berkshire Hospital, Reading

Drawing Title
Site Plan & Ownership / Application Boundaries

Job Number	Date	Security Classification	Drawn By
132509	23.11.2021		MJS
Scale@A2	**Purpose**		**Reviewed By**
1 : 1250	PLANNING		RMR

Drawing Number	Revision	Suitability
132509-IBI-XX-XX-PL-A-700-0001	P01	