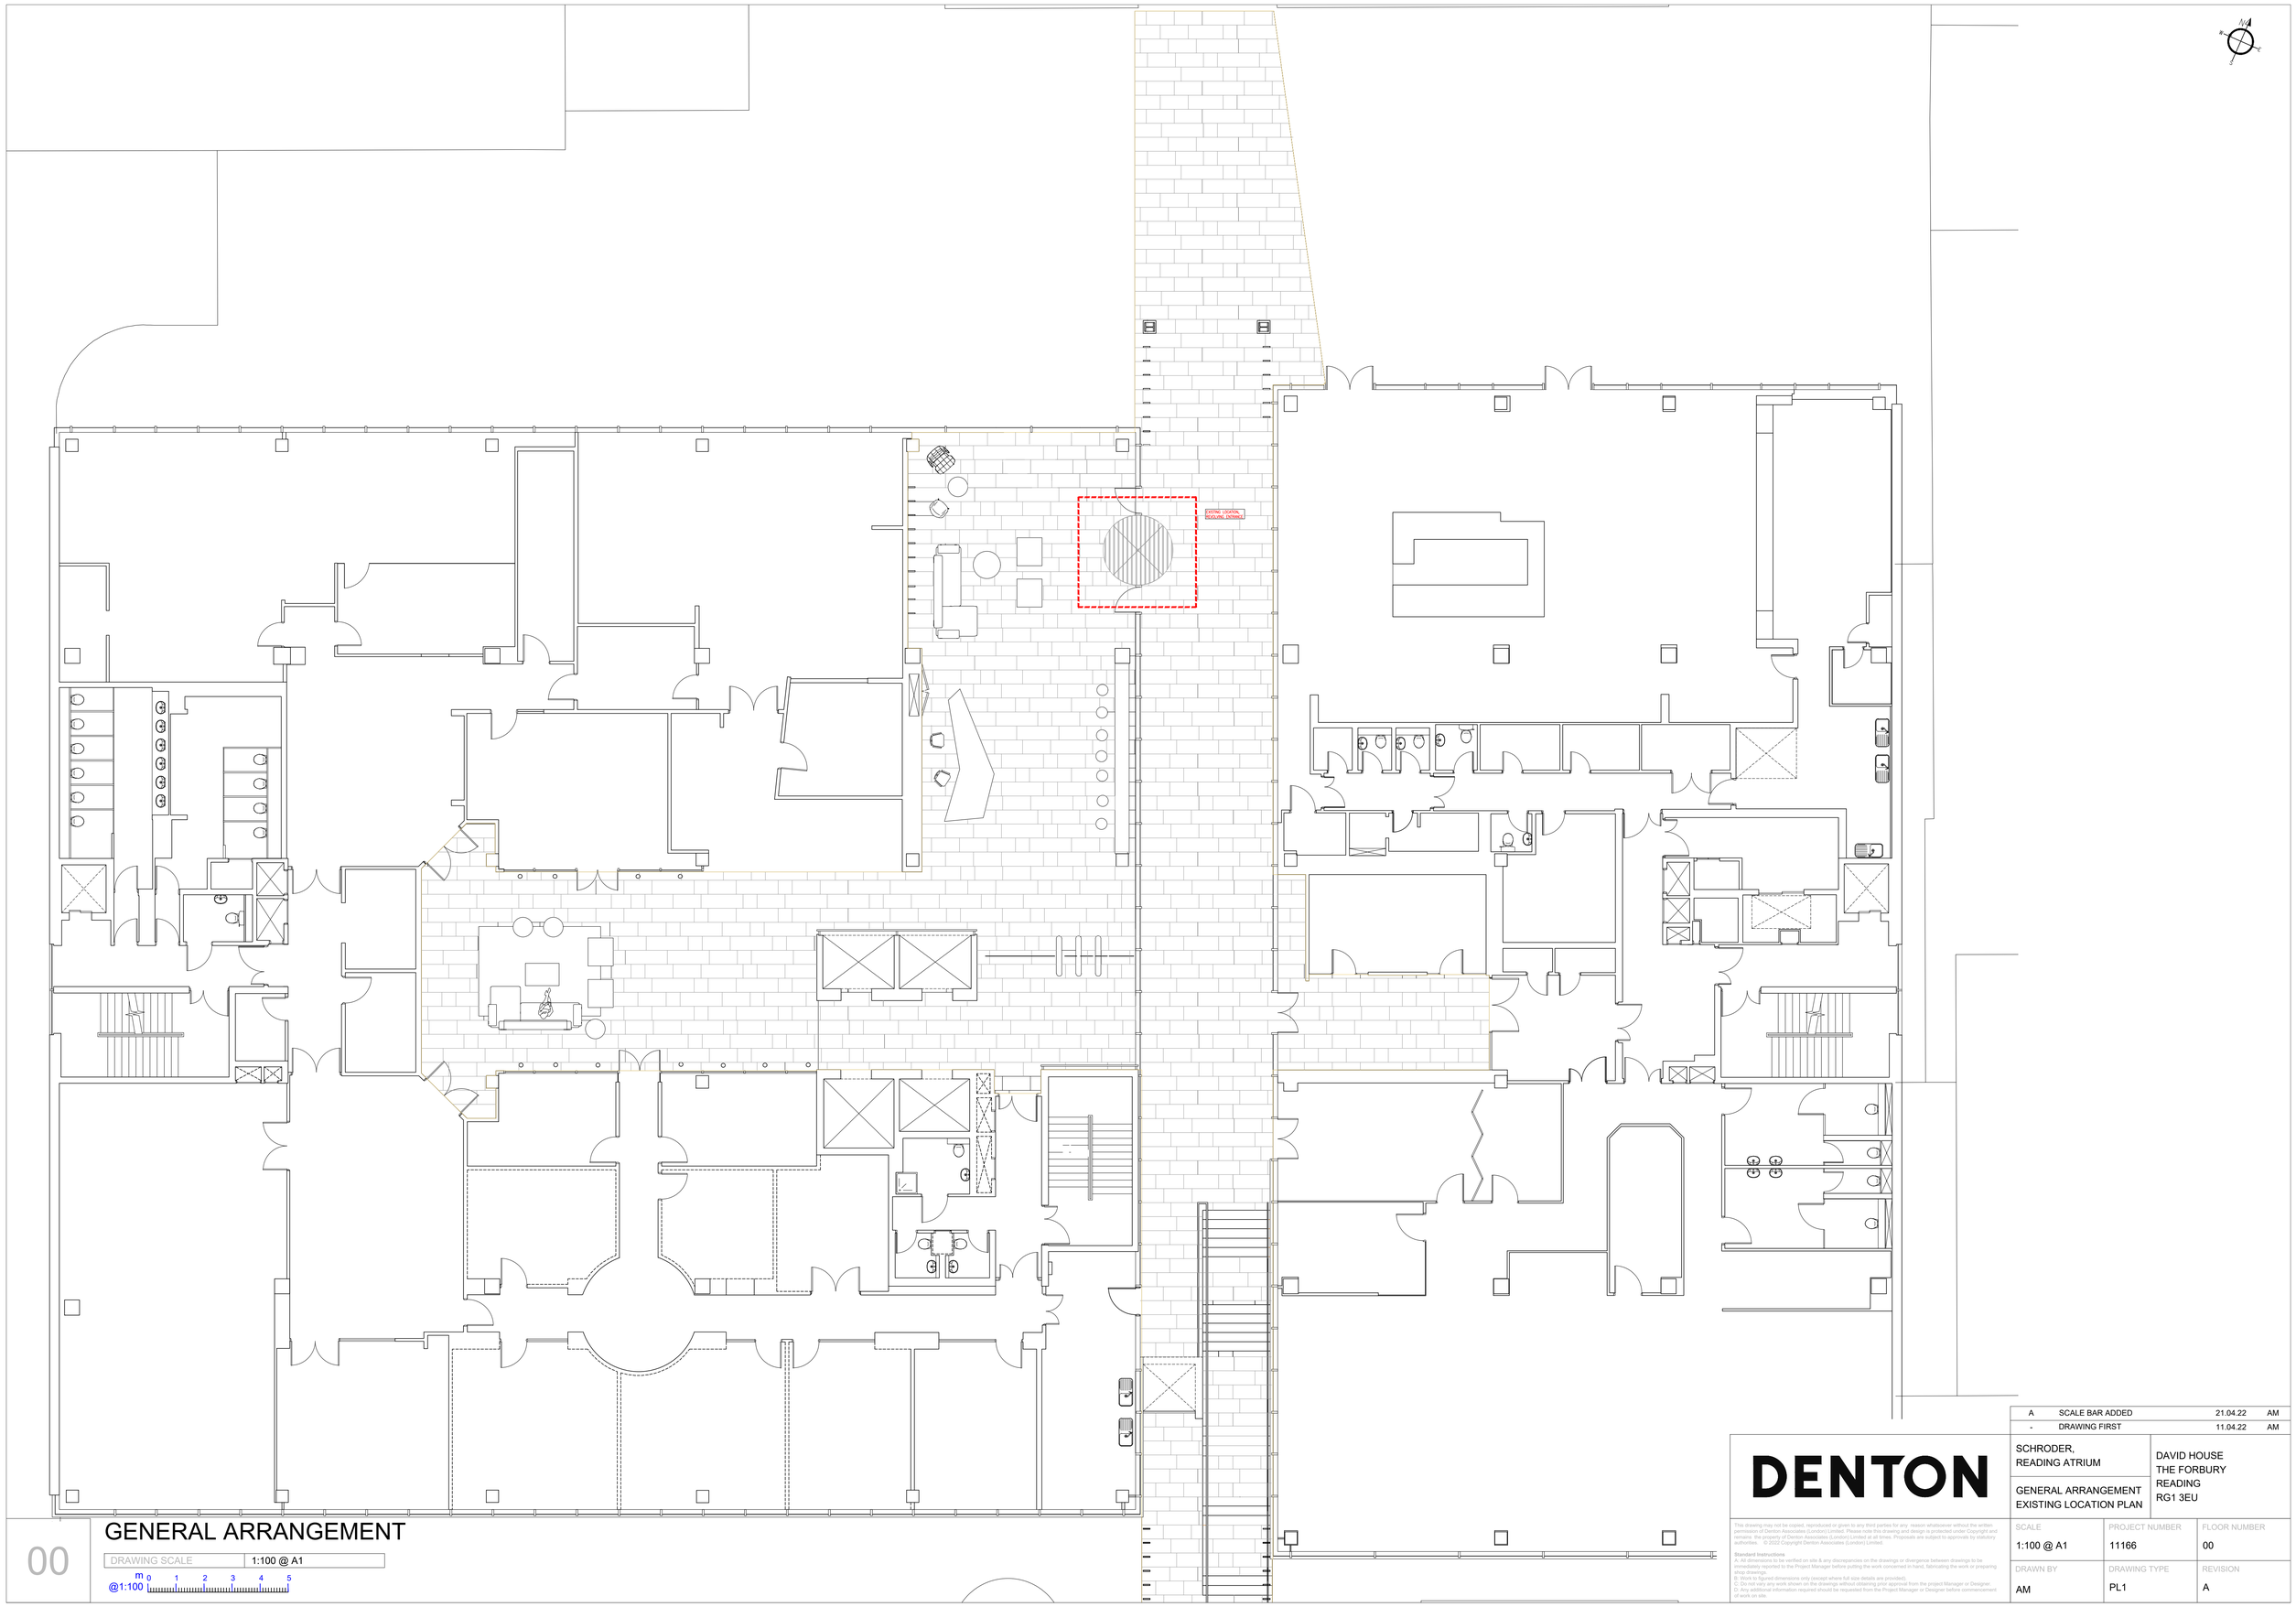

00

GENERAL ARRANGEMENT

DRAWING SCALE	1:100 @ A1

@1:100 m 0 1 2 3 4 5

A	SCALE BAR ADDED	21.04.22	AM
-	DRAWING FIRST	11.04.22	AM

DENTON

SCHRODER,
READING ATRIUM

GENERAL ARRANGEMENT
EXISTING LOCATION PLAN

DAVID HOUSE
THE FORBURY
READING
RG1 3EU

This drawing may not be copied, reproduced or given to any third parties for any reason whatsoever without the written permission of Denton Associates (London) Limited. Please note this drawing and design is protected under Copyright and remains the property of Denton Associates (London) Limited at all times. Proposals are subject to approvals by statutory authorities. © 2022 Copyright Denton Associates (London) Limited.

Standard Instructions
A: All dimensions to be verified on site & any discrepancies on the drawings or divergence between drawings to be immediately reported to the Project Manager before putting the work concerned in hand, fabricating the work or preparing shop drawings.
B: Work to figured dimensions only (except where full size details are provided).
C: Do not vary any work shown on the drawings without obtaining prior approval from the project Manager or Designer.
D: Any additional information required should be requested from the Project Manager or Designer before commencement of work on site.

SCALE	PROJECT NUMBER	FLOOR NUMBER
1:100 @ A1	11166	00
DRAWN BY	DRAWING TYPE	REVISION
AM	PL1	A