



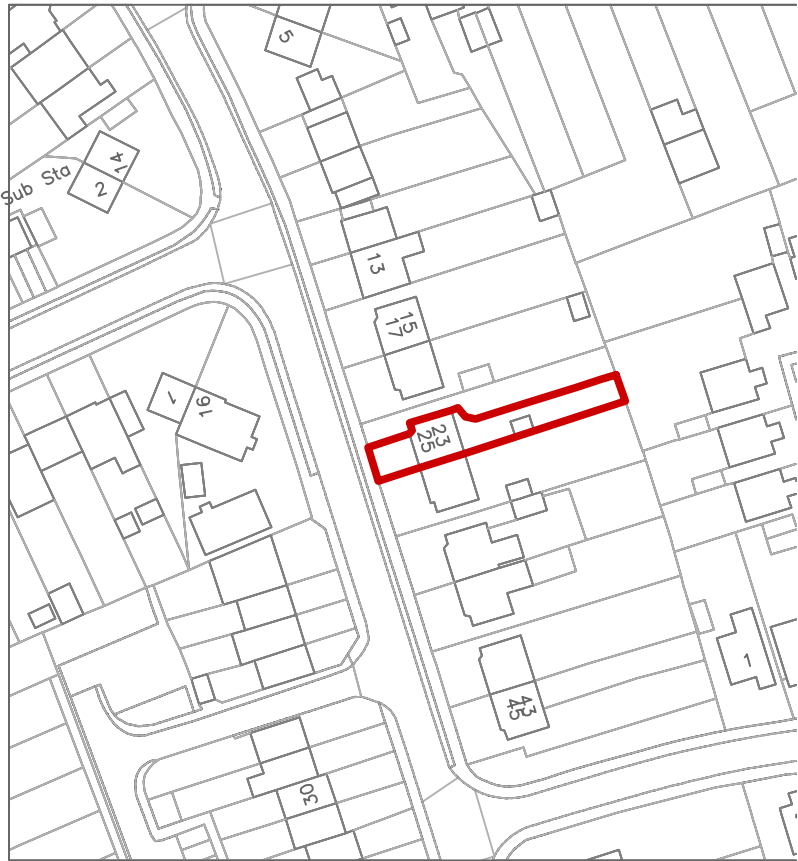

1

Location Plan
Scale 1:1250

0 10 20 40 m

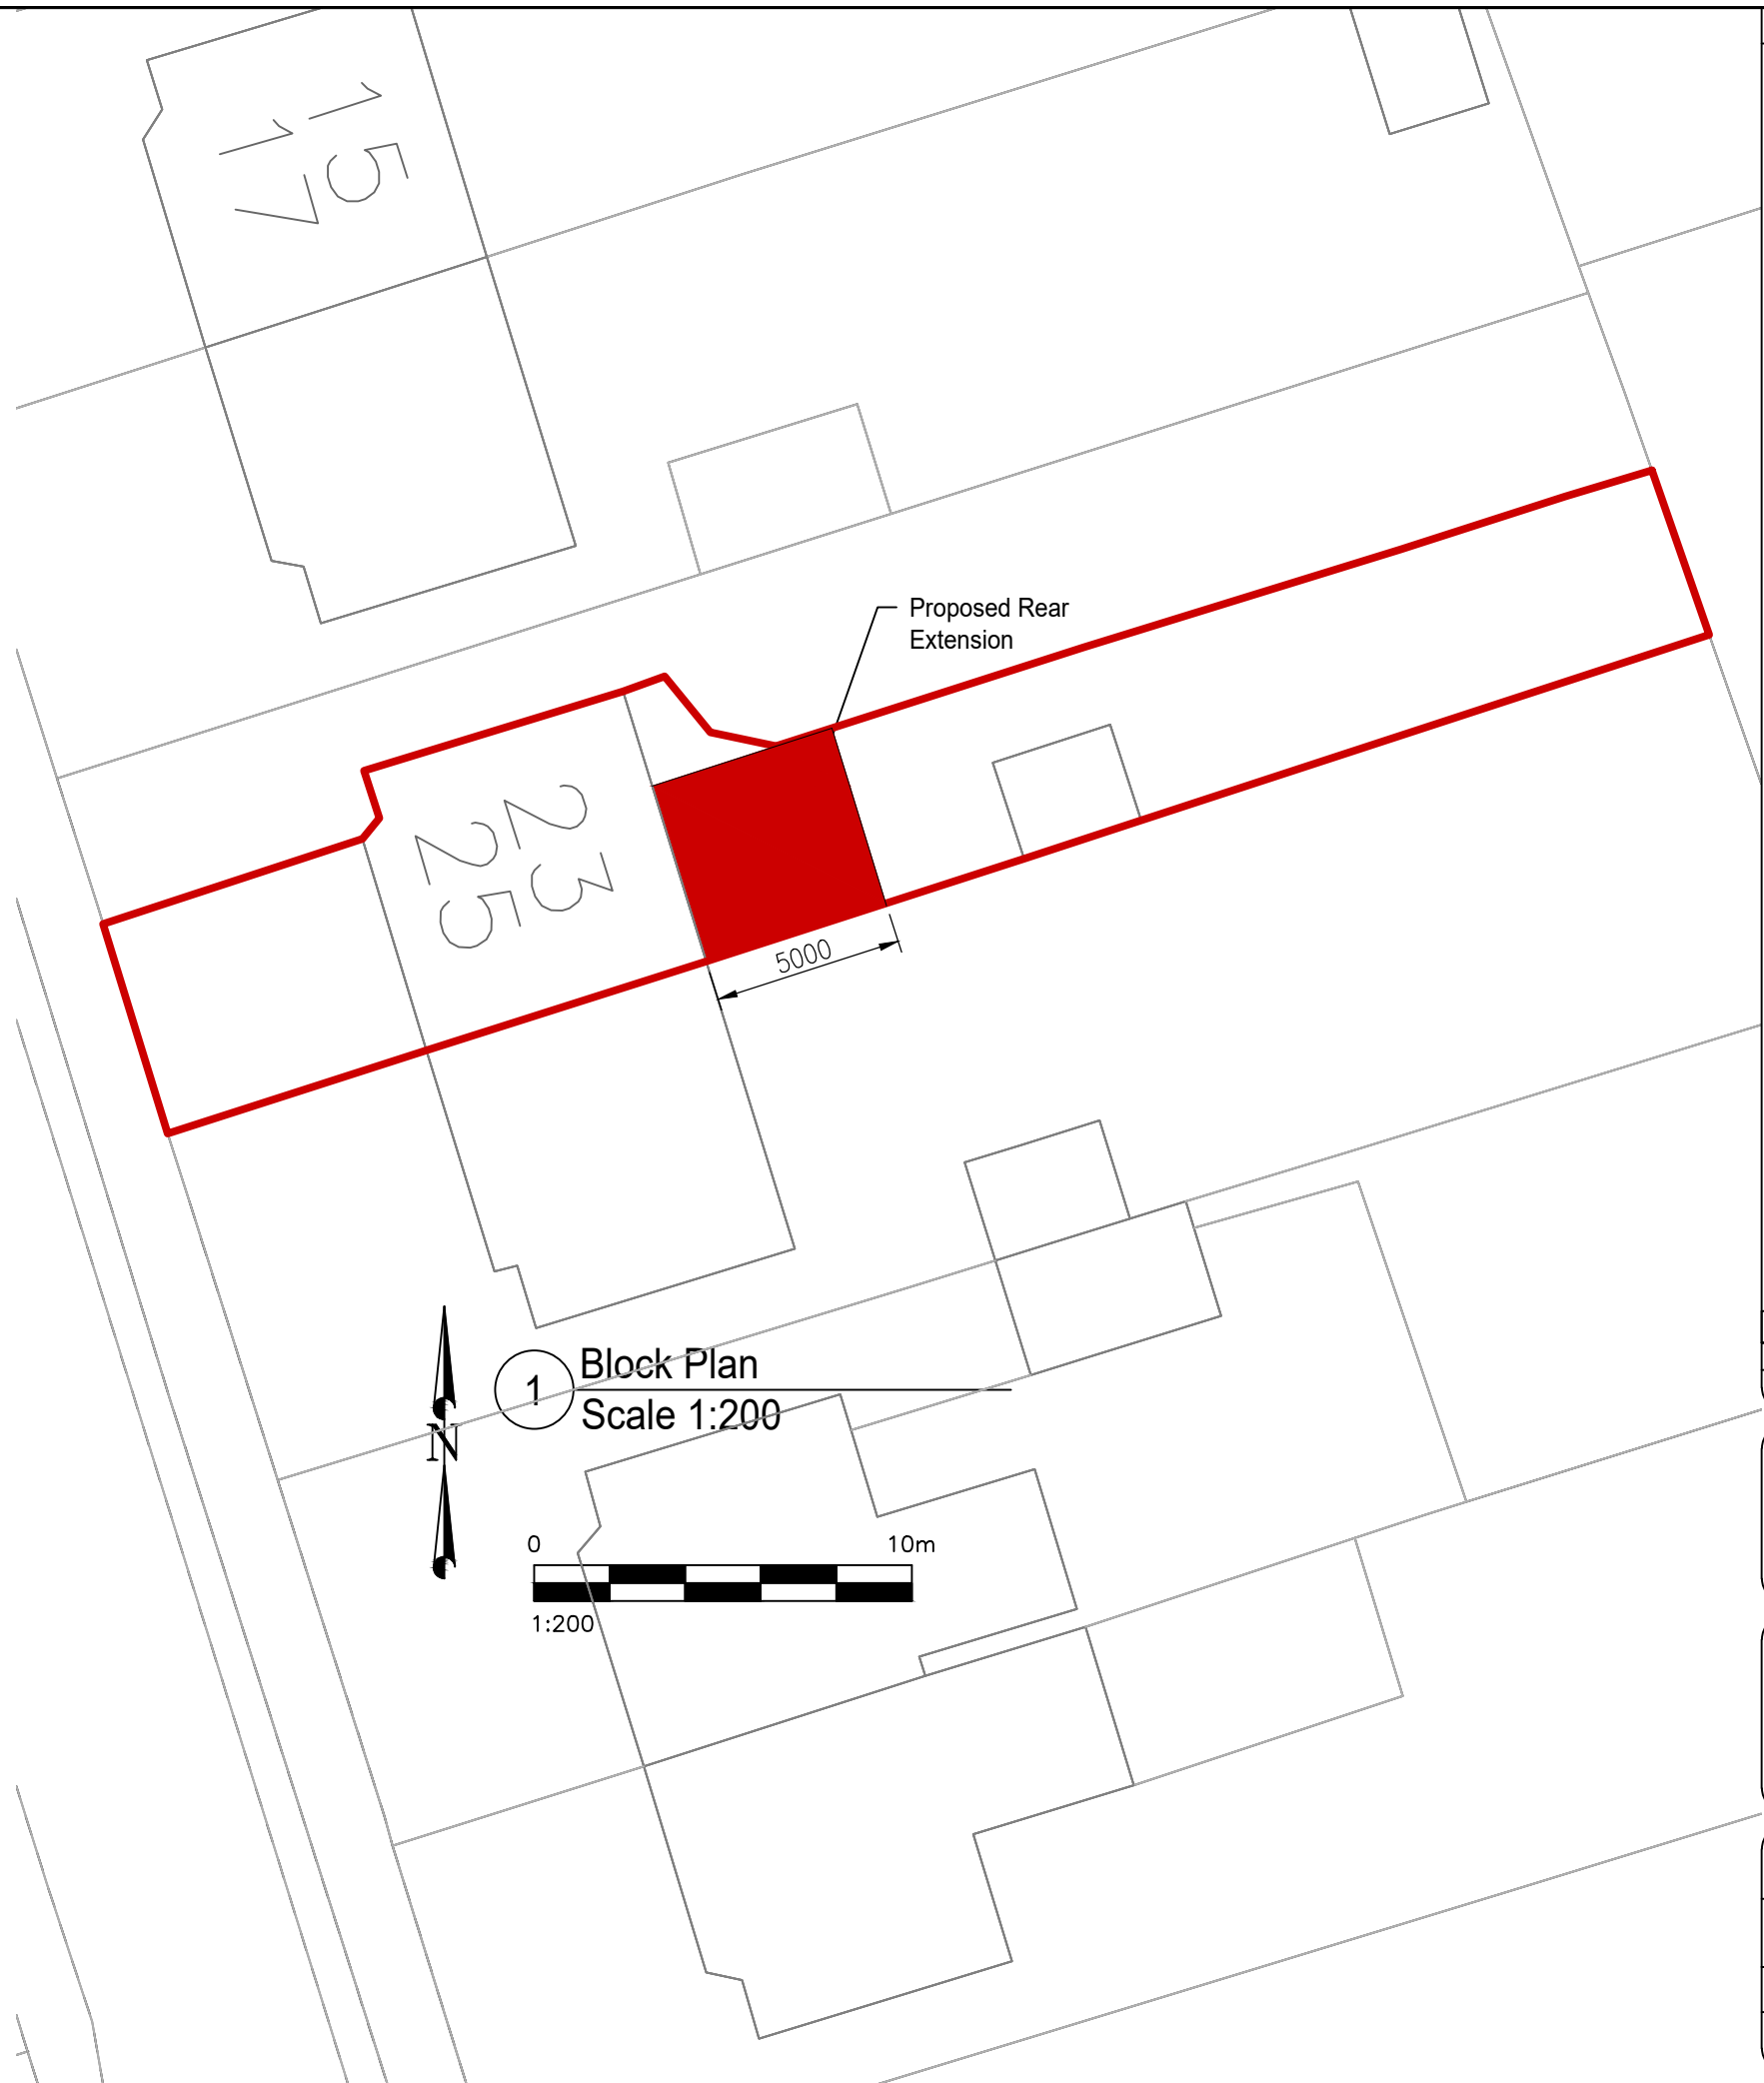

1

Block Plan
Scale 1:200

0 10m
1:200

Notes:

1. THE COPYRIGHT OF THIS DRAWING IS VESTED IN GAMUT BUILDING

A	First Issue	MP	29/03/22
REV:	DESCRIPTION:	BY:	DATE:
STATUS: Planning Issue			

Gamut Building Solutions
The Lightbox, Unit 1.57
111 Power Road, London, W4 5PY
T:0208 994 0768 M:074 032 44 240
info@GamutBS.co.uk
www.GamutBS.co.uk

CLIENT: Eddie

SITE: 23 Barnsdale Road
Reading, RG2 7JG

TITLE: Location Plan
Block Plan

SCALE AT A3: 1:1250/1:200	DATE: March 2022	DRAWN: MP	CHECKED: -
PROJECT NO: 02022	DRAWING NO: PL090	REVISION: A	