


Huntley House, 119 London Street, Reading RG1 4QA

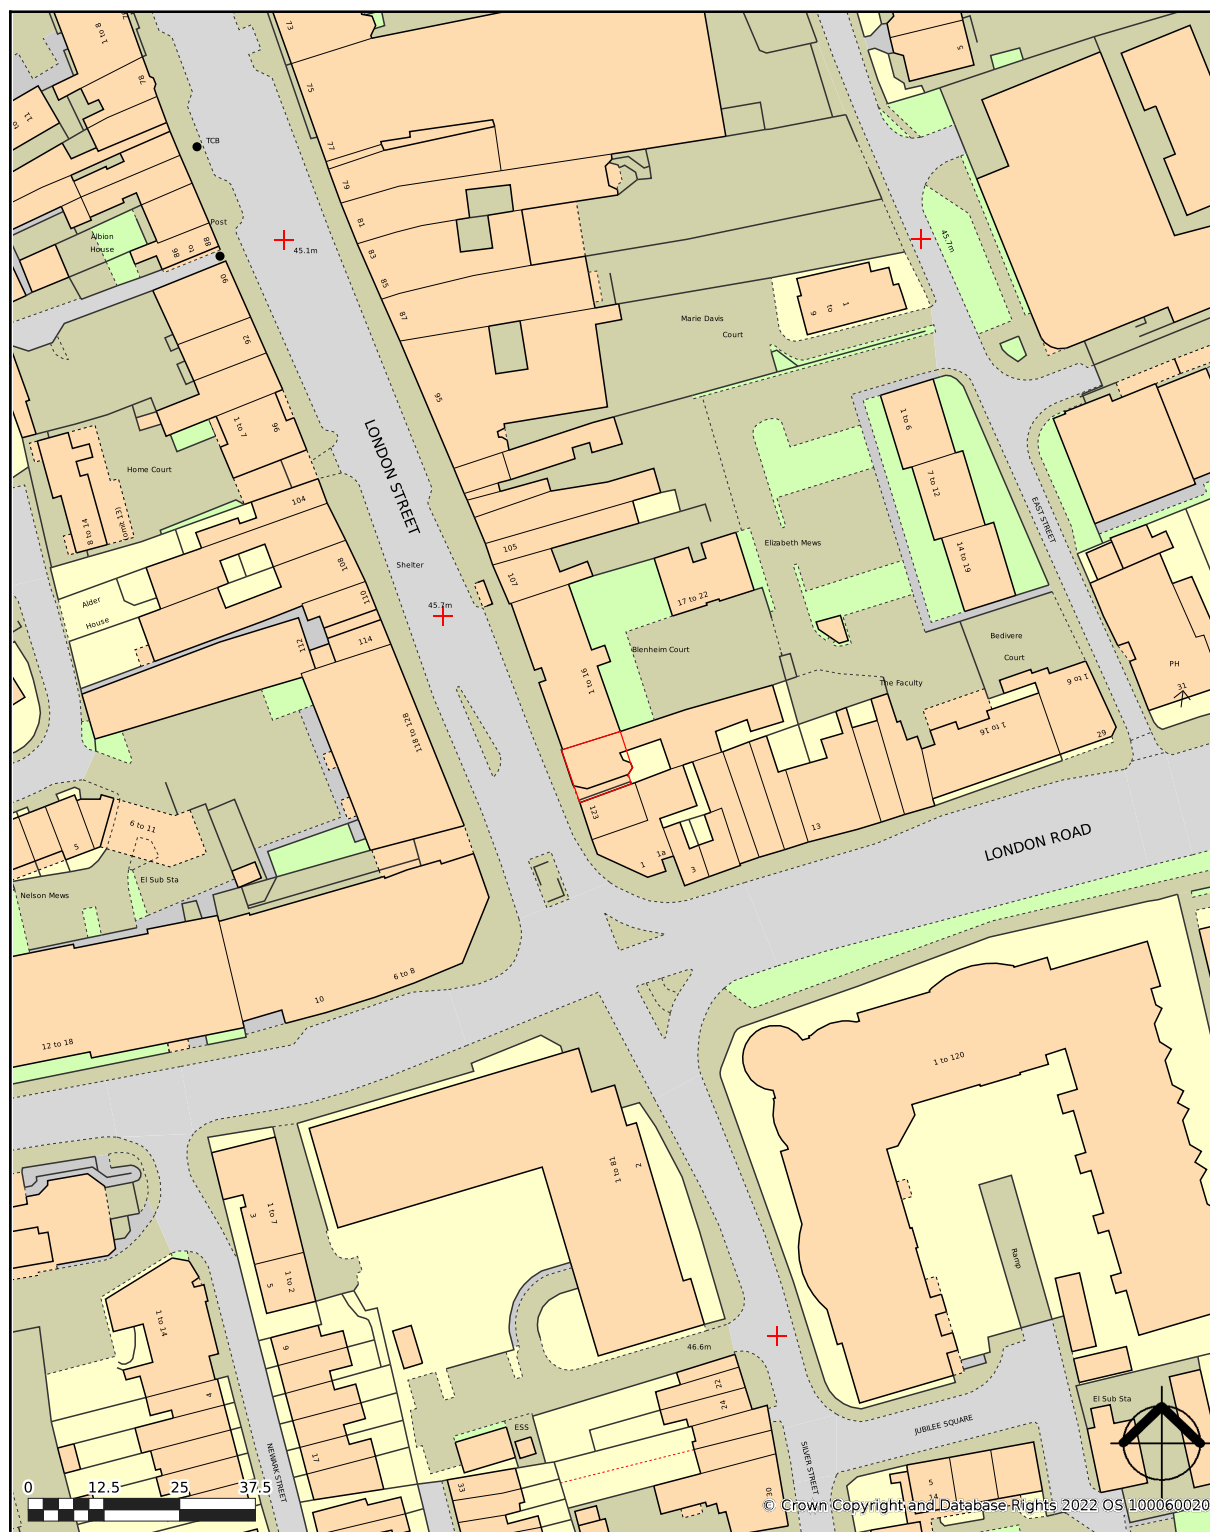

created on **edozo**

Plotted Scale - 1:1,250