

Sheet Notes

- a. the drawing is copyright protected and may not be used, reproduced or relied upon by any third party except as explicitly agreed by MAPL
- b. all dimensions are in millimetres unless noted otherwise
- c. all measurements must be obtained from stated dimensions only and not be scaled off except for Local Authority Planning application purposes
- d. all drawings must be read in conjunction with all other project drawings and any discrepancies reported immediately for clarification
- e. full schedules, specification notes and legends are located on drawings numbered '900' to '999' (900 series)

0	25.03.2022	LM	First Issue
P1	21.02.2022	LM	Preliminary issue
Rev	Date	By	Description

m

a

michael aubrey

partnership

• 0118 962 9666 • www.mapl.co.uk

Client

Mr. & Mrs. Harnett

Project Address

5A Kidmore Road, Caversham,
Reading, Berkshire. RG4 7LR

Project Description

Single Storey Extension

Sheet Title

Plans - Location




Sheet Ref.	MAP-C4266-001	Rev.	0
Project Ref.	C4266	Date	25.03.2022
Drawn by	LM	Checked by	JMR
Scale	As indicated	Sheet Size	A3



Ordnance Survey, (c) Crown Copyright 2022. All rights reserved. Licence number 100022432

Existing Location Plan

Location | RF-RDG | Scale 1 : 1250

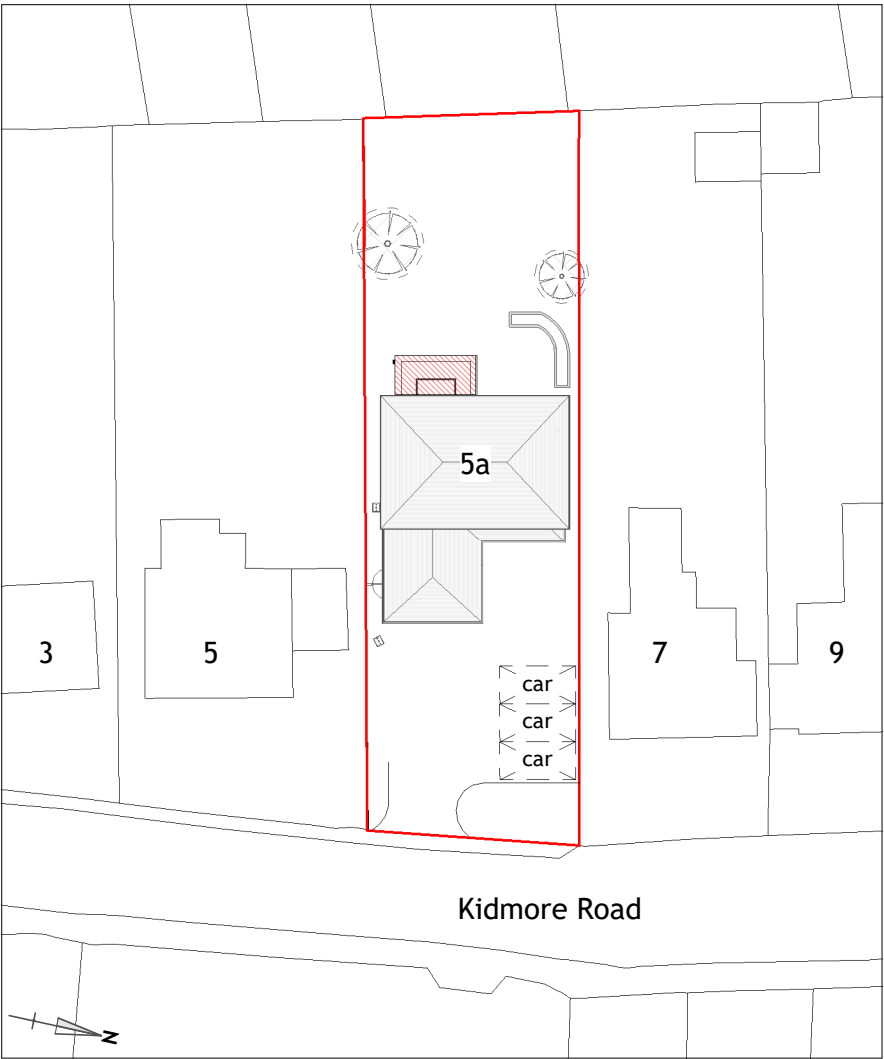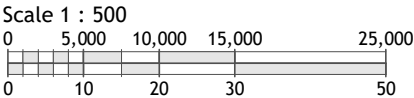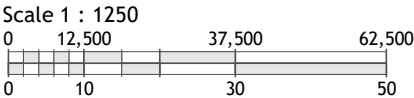

Proposed Site Level Plan

General Arrangement | RF-RDG | Scale 1 : 500