




GROUND FLOOR
Hatherley
Road

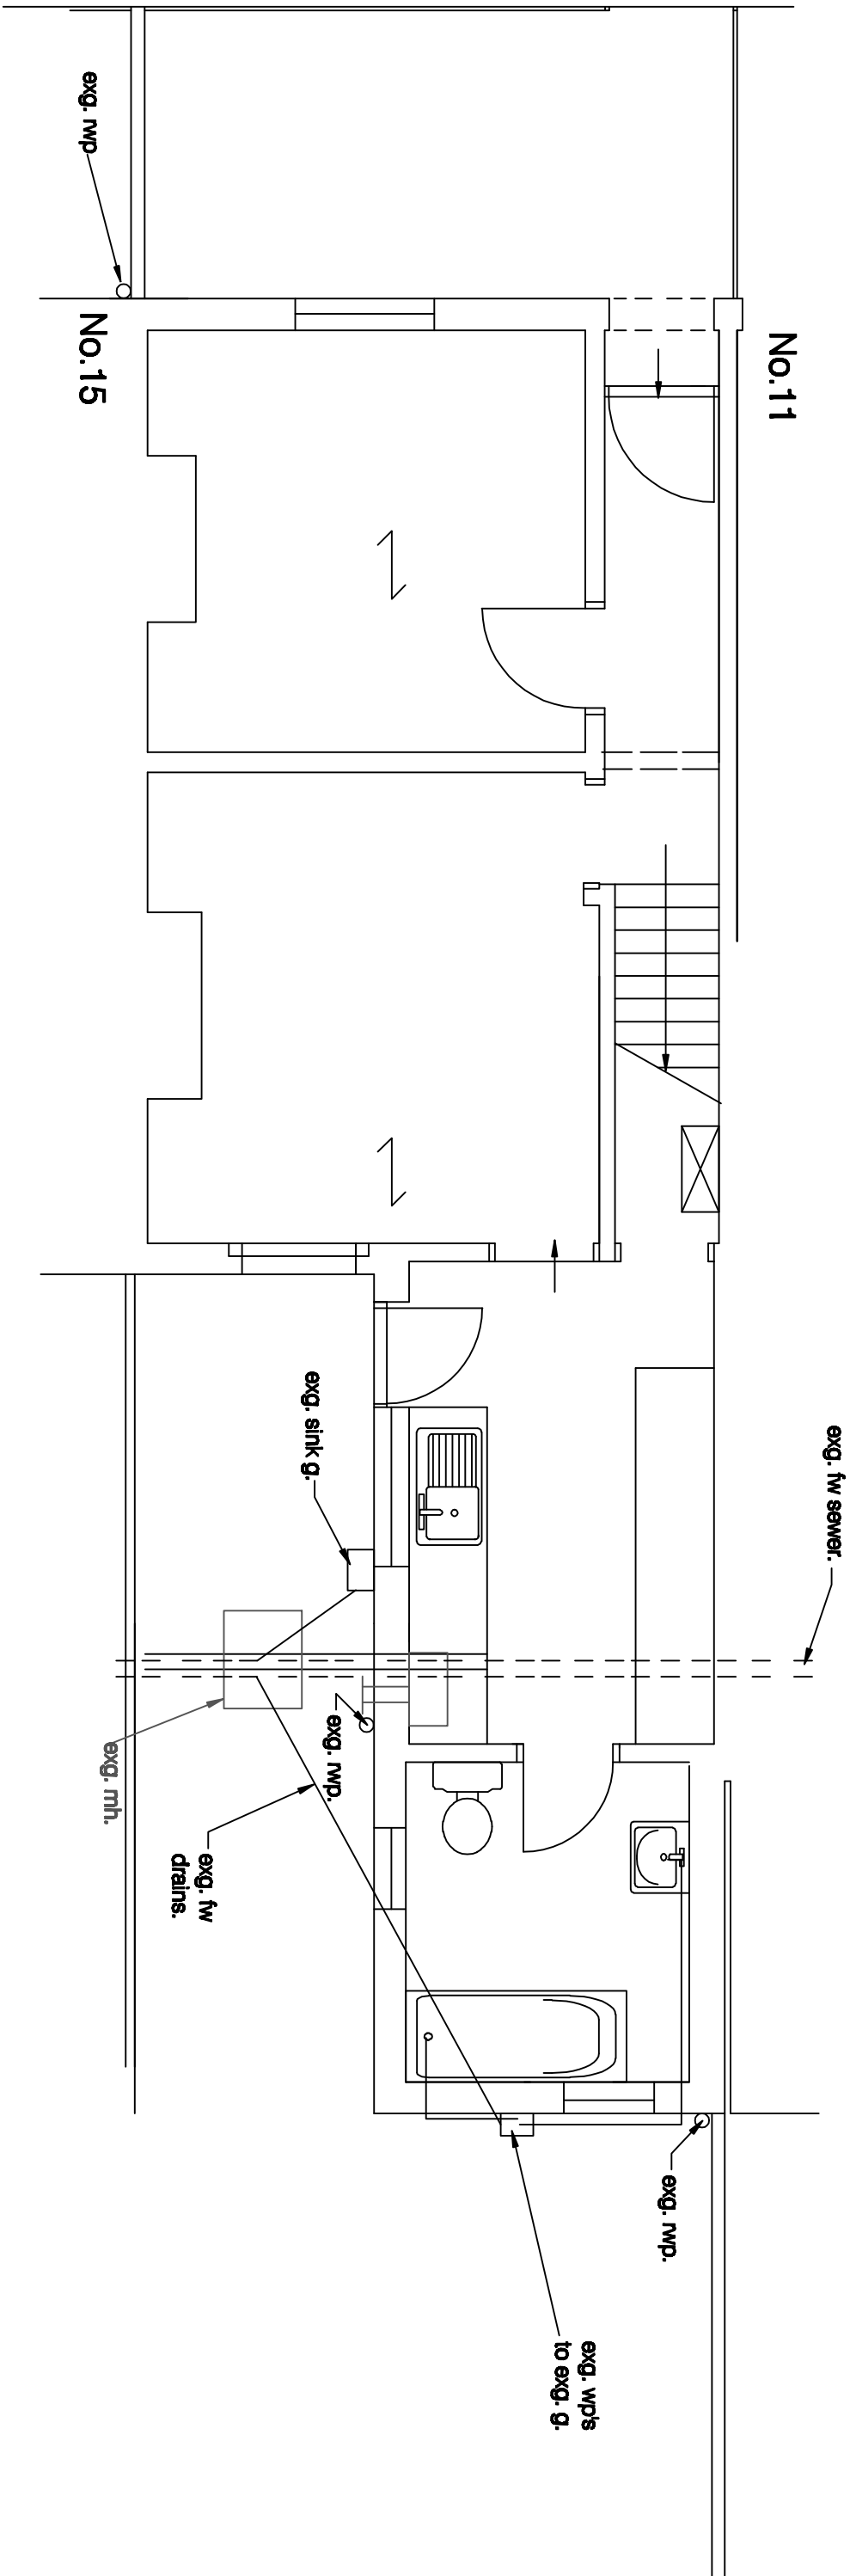

FIRST FLOOR

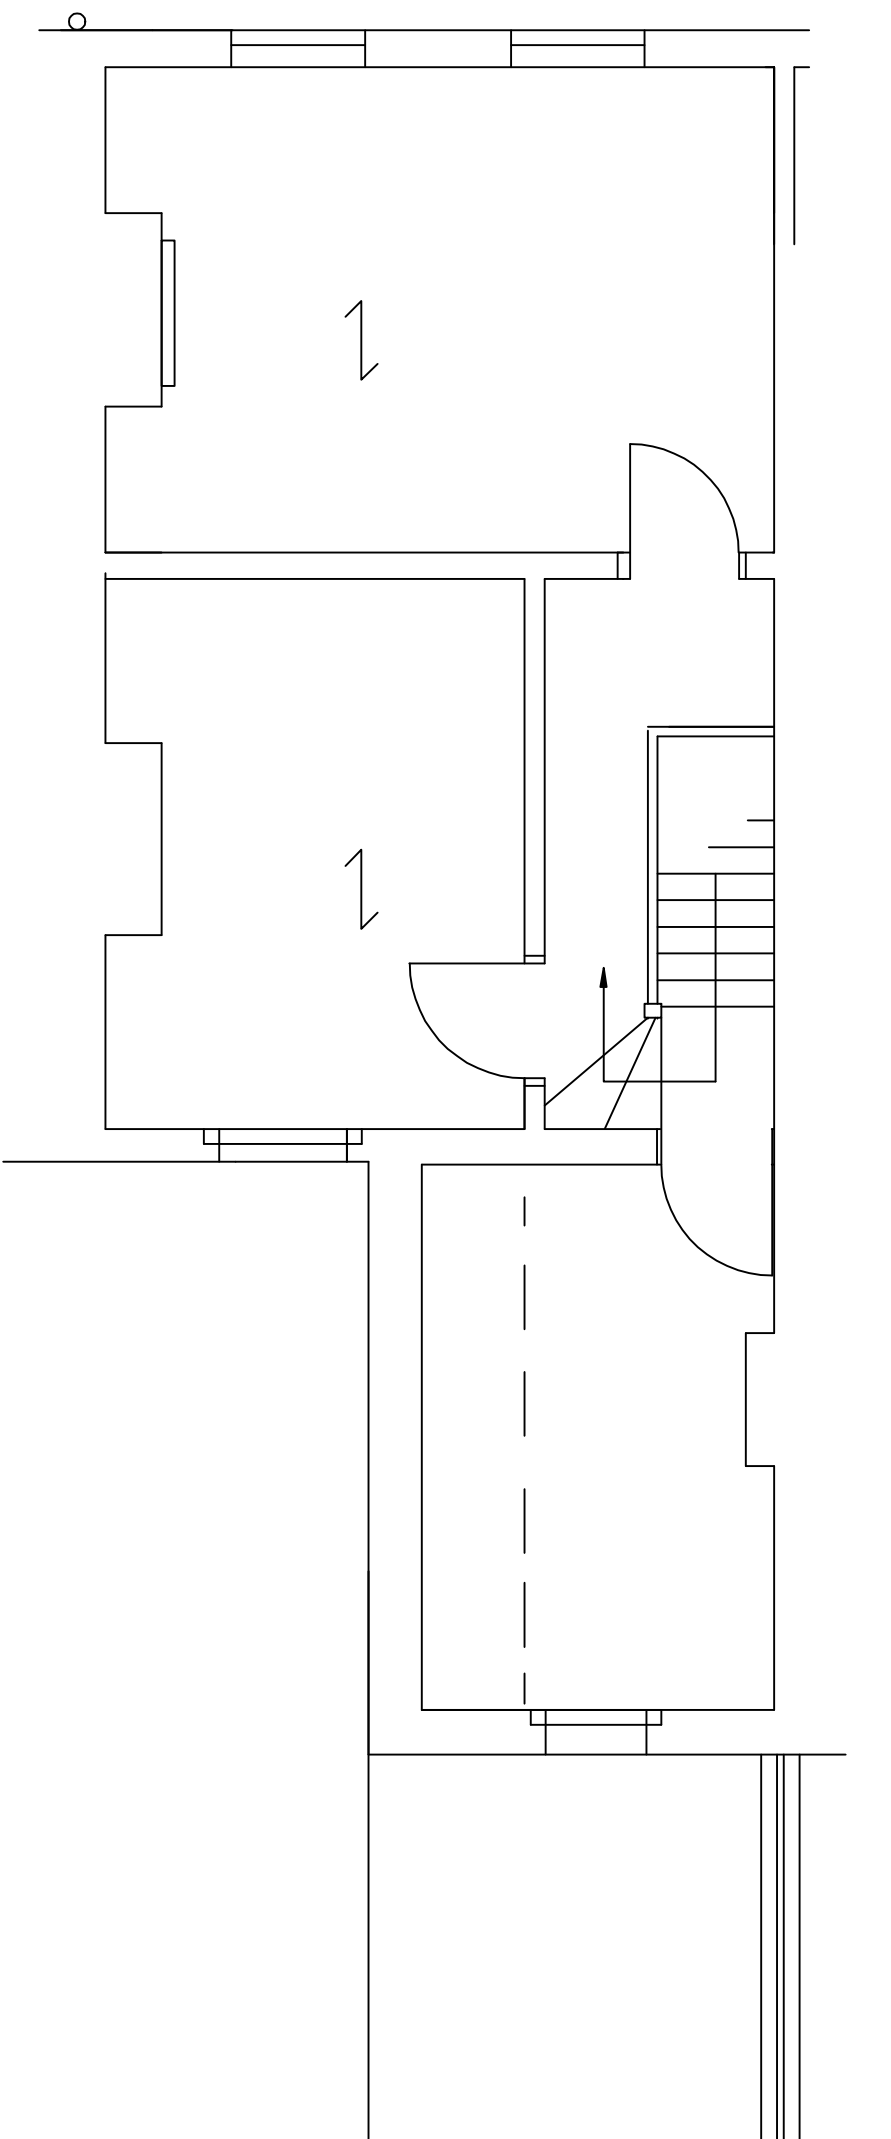


LOFT

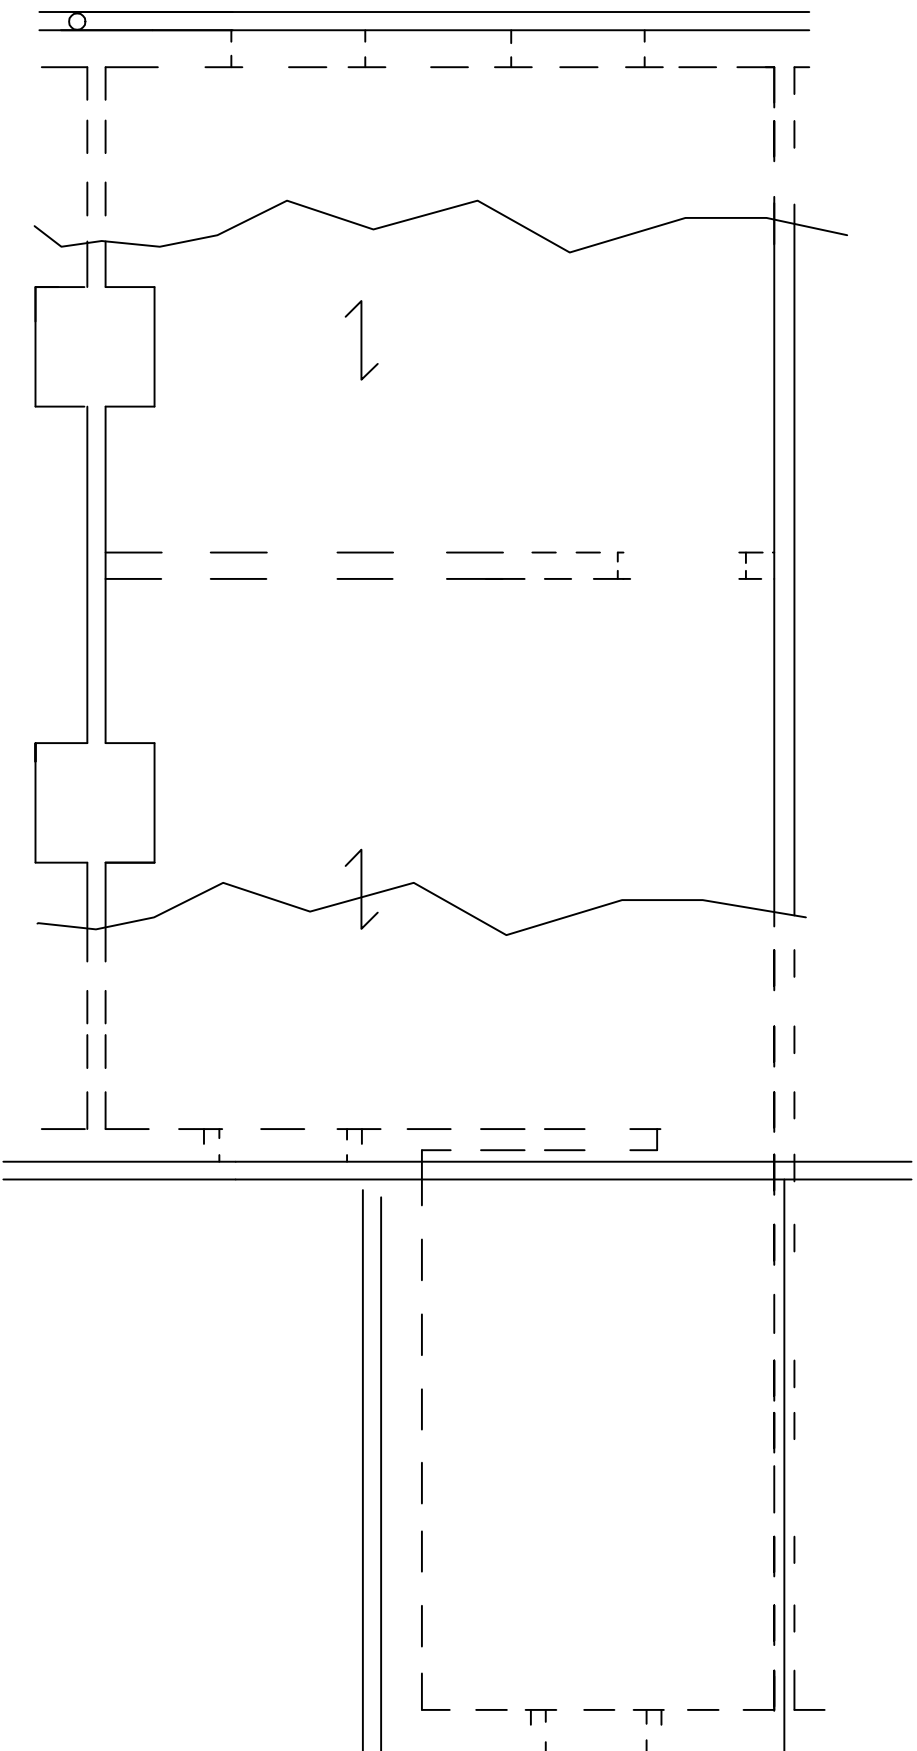


SOUTH

Hatherley
Road

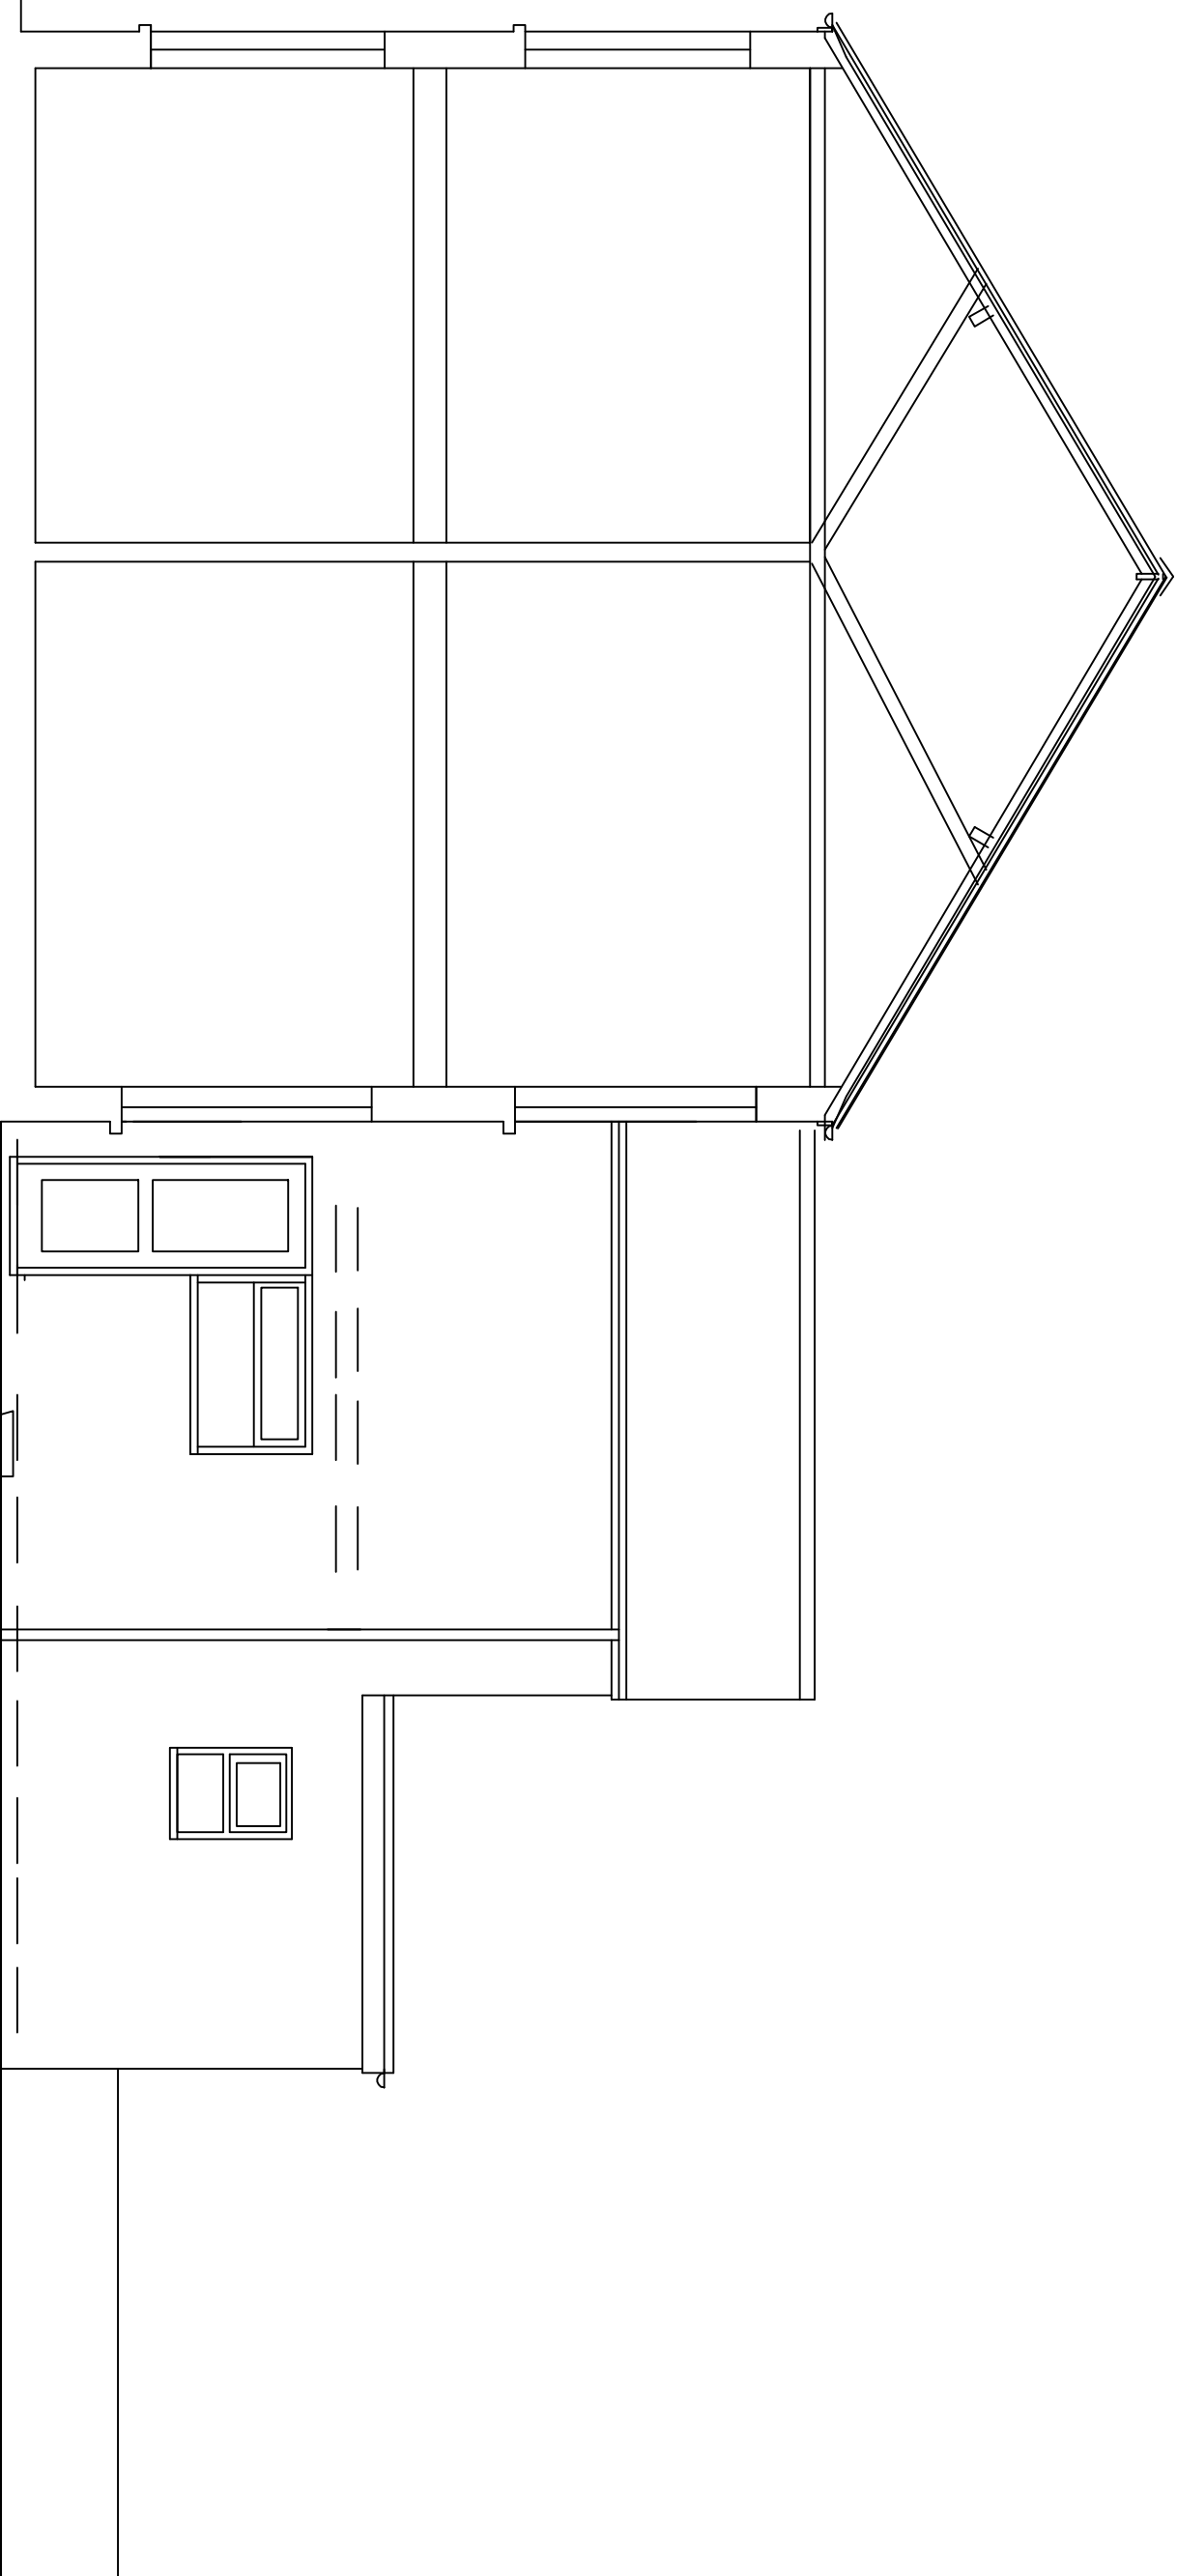

REAR

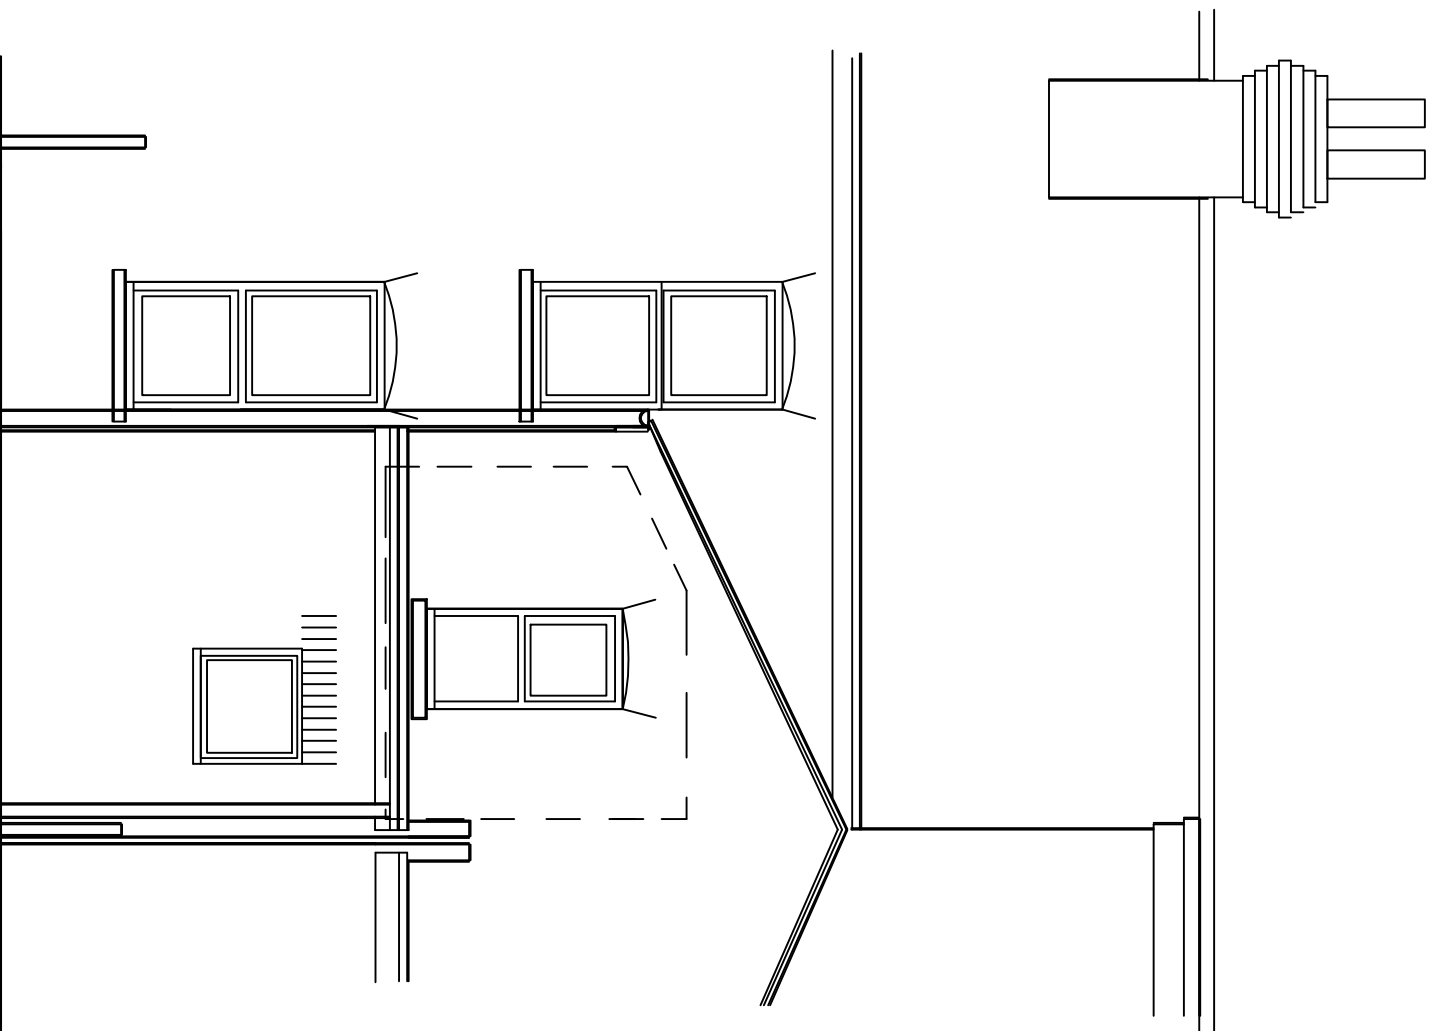

project
13 Hatherley Road
Reading, Berkshire

for
Mr M Gill

title
1:50 Plans & Elevations as Existing

Drawing no: **1345 / 1**

M D Howlett
architectural consultant
11 Prospect Street, Caversham, Reading
Berkshire RG4 8JL; Tel: (0118) 947 7117
Email: pmearc@globalnet.co.uk

Date: April 2022

1 2 3 4 m (1:50 @ A1)