
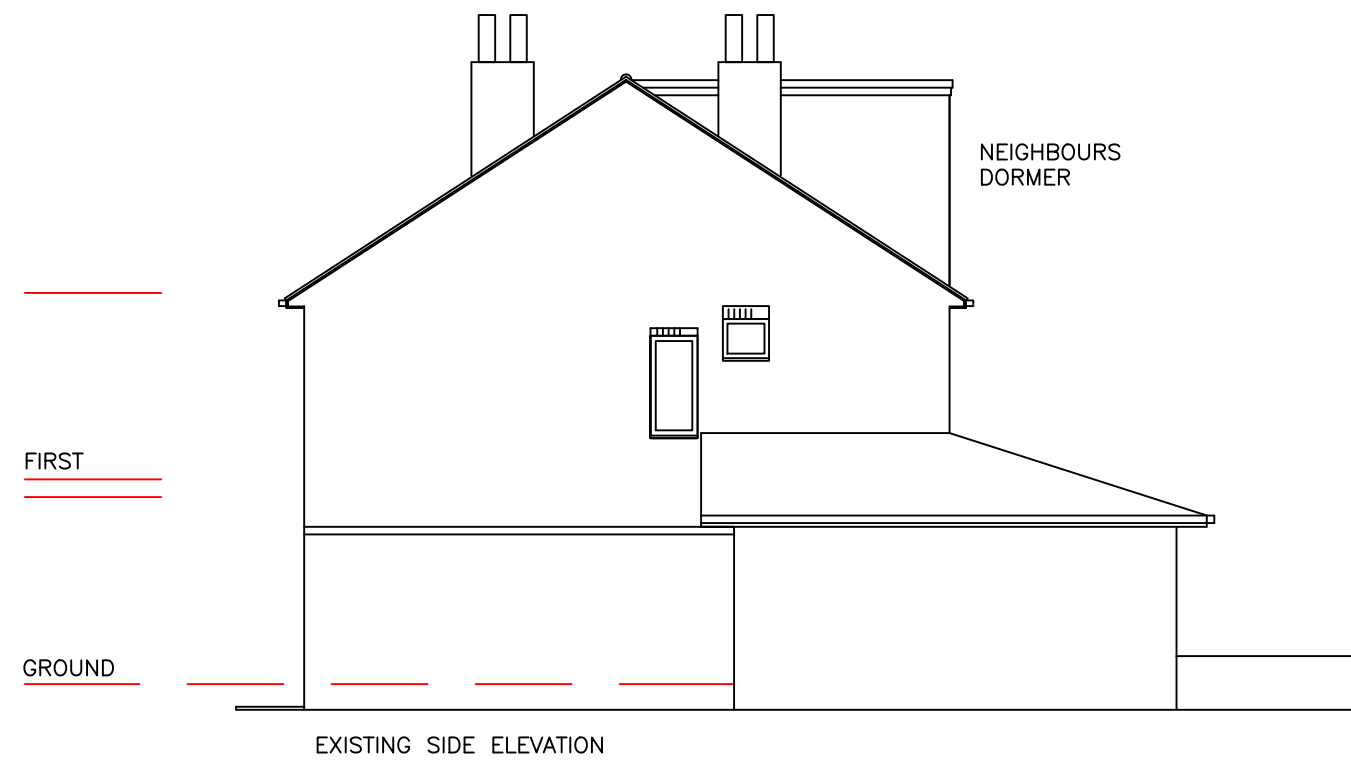
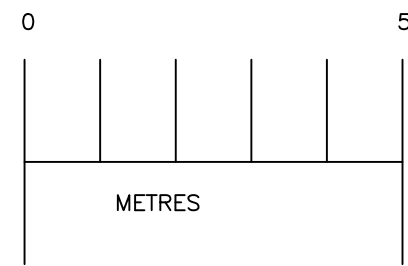
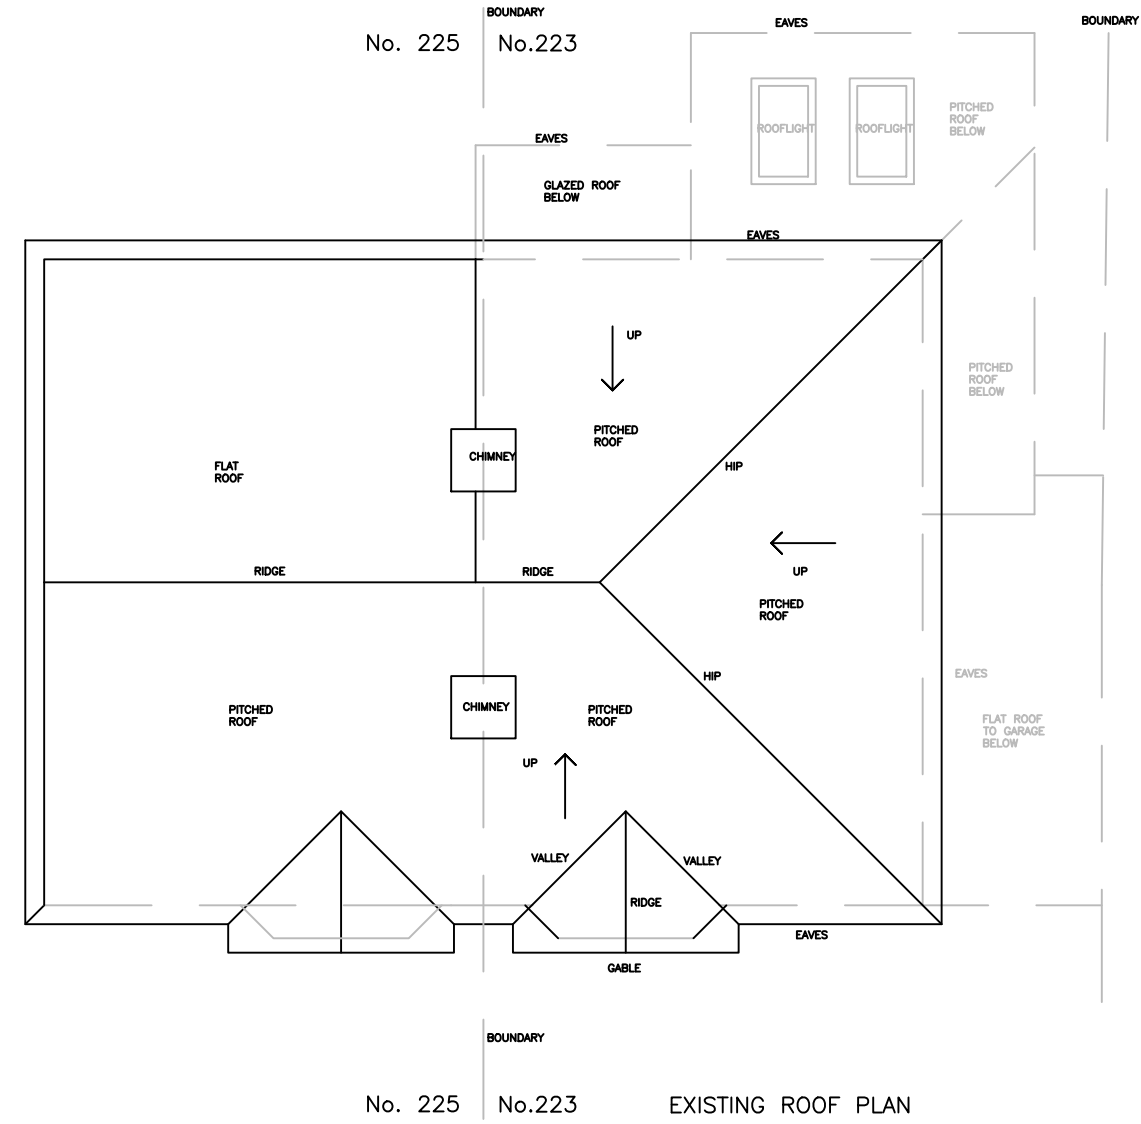
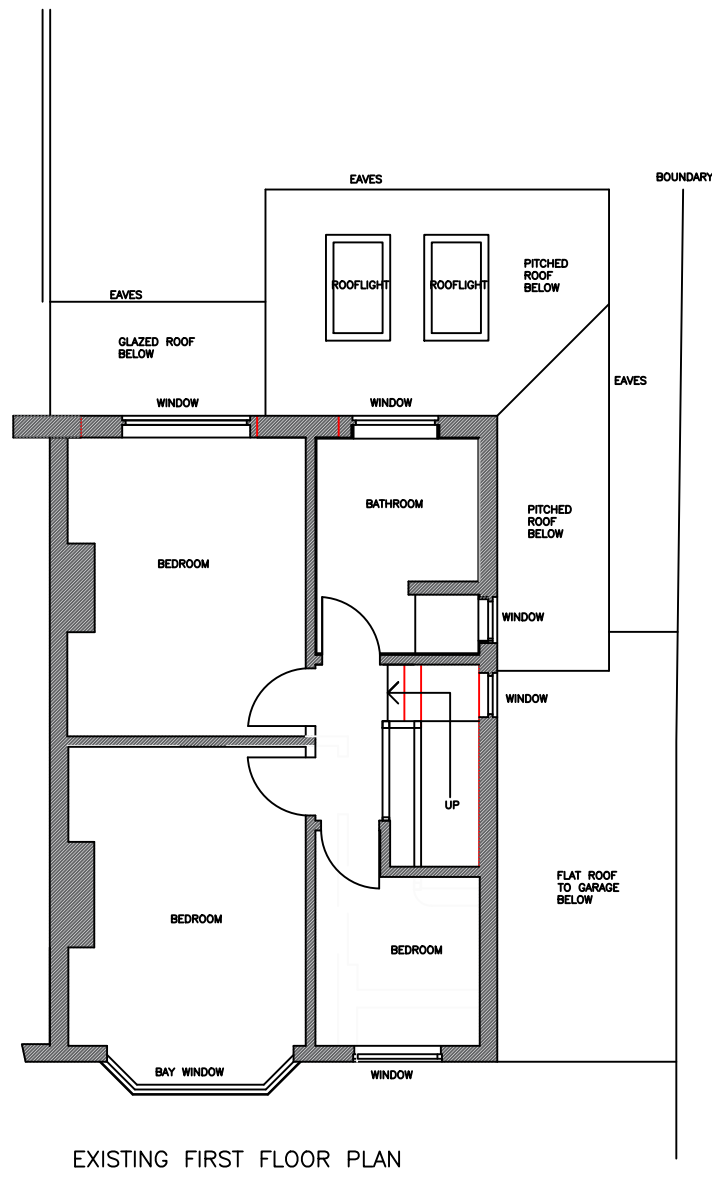


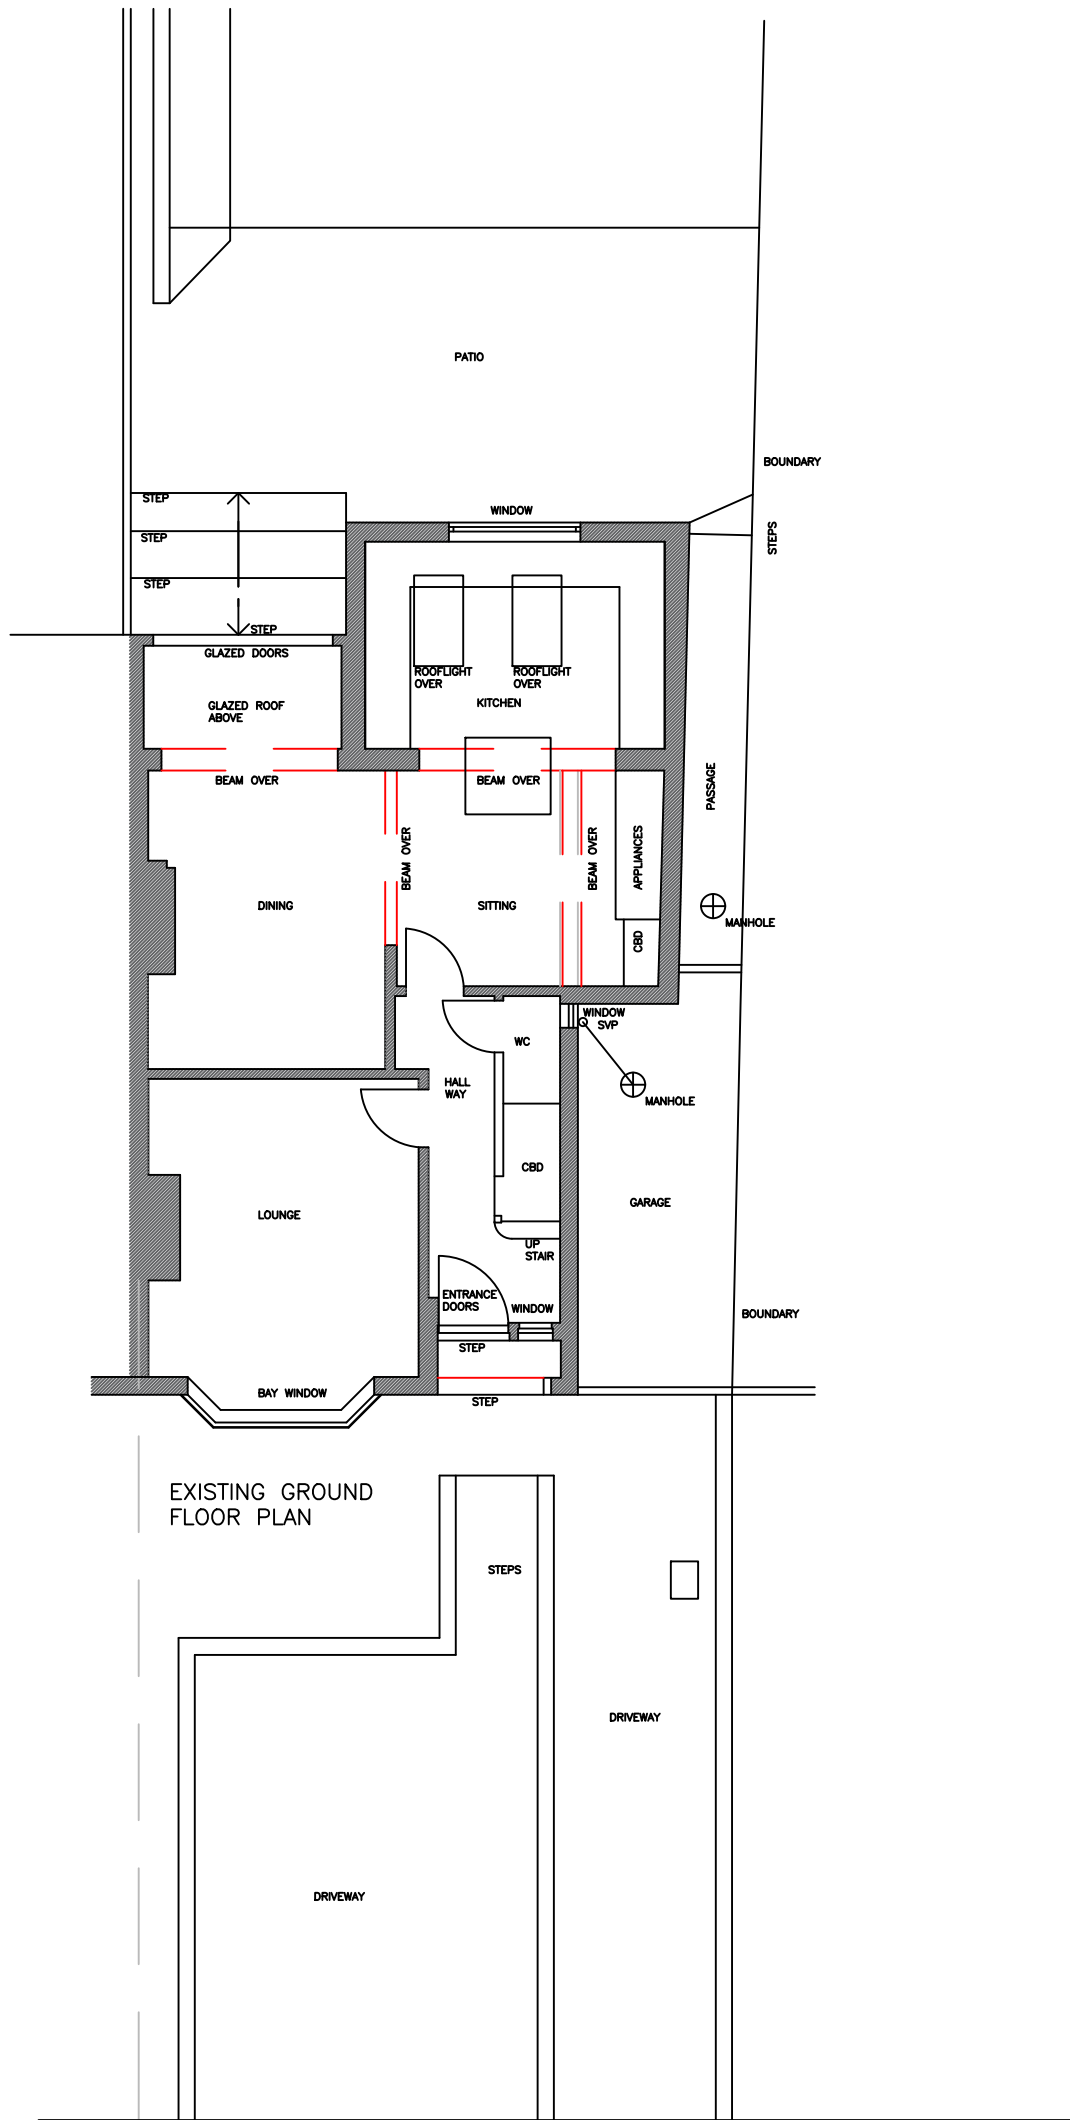

General Notes

Read with all drawings and specifications

Copyright M S Ruddick Architects

Refer to dimensions only

Check drawing/ info, contents and Check Dimensions on site prior to carrying out work or ordering

Any queries please ask prior to carrying out work or ordering

Rev.	Date	Description

© Copyright

The Ruddick Partnership

65 Halfpenny Lane
Sunningdale
Berkshire SL5 0EG. Tel: 07956969924

CLIENT

Mr & Mrs Clark

TITLE

Proposed extension to
223 Hemdean Road
Caversham RG4 7QX

DRAWING TITLE
Existing Plans and Elevations

SCALE

1:100 • A1

DATE

0222

DRAWN BY:

DRG. No.

Clark_01

Rev.

A