





Contractors and consultants are not to scale dimensions from this drawing


Denotes boundary between West
Berkshire Council and Reading
Borough Council

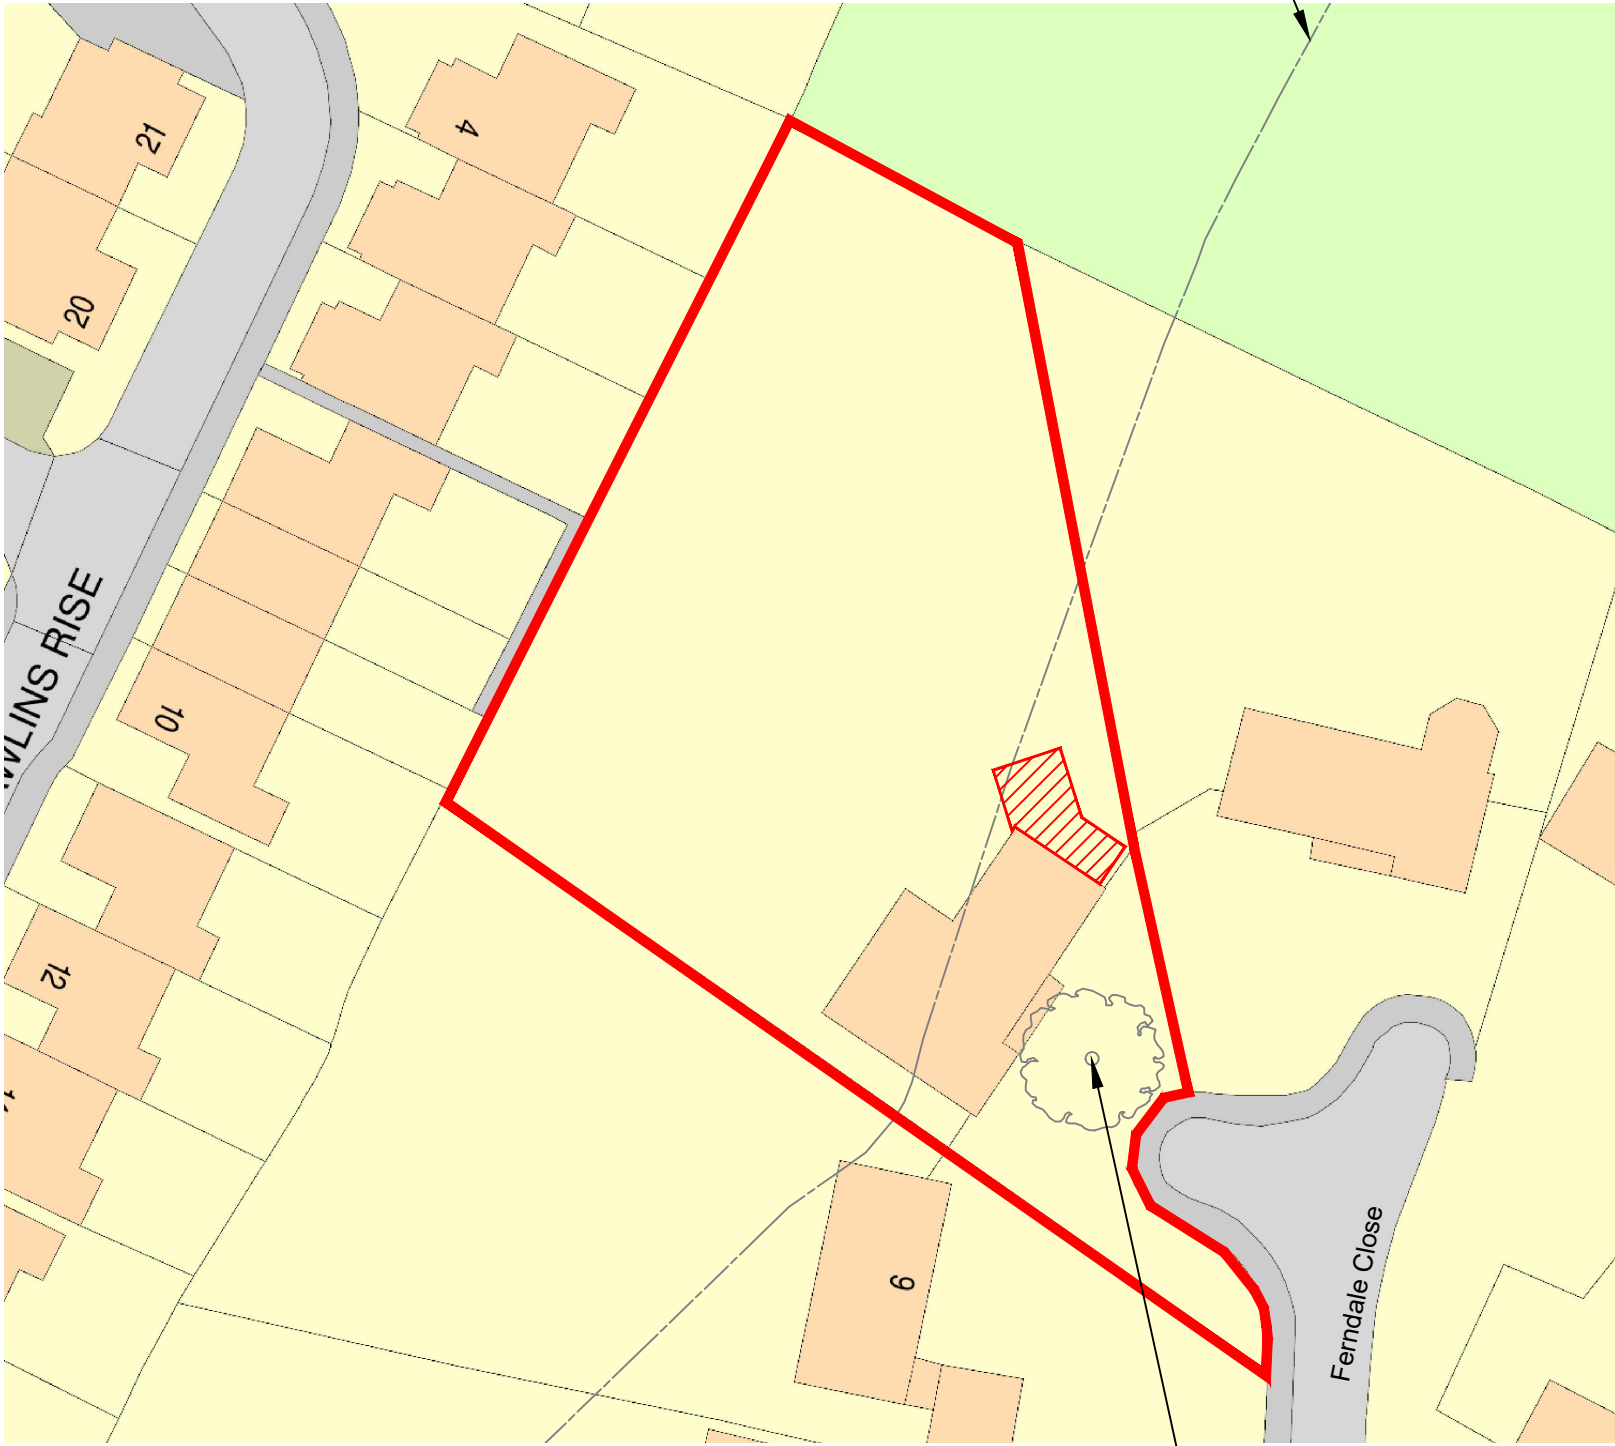

Block plan showing proposed
development area 1:500@A3

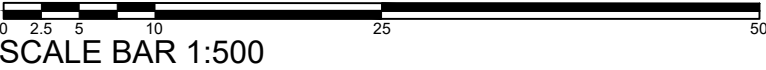

SCALE BAR 1:500

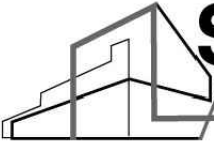

SARAH GOULD

ARCHITECTS

sarahgouldarchitects@gmail.com

Client
D. Cobley

Project
5 Ferndale Close, Tilehurst


Description
Location plan & Block plan



View of property from Ferndale Close



View of proposed extension location

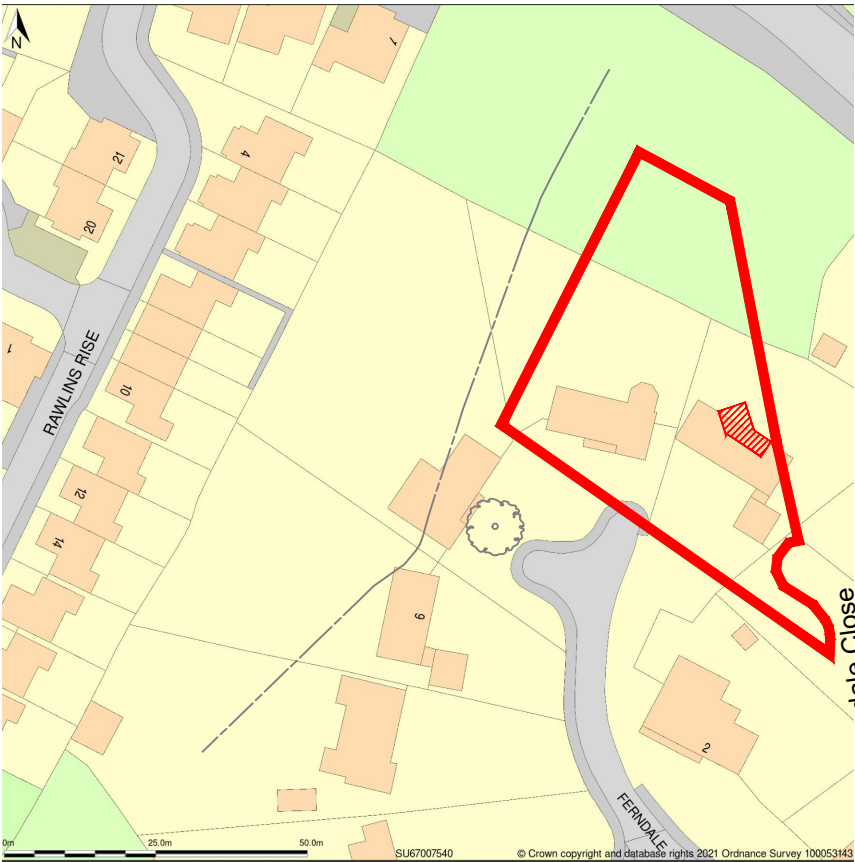

Location plan 1:1250@A3

P	23-03-22	Issued for Planning
Revision	Date	Description
Status		
Planning		
Scale	Drawn By	Date
1:500@A3 & 1:1250@A3	SG	Mar 22
Job Number	Drawing Number	Revision
026	02-01	P