



BASEMENT

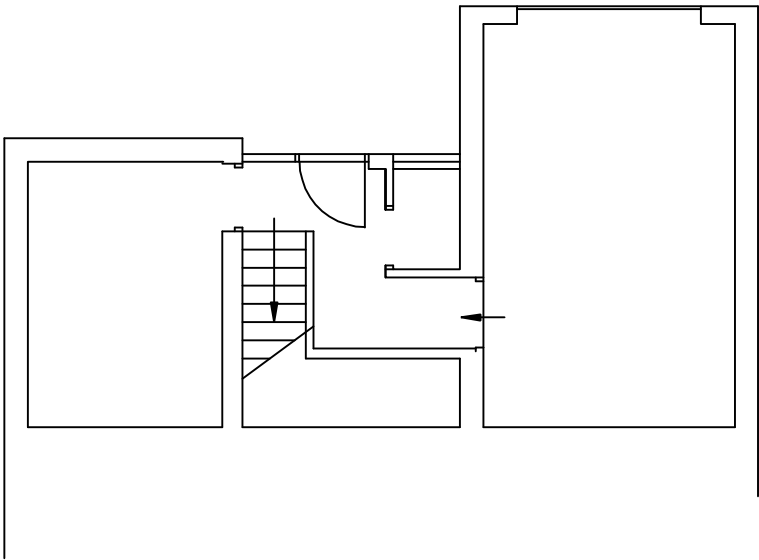

GROUND FLOOR

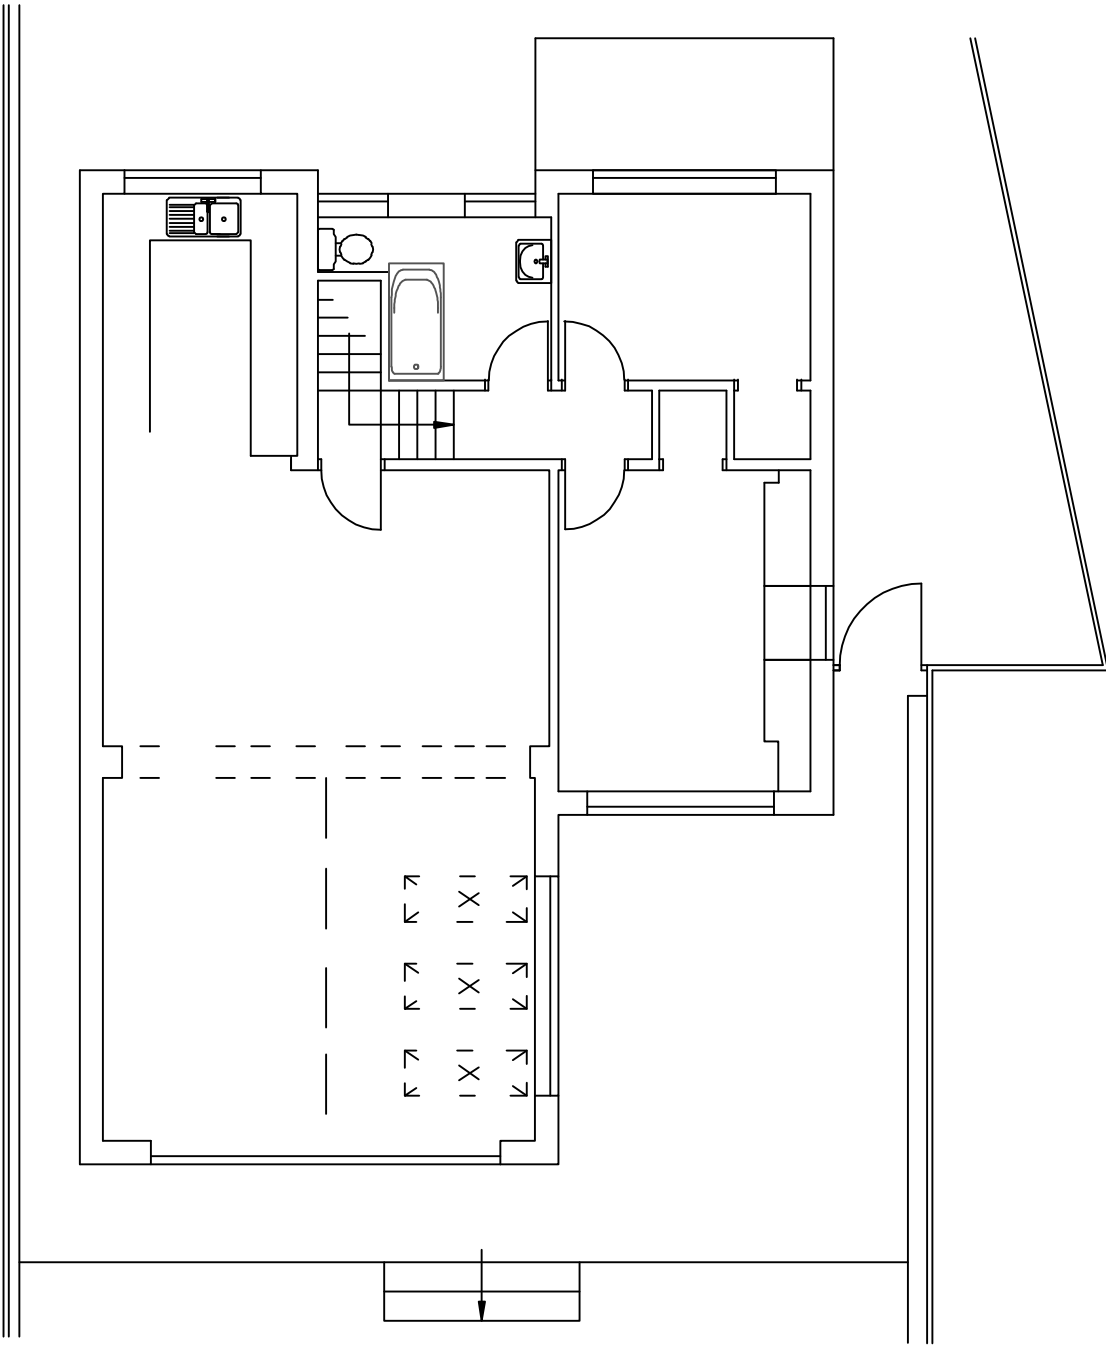

project

31 Brill Close
Caversham, Reading, Berkshire

for

Mr & Mrs Szymczyk

title

1:50 Plans as Existing

Drawing no:

1339 / 1 /


M D Howlett
architectural consultant

11 Prospect Street, Caversham, Reading
Berkshire RG4 8JB; Tel: (0118) 947 7117
Email: pmaarc@globalnet.co.uk

Date: March 2022

0 1 2 3 4 5 6 metres (1:100 on A2)

REAR

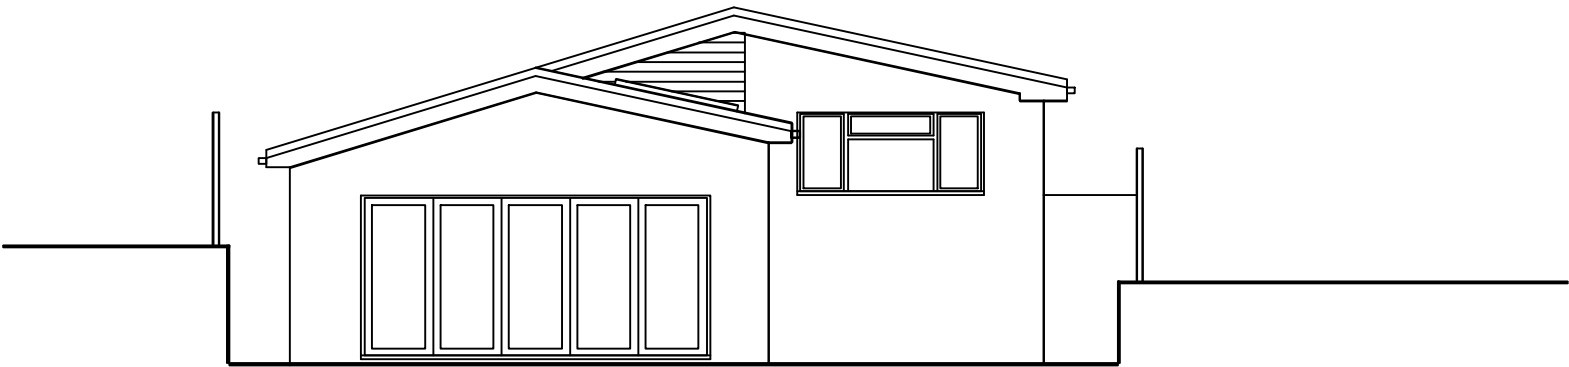

SOUTH

