


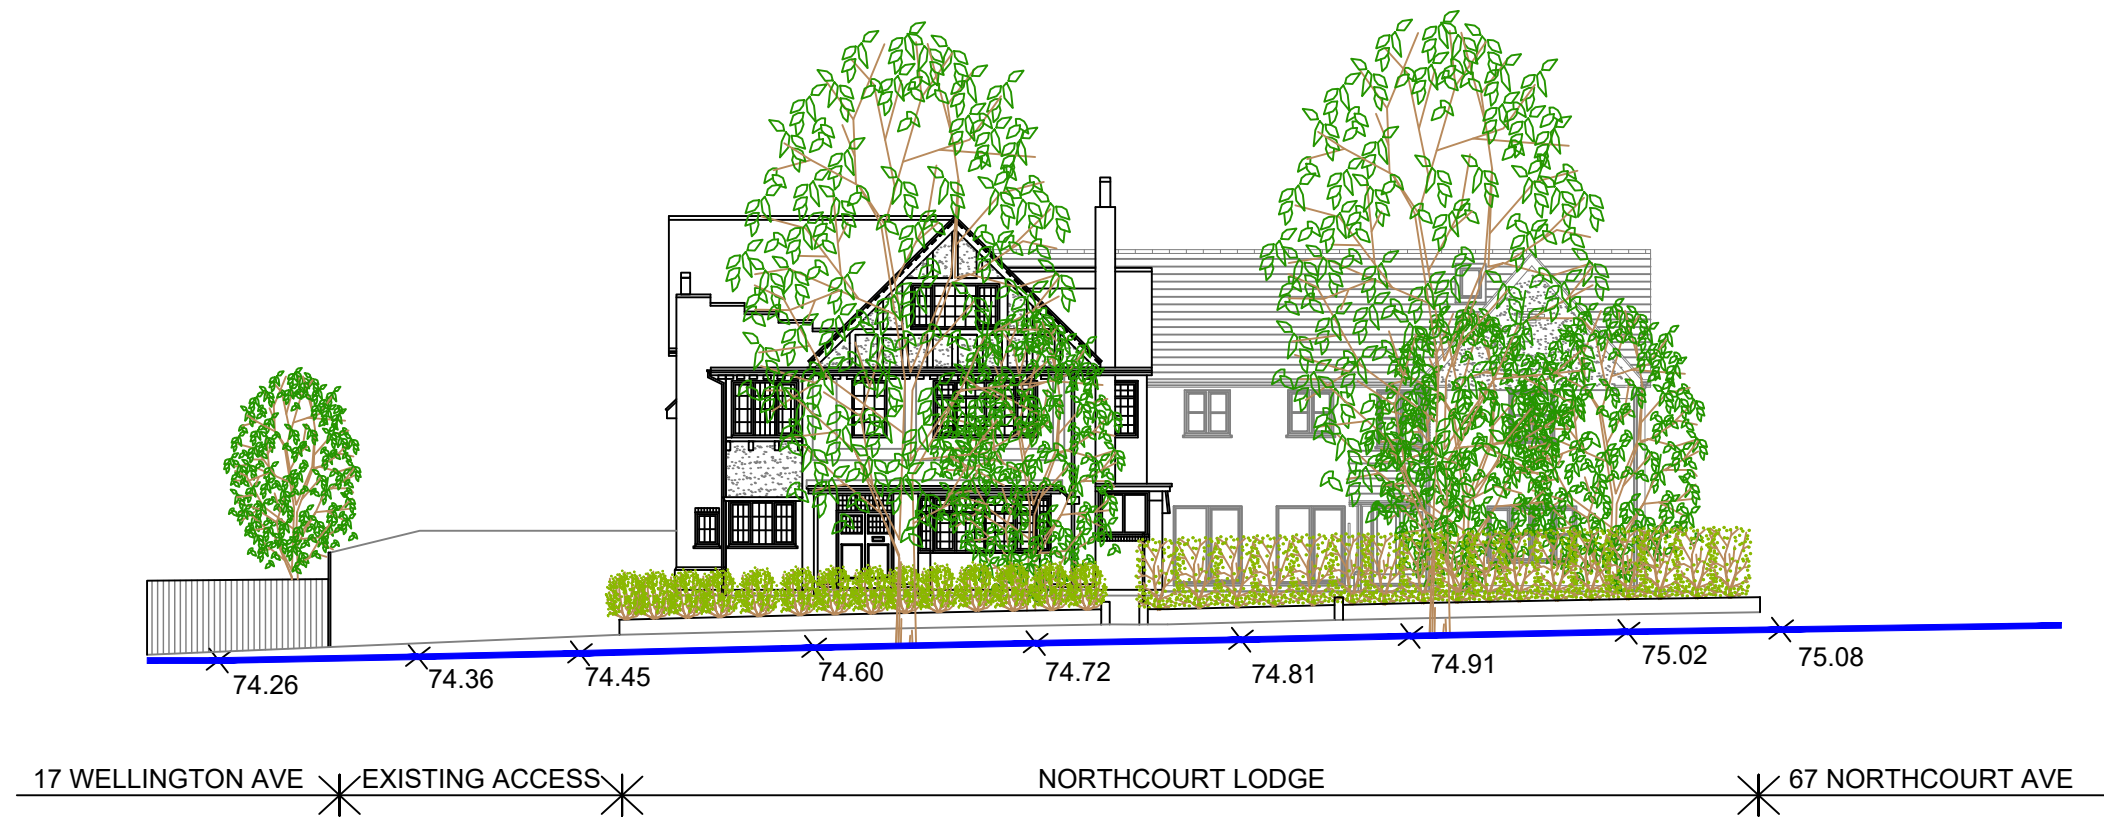

STREET SCENE A-A

EXISTING GROUND LEVEL


PROPOSED GROUND LEVEL



SITE SECTION B-B

EXISTING GROUND LEVEL


PROPOSED GROUND LEVEL

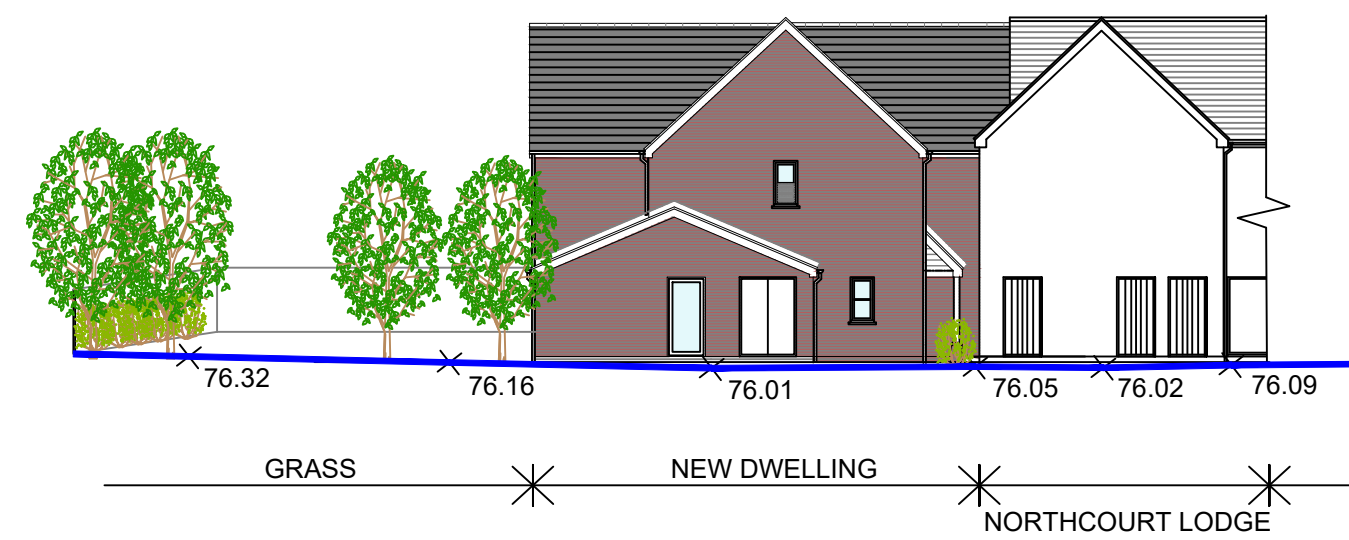

SITE SECTION C-C

EXISTING GROUND LEVEL


PROPOSED GROUND LEVEL

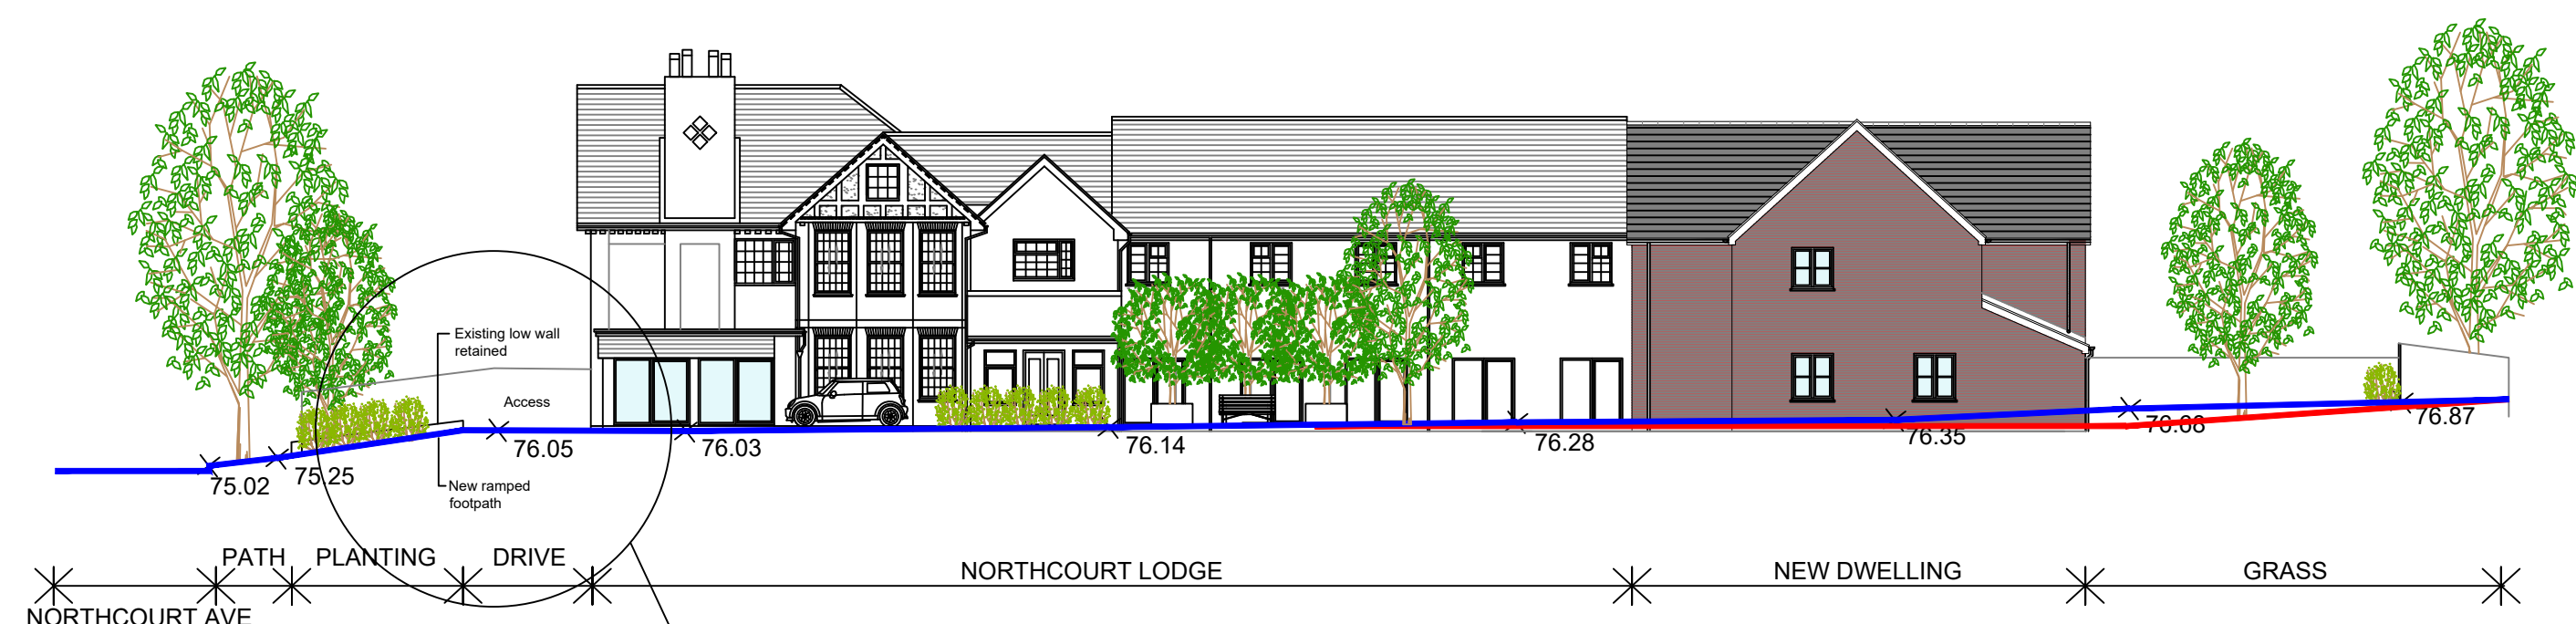

SITE SECTION D-D


EXISTING GROUND LEVEL

PROPOSED GROUND LEVEL

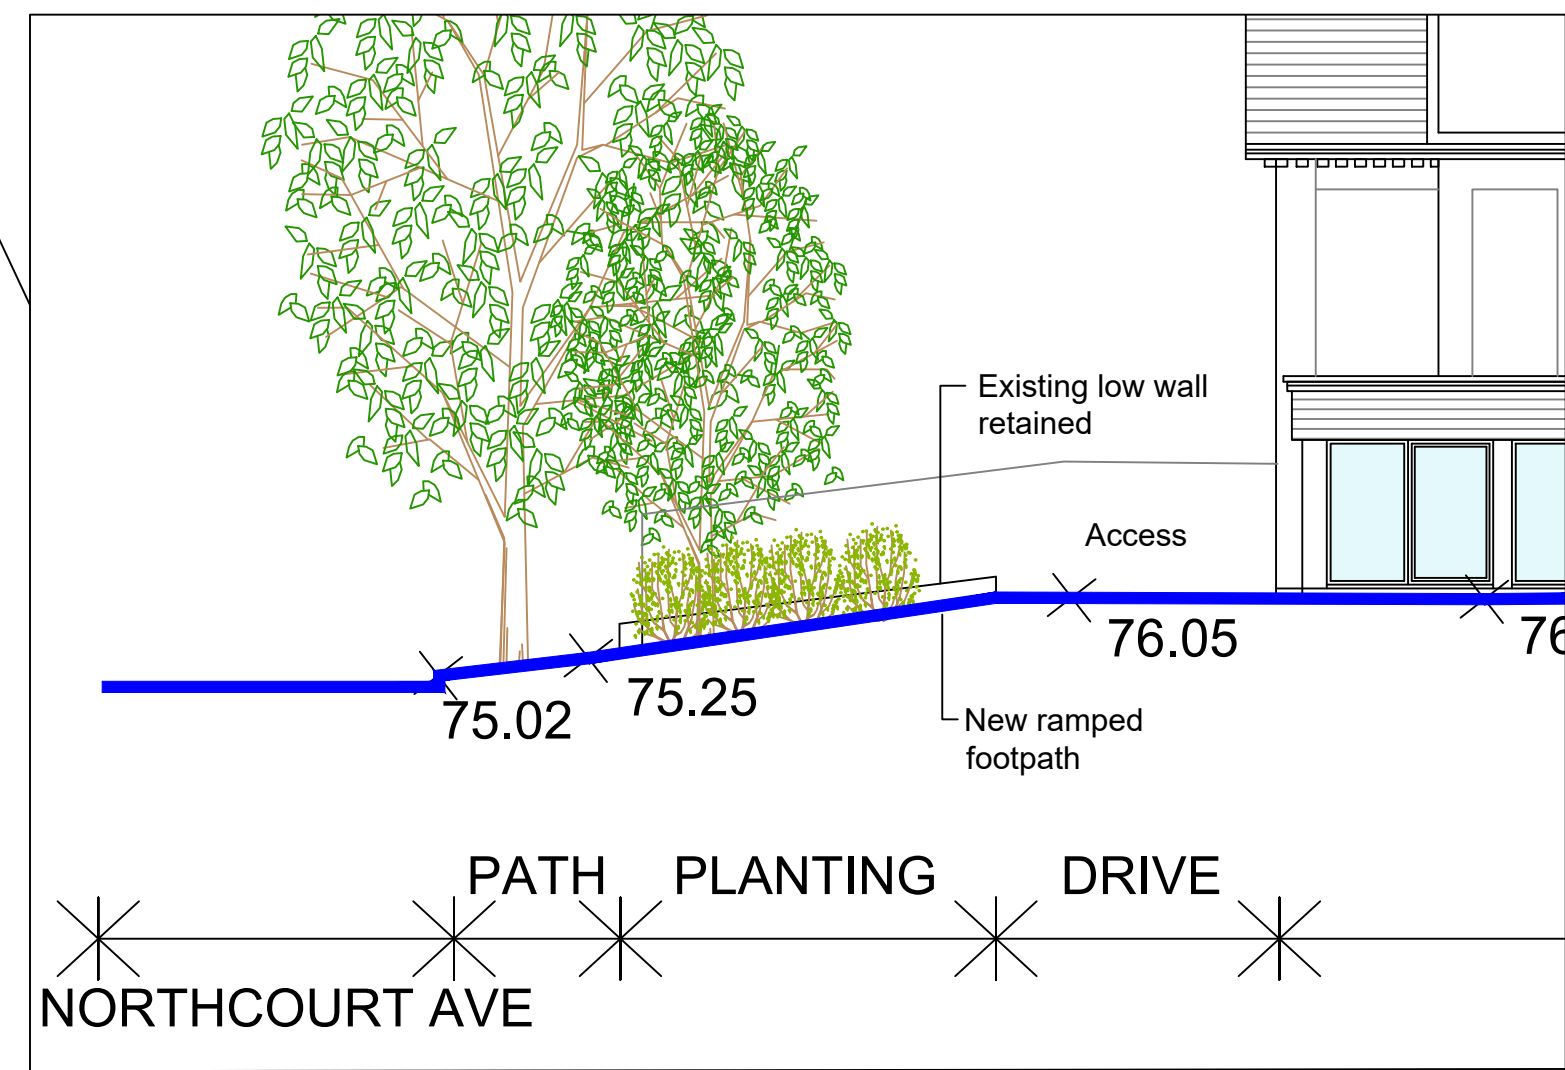

1:100

Rev	Date	Description
F	13.01.2022	Updated to suit clients requirements.
E	18.03.2021	Amended for comment
D	08.01.2021	Amended for comment
C	16.12.2020	Amended for comment
B	10.12.2020	Amended for comment
A	27.11.2020	Amended for comment

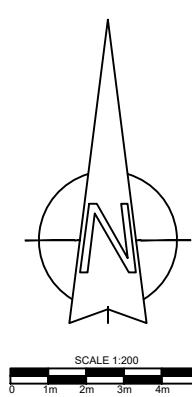

• Do not scale drawing for construction purposes
• All dimensions to be checked on site
• Report any discrepancies to project administrator
• All drawings are COPYRIGHT

Project Title
**Northcourt Lodge,
65 Northcourt Avenue,
Reading,
RG2 7HF**

Client

Ian Sullivan Architecture Ltd

101 Victoria Road, Swindon, Wiltshire SN1 3BD.
Telephone: 01793 612663
E-mail: ian.sullivan@btconnect.com

Drawing Title
Proposed Street Scene & Site Sections

Job No 2685	Drawing No 114	Rev F
Scale 1 : 200 @ A1	Drawn MT	Chd ISA
Date March 2020		