



NOTES:


1. THIS DRAWING IS BASED ON ARCHITECTS GENERAL ARRANGEMENT PLANS
2. THIS DRAWING SHOULD BE READ IN CONJUNCTION WITH ALL OTHER LANDSCAPE DRAWINGS AND DOCUMENTS
3. THIS DRAWING IS NOT INTENDED FOR CONSTRUCTION
4. DO NOT SCALE FROM THIS DRAWING
5. ANY DISCREPANCIES WITHIN THIS DRAWING OR BETWEEN THIS DRAWING AND ANY OTHER INFORMATION IS TO BE REPORTED TO BMD FOR CLARIFICATION

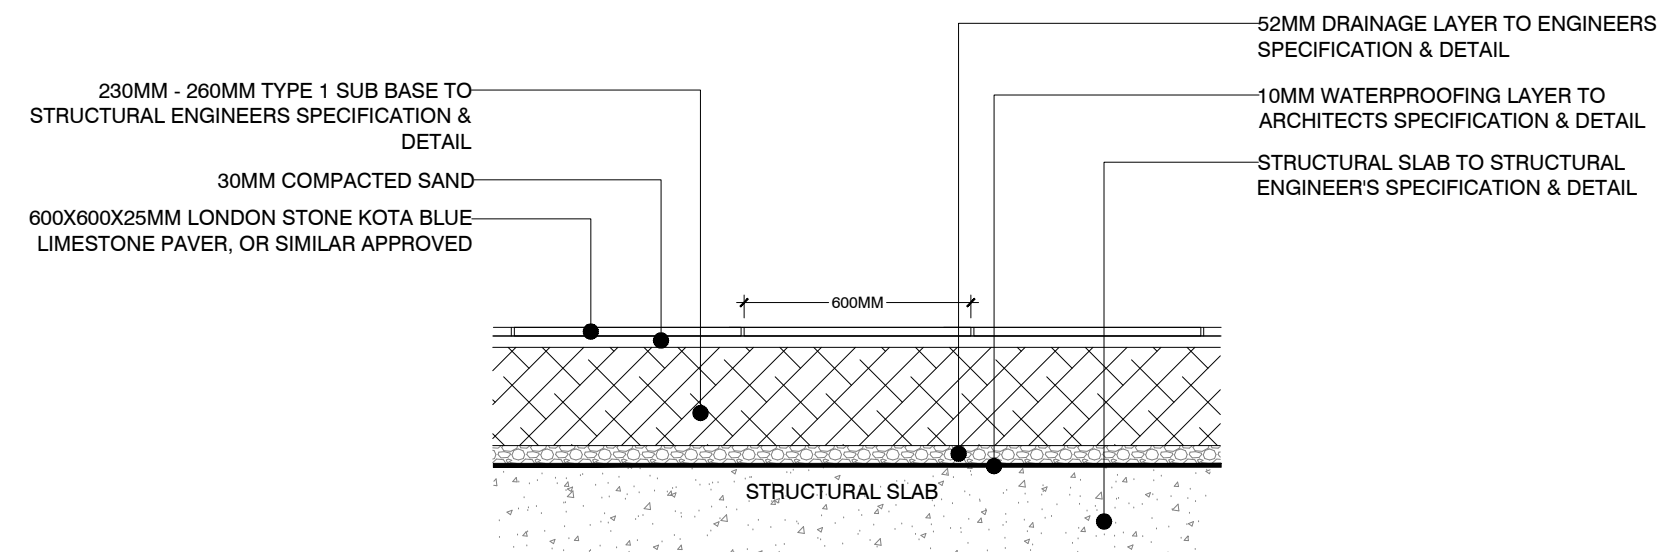

003 PODIUM LEVEL - TYPICAL PAVING DETAILS LONDON STONE KOTA BLUE LIMESTONE PAVING
 201 SECTION SCALE - 1:20

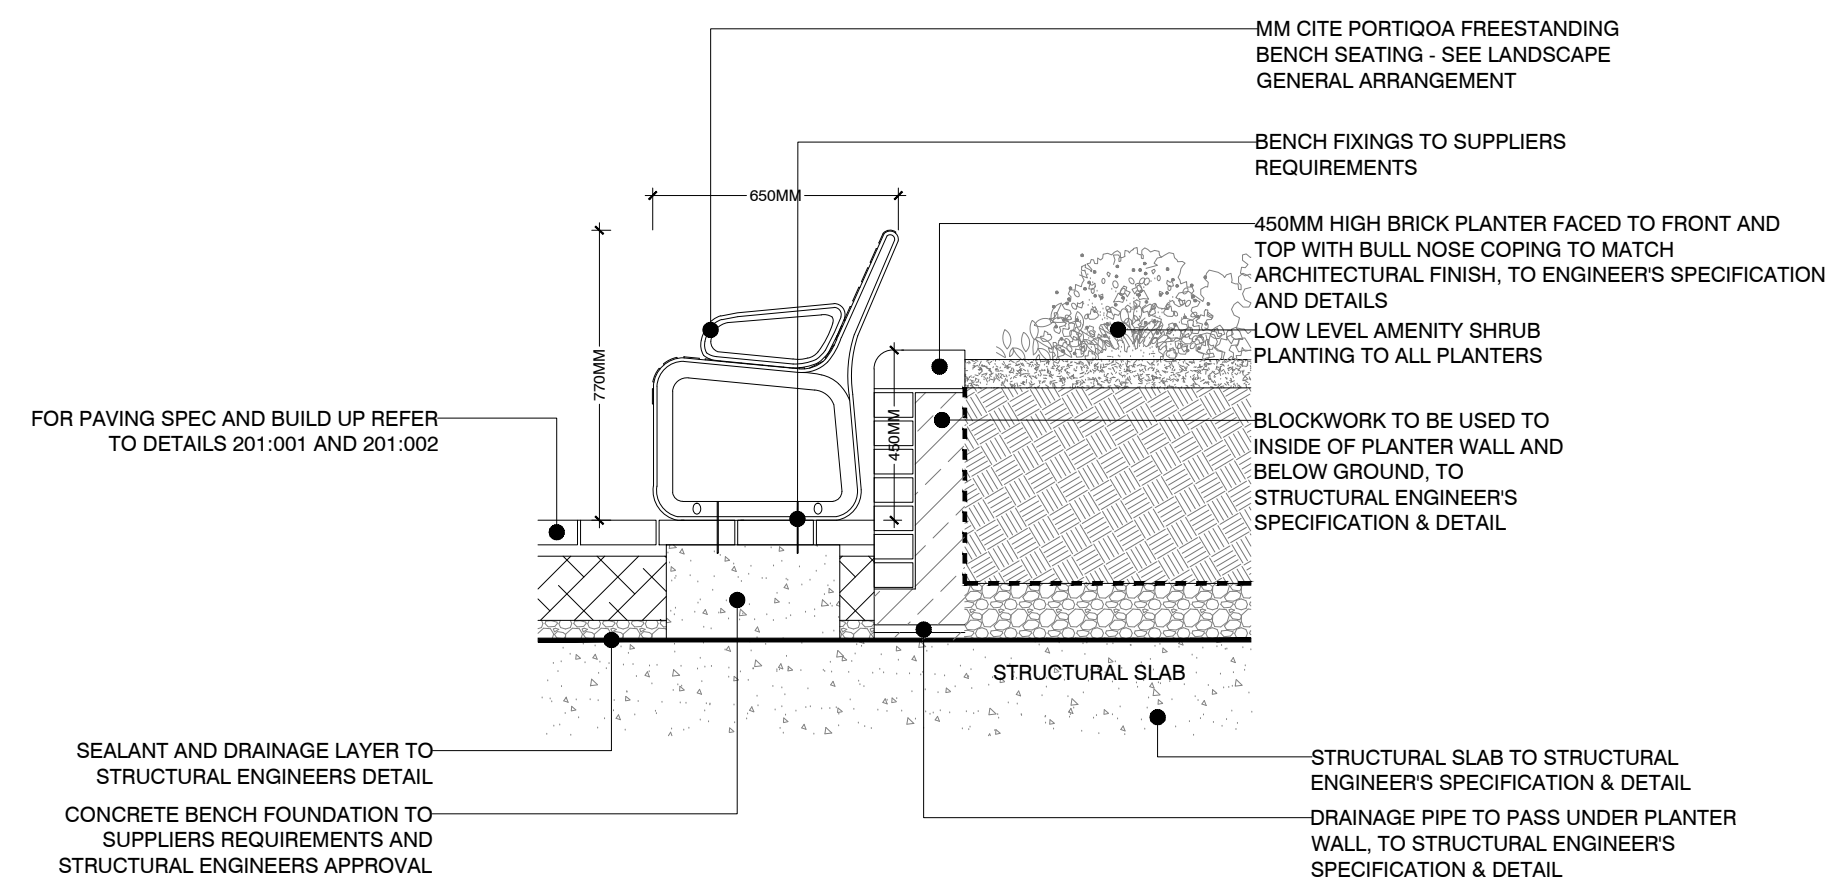

006 PODIUM LEVEL - TYPICAL FREESTANDING BENCH SEATING
201 SECTION SCALE - 1:20

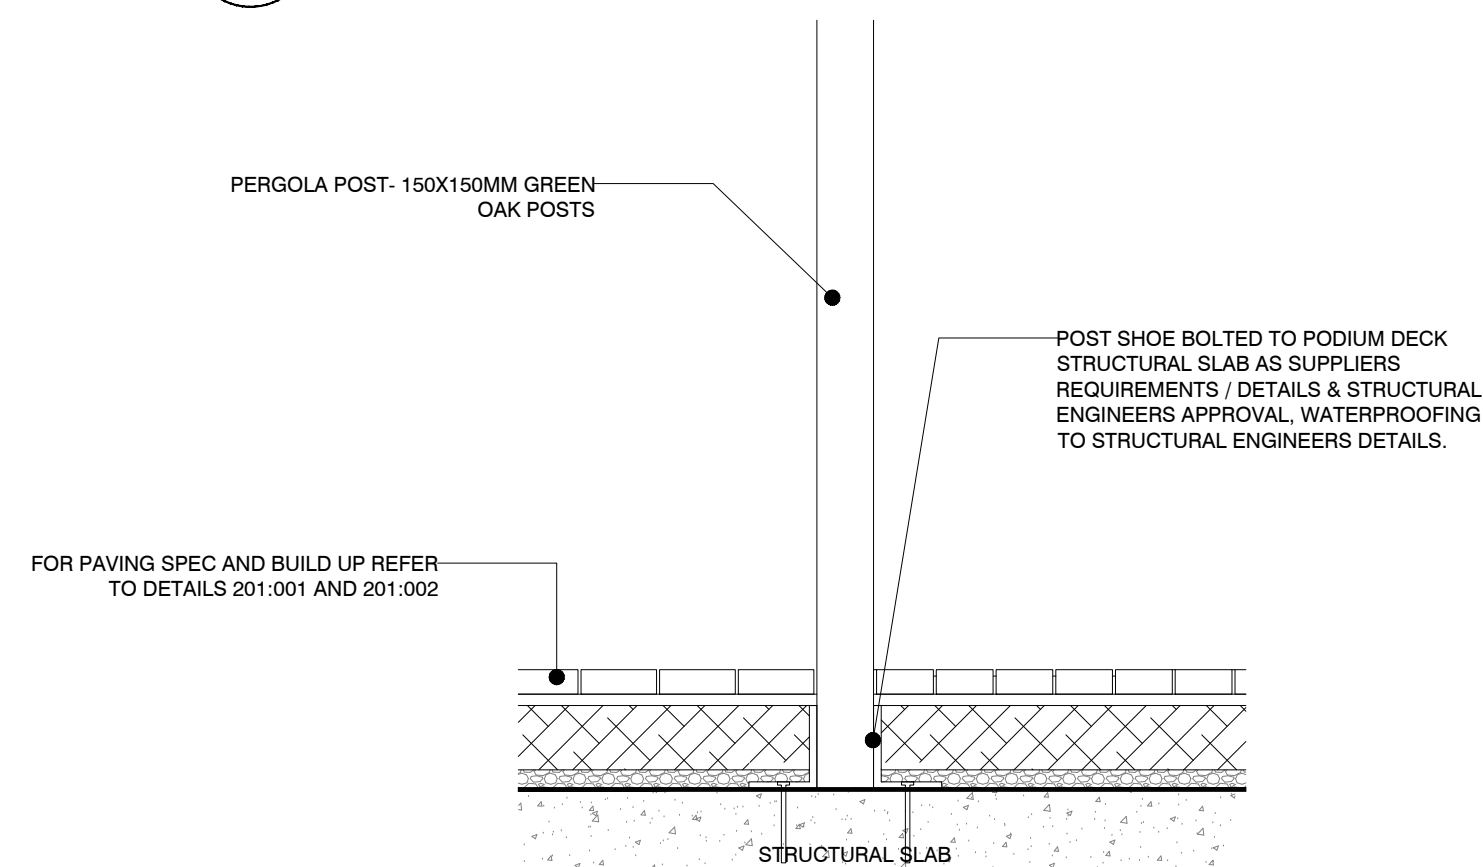

009
201

PODIUM LEVEL - TYPICAL PERGOLA POST AND FOOTING DETAIL
SECTION

SCALE - 1:20

Job No. 20.036	Scale 1:20	Sheet Size A1	Revision F
Drawing Number BMD.20.036.DR.P201			

