



© This drawing is the sole copyright of Archytas Ltd and no part may be reproduced without their written consent.

ONLY SCALE FROM THIS DRAWING FOR THE PURPOSES OF DETERMINING A PLANNING APPLICATION
All dimensions are to be checked on site.

This drawing is to be read in conjunction with all relevant consultants information.

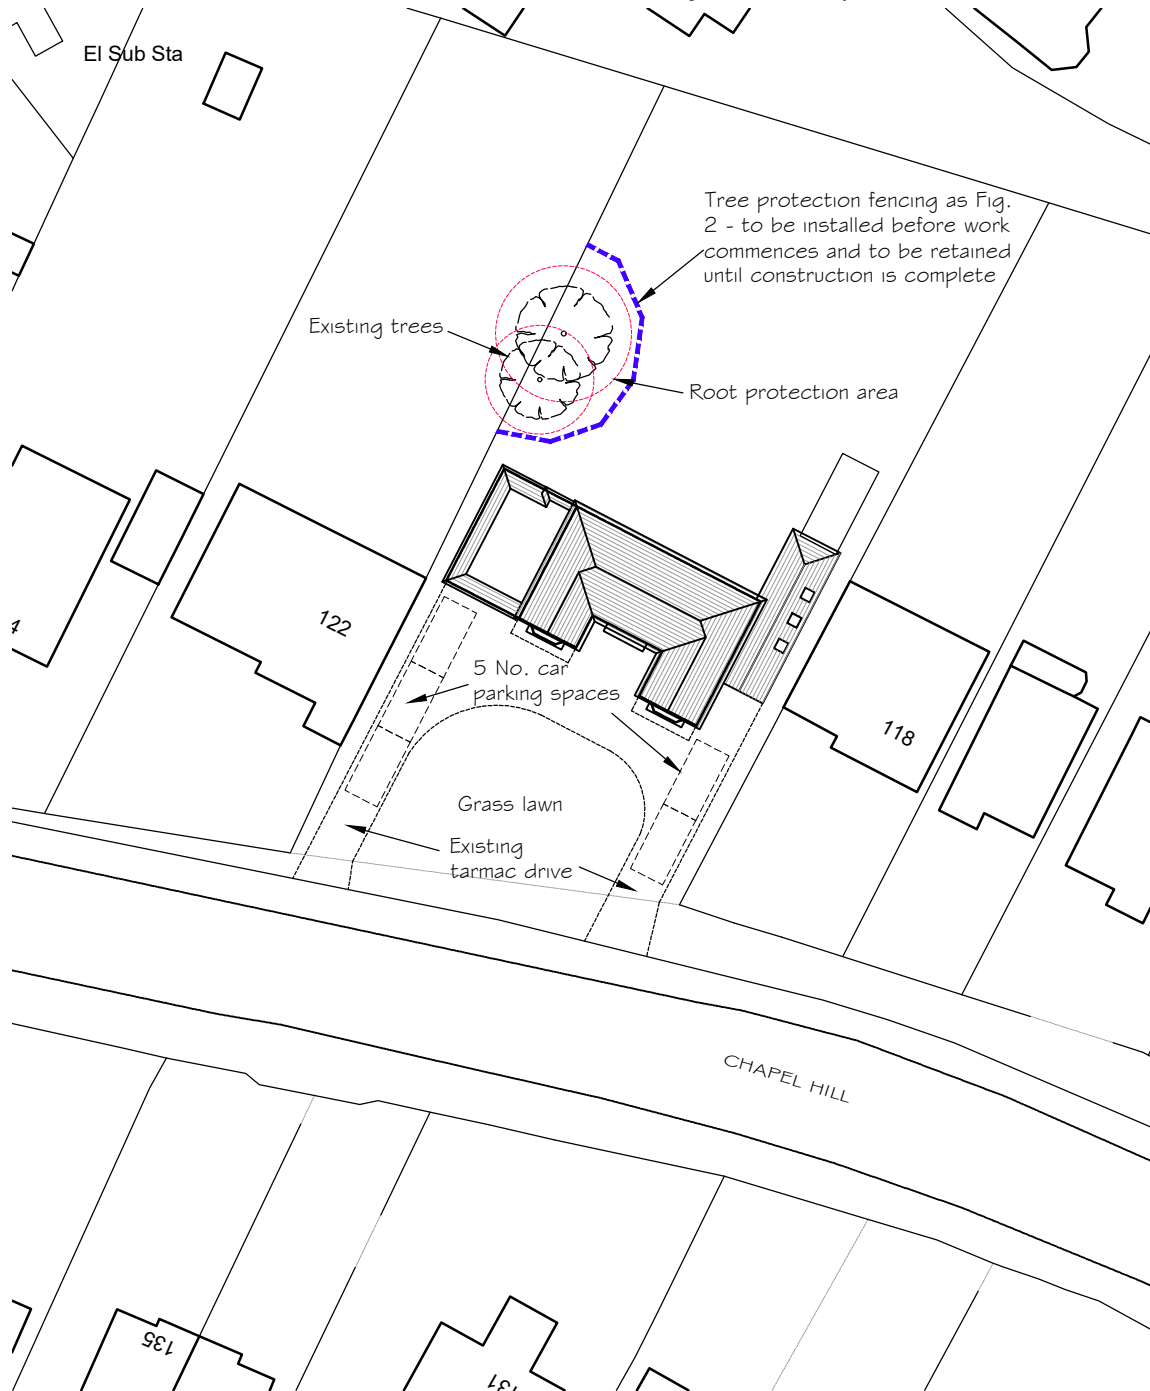

Mapping contents (c) Crown copyright and database rights 2021 Ordnance Survey 100035207

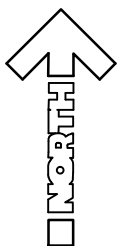

BLOCK PLAN

A. Roof amended. Tree protection added
No. Revision

08.11.21
Date

Project Proposed extensions and alterations 120, Chapel Hill, Tilehurst, Reading, RG31 5DH	Project No	Drg No	Rev
	AL 01559	02	A
	Scale	Drawn by	
Drawing Title Block Plan	1:500 @ A4		CG
	Date Sept 2021		
Rowan Lodge Φ Southend Road Φ Southend Bradfield Φ RG7 6ES tel: 0118 9745100 Φ e-mail: enquiries@archytas.co.uk Architectural Design Services Φ Planning Φ Building Design Φ Surveying New Build Φ Extensions Φ Residential and Commercial Φ Listed Buildings			

The logo for Archytas, featuring a large, stylized red Greek letter alpha (α) followed by the word "rchytas" in a black, sans-serif font.



0 10 20m
Scale 1:500