


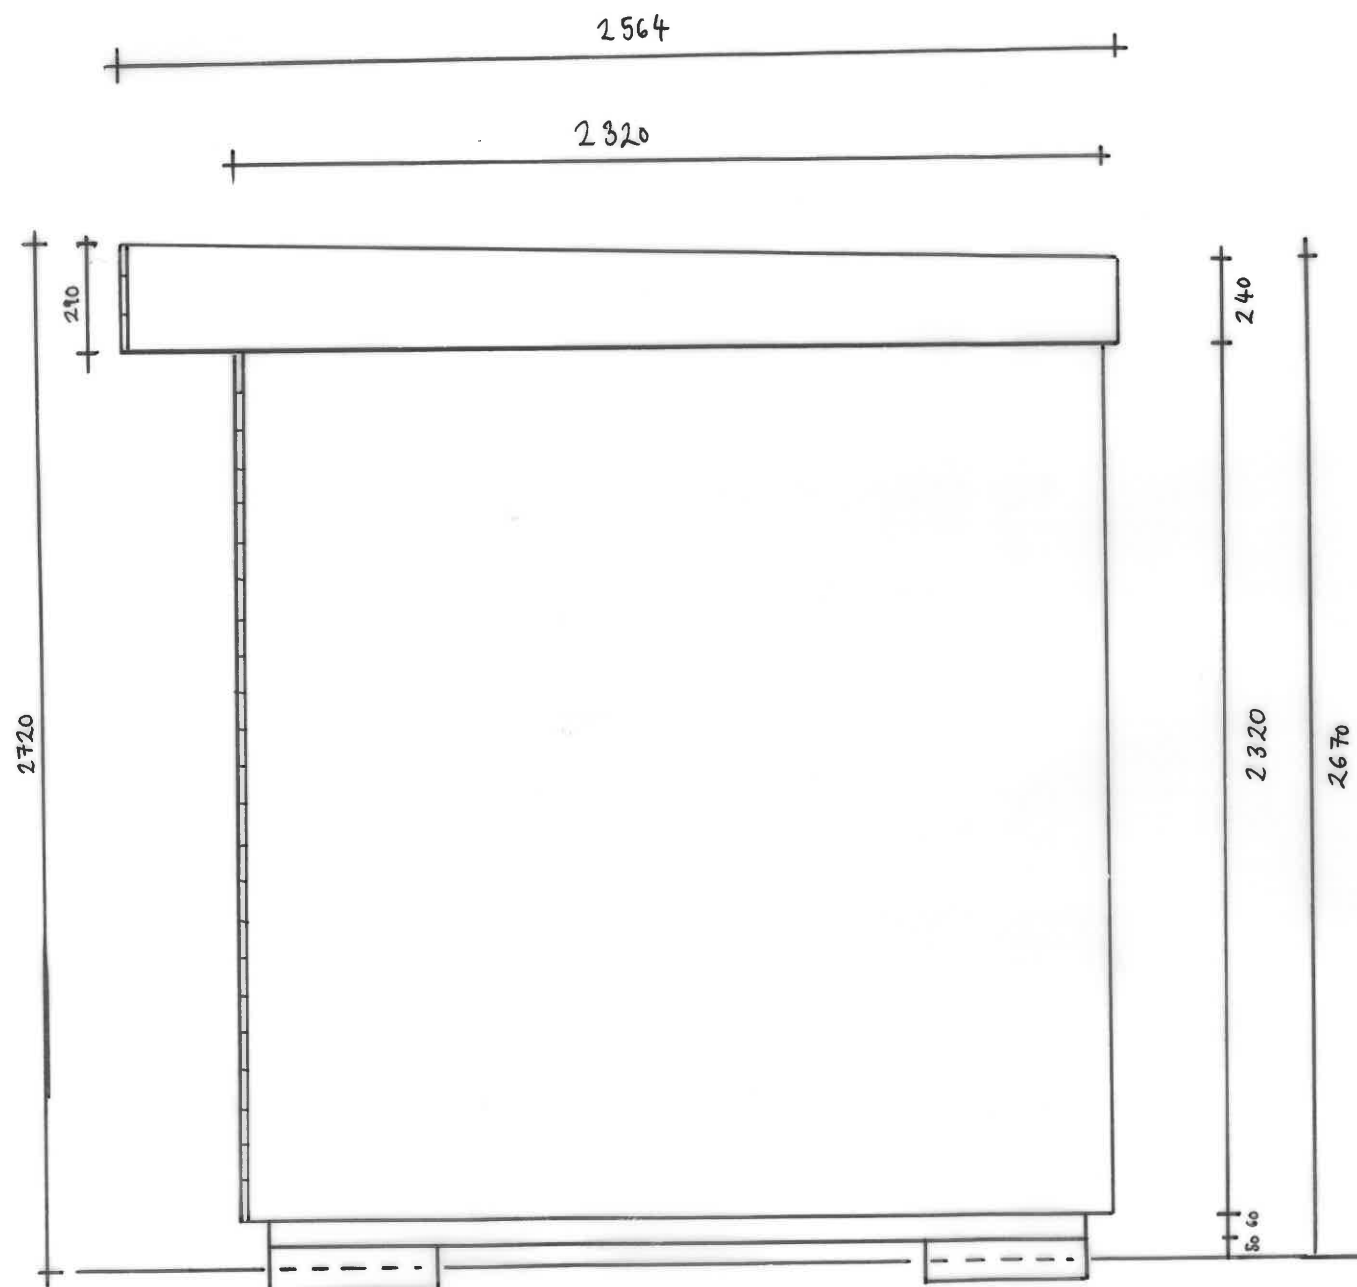

SIDE ELEVATION



SCALE BAR 1:20

53 Oxford Street, Caversham, RG4 8HN	
Proposed Side Elevation	Drawn by: Faye Adams
	Date: 21/02/22
	Scale: 1:20 (All measurements on plan in mm)