


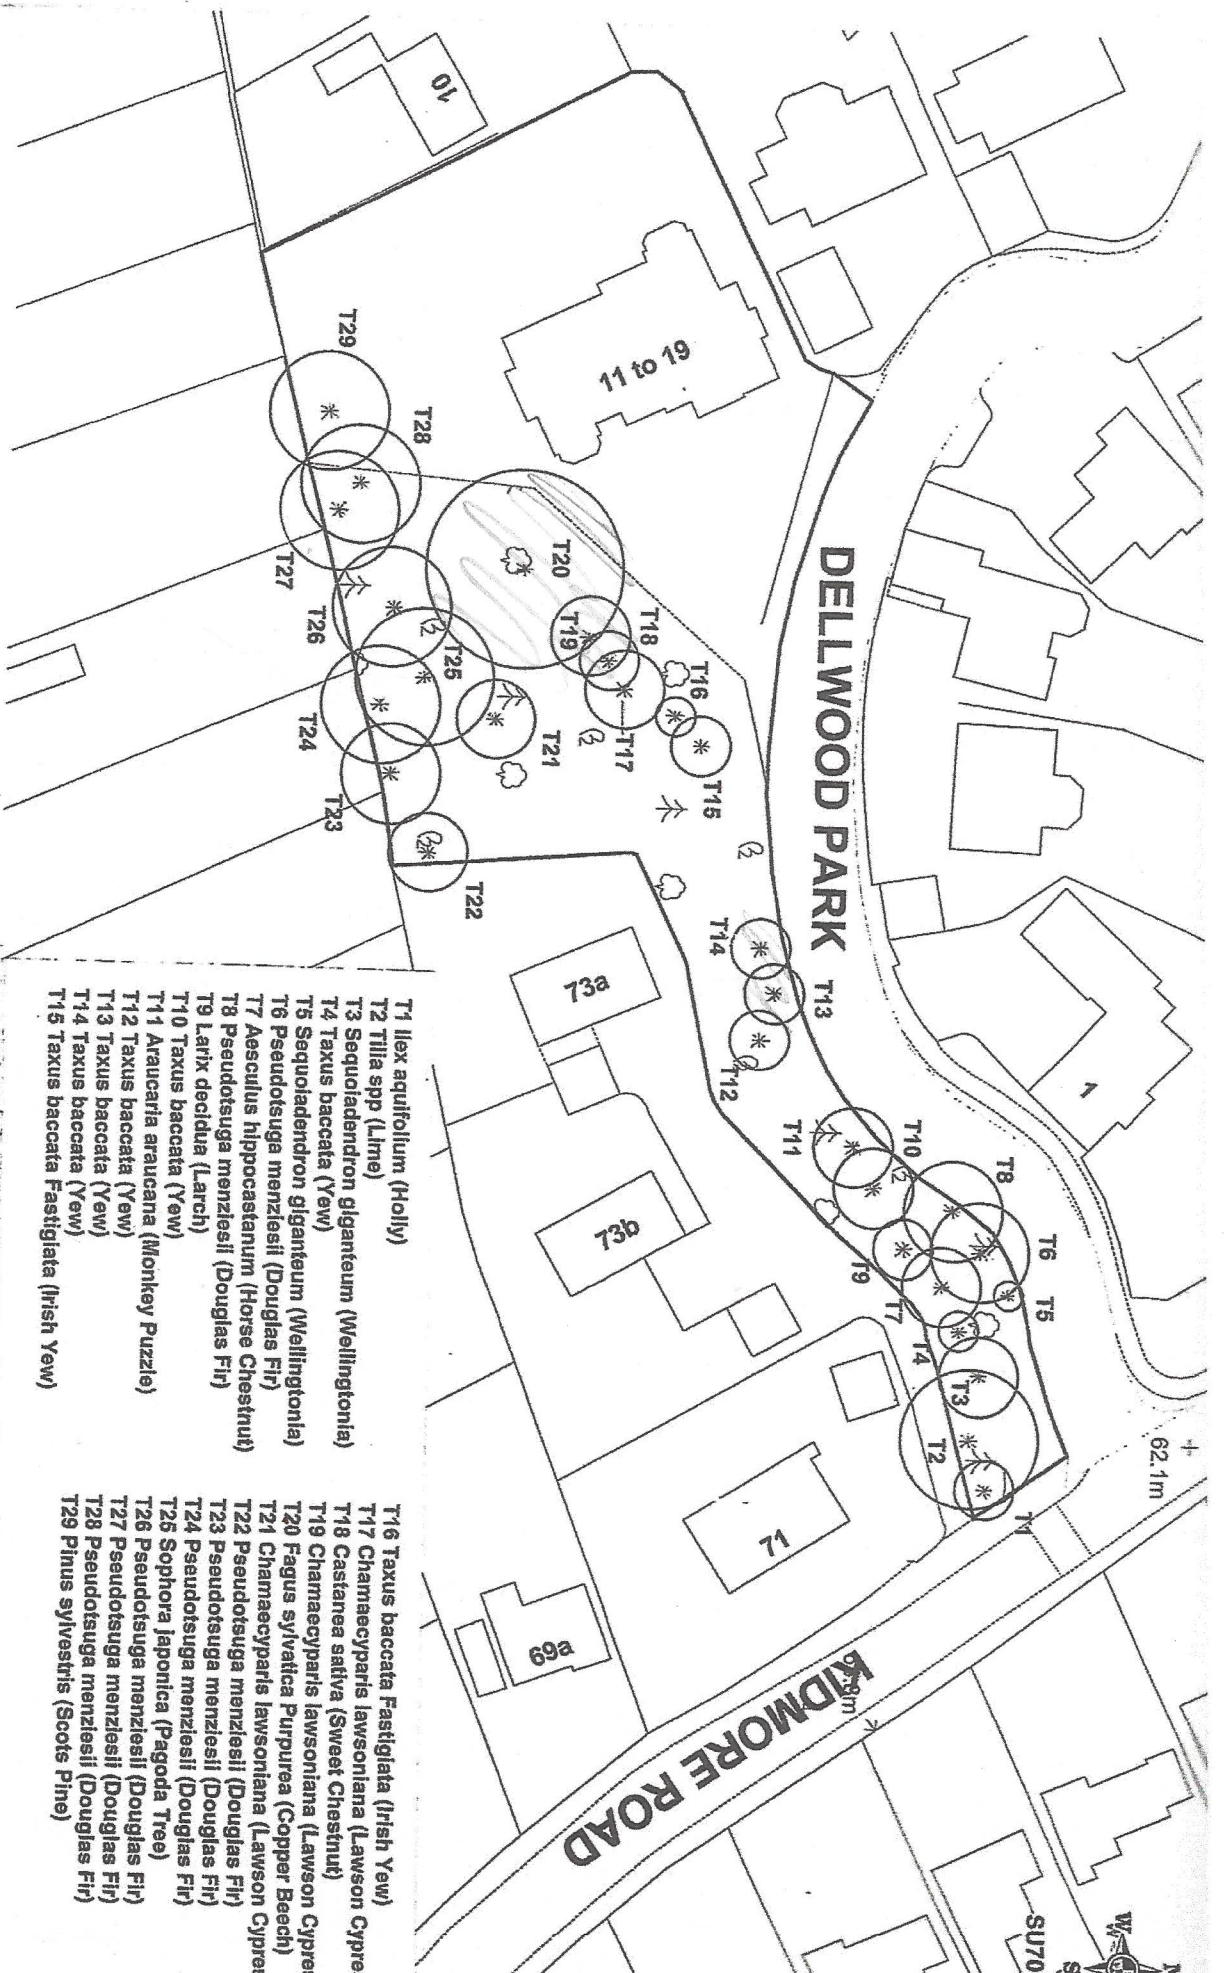

TITLE
TREE PRESERVATION ORDER: 11-19 & LAND ADJACENT TO
DELLWOOD PARK, READING

DRG NO D1914
DRAWN BY KM

DATE AUG 2015
SCALE 1:5000

© Crown Copyright. All Rights Reserved. Reading Borough Council. Account Number: 100019672.2