
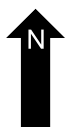
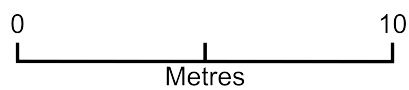


20 Highgrove Street, RG1 5EN

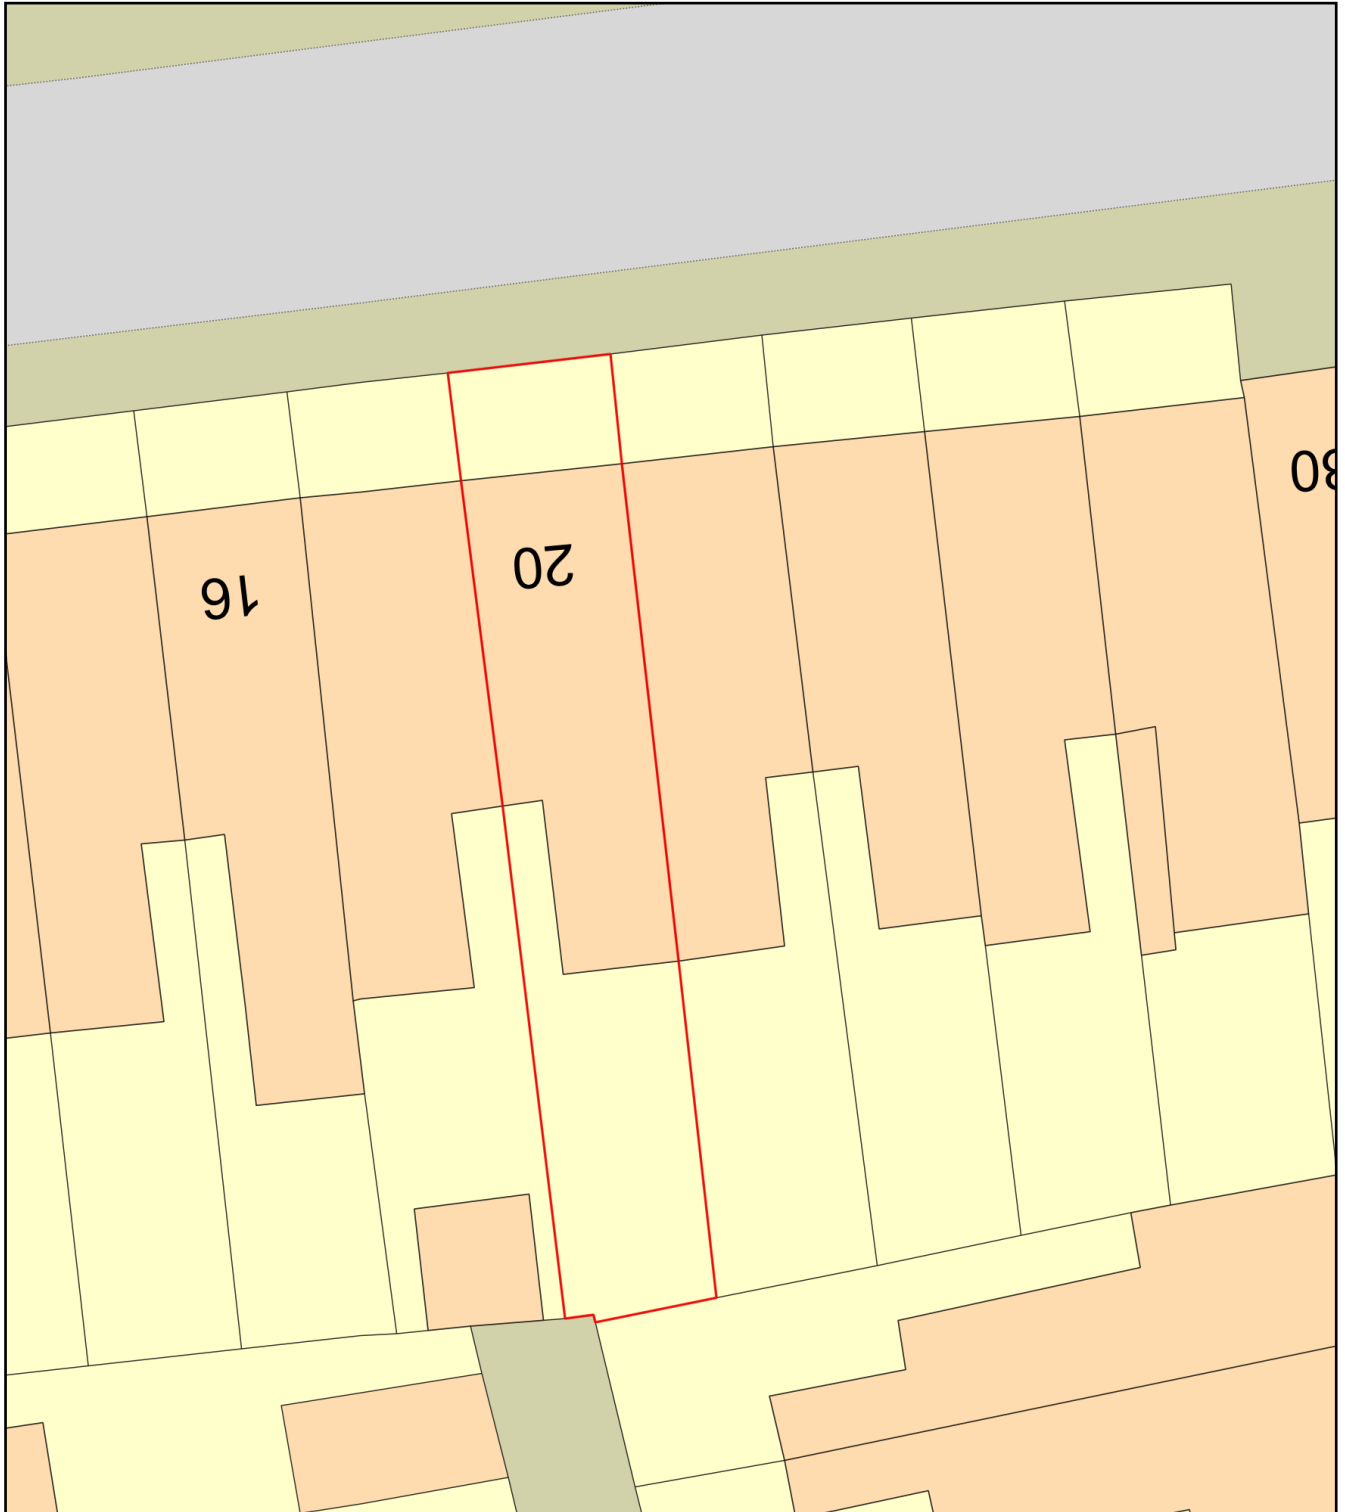

Plan Produced for: Hilary Rawson

Date Produced: 08 Feb 2022

Plan Reference Number: TQRQM22039180254301

Scale: 1:200 @ A4