


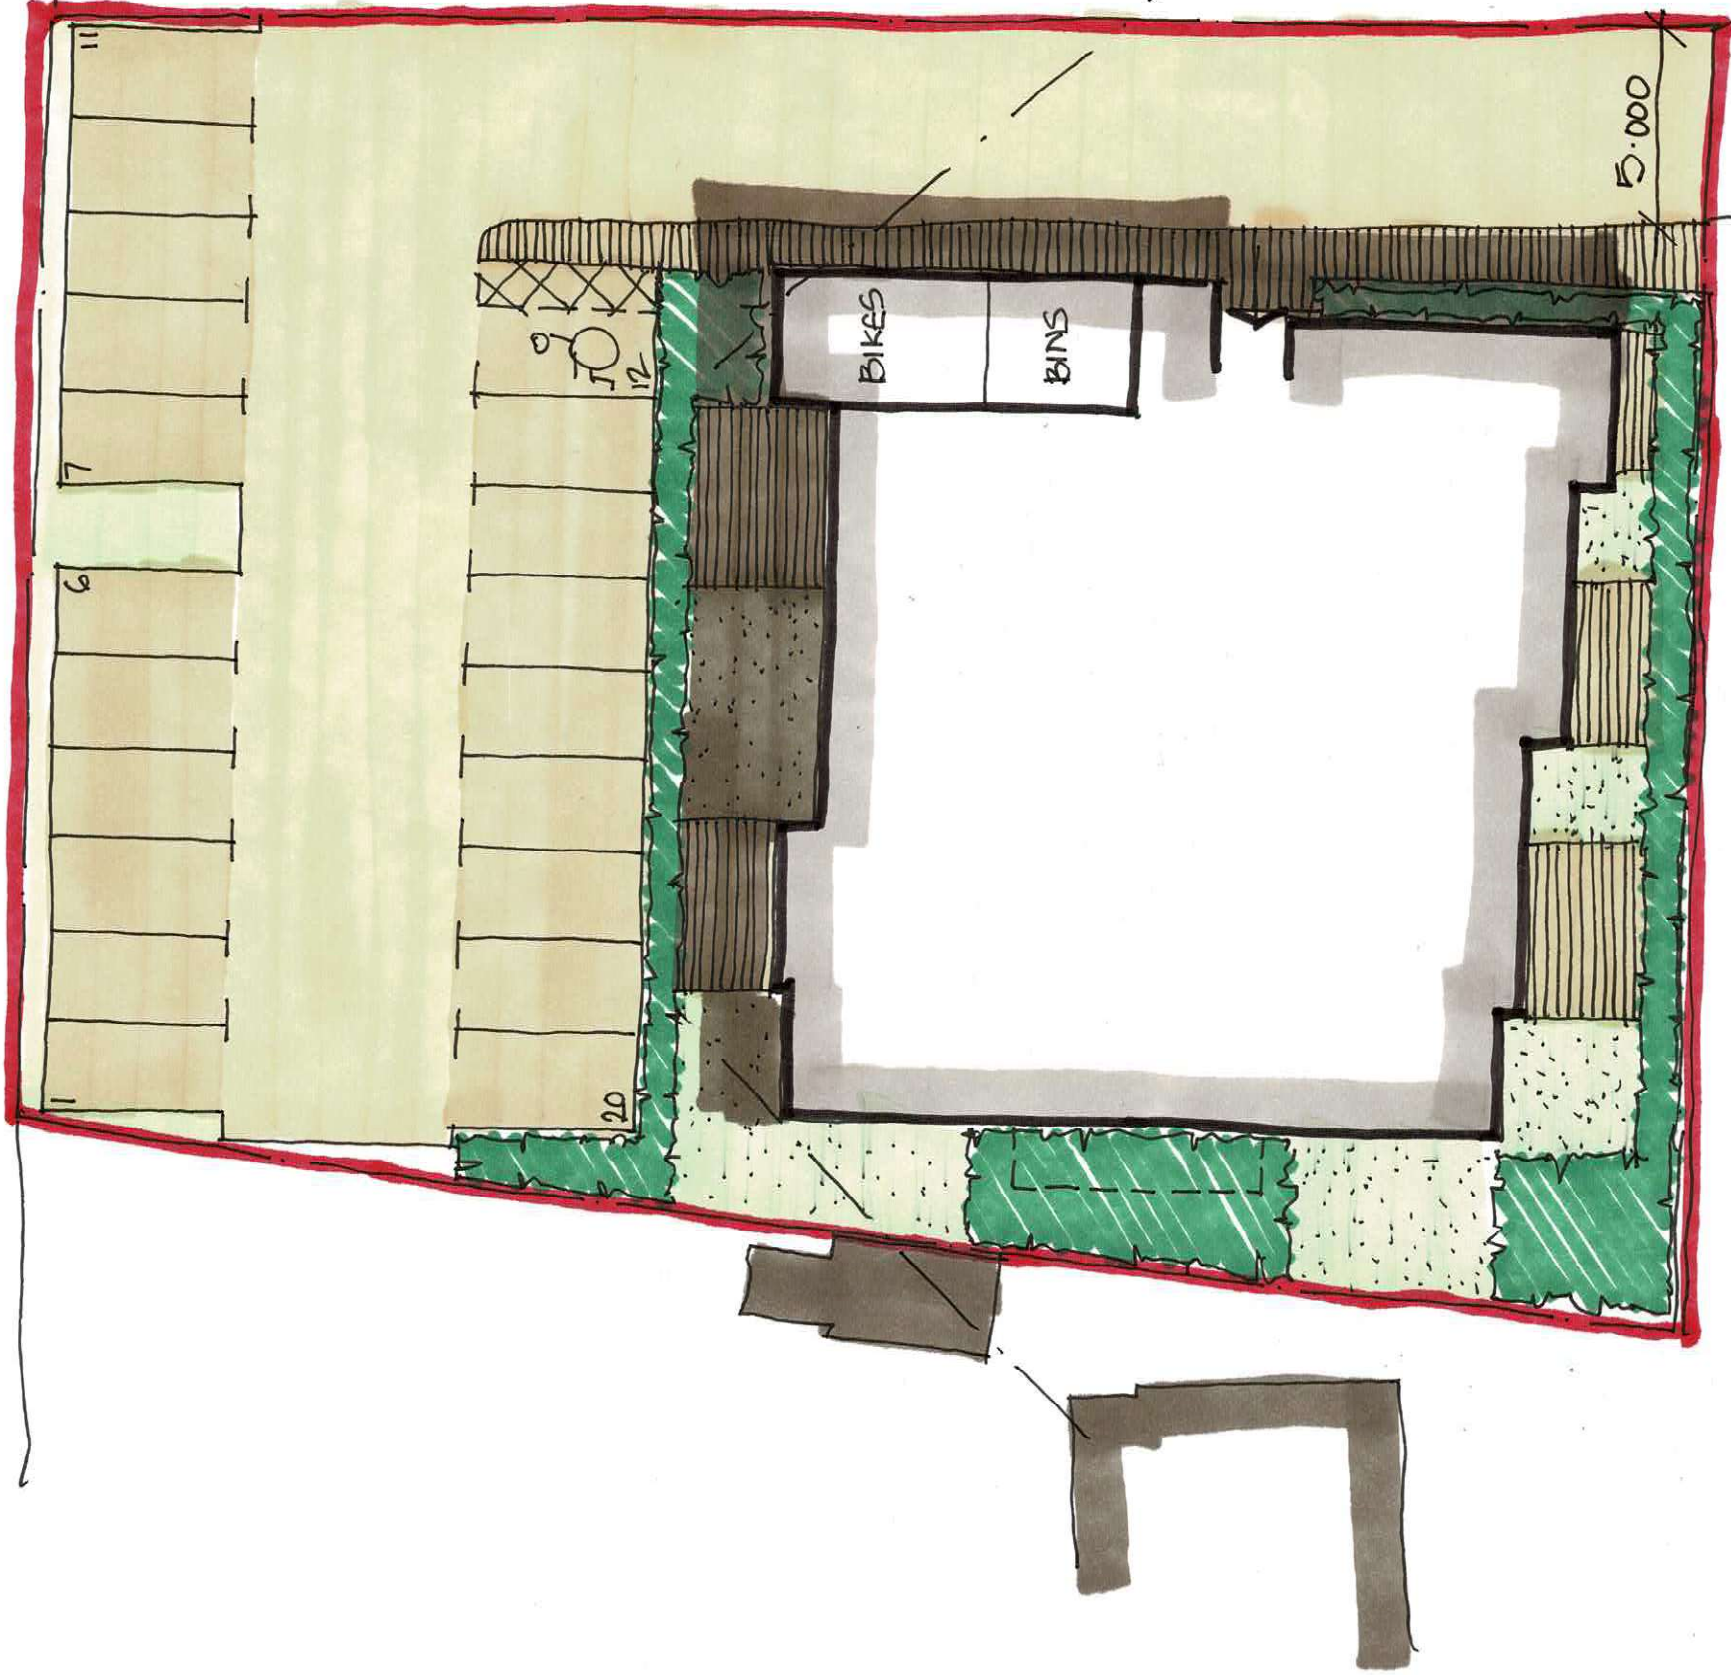

ELGAR ROAD

13	28(4p)	2B(4p)	3B(5p)
2	2		1
3	1	2	
3	1	2	
3	1	1	
GF			
FF			
GF			
TF			

11 5 5 1

ALL IN ACCORDANCE WITH NATIONAL SPACE STANDARDS.

A4080 / SK01
SITE PLAN
1:200 @ A3

SAWKINGS
HARPUR
architects

ELGAR ROAD

SAWKINGS
HARPER
architects



A4080 SK 03
STREET VIEW
1:200 @ A3