


License number 100020449

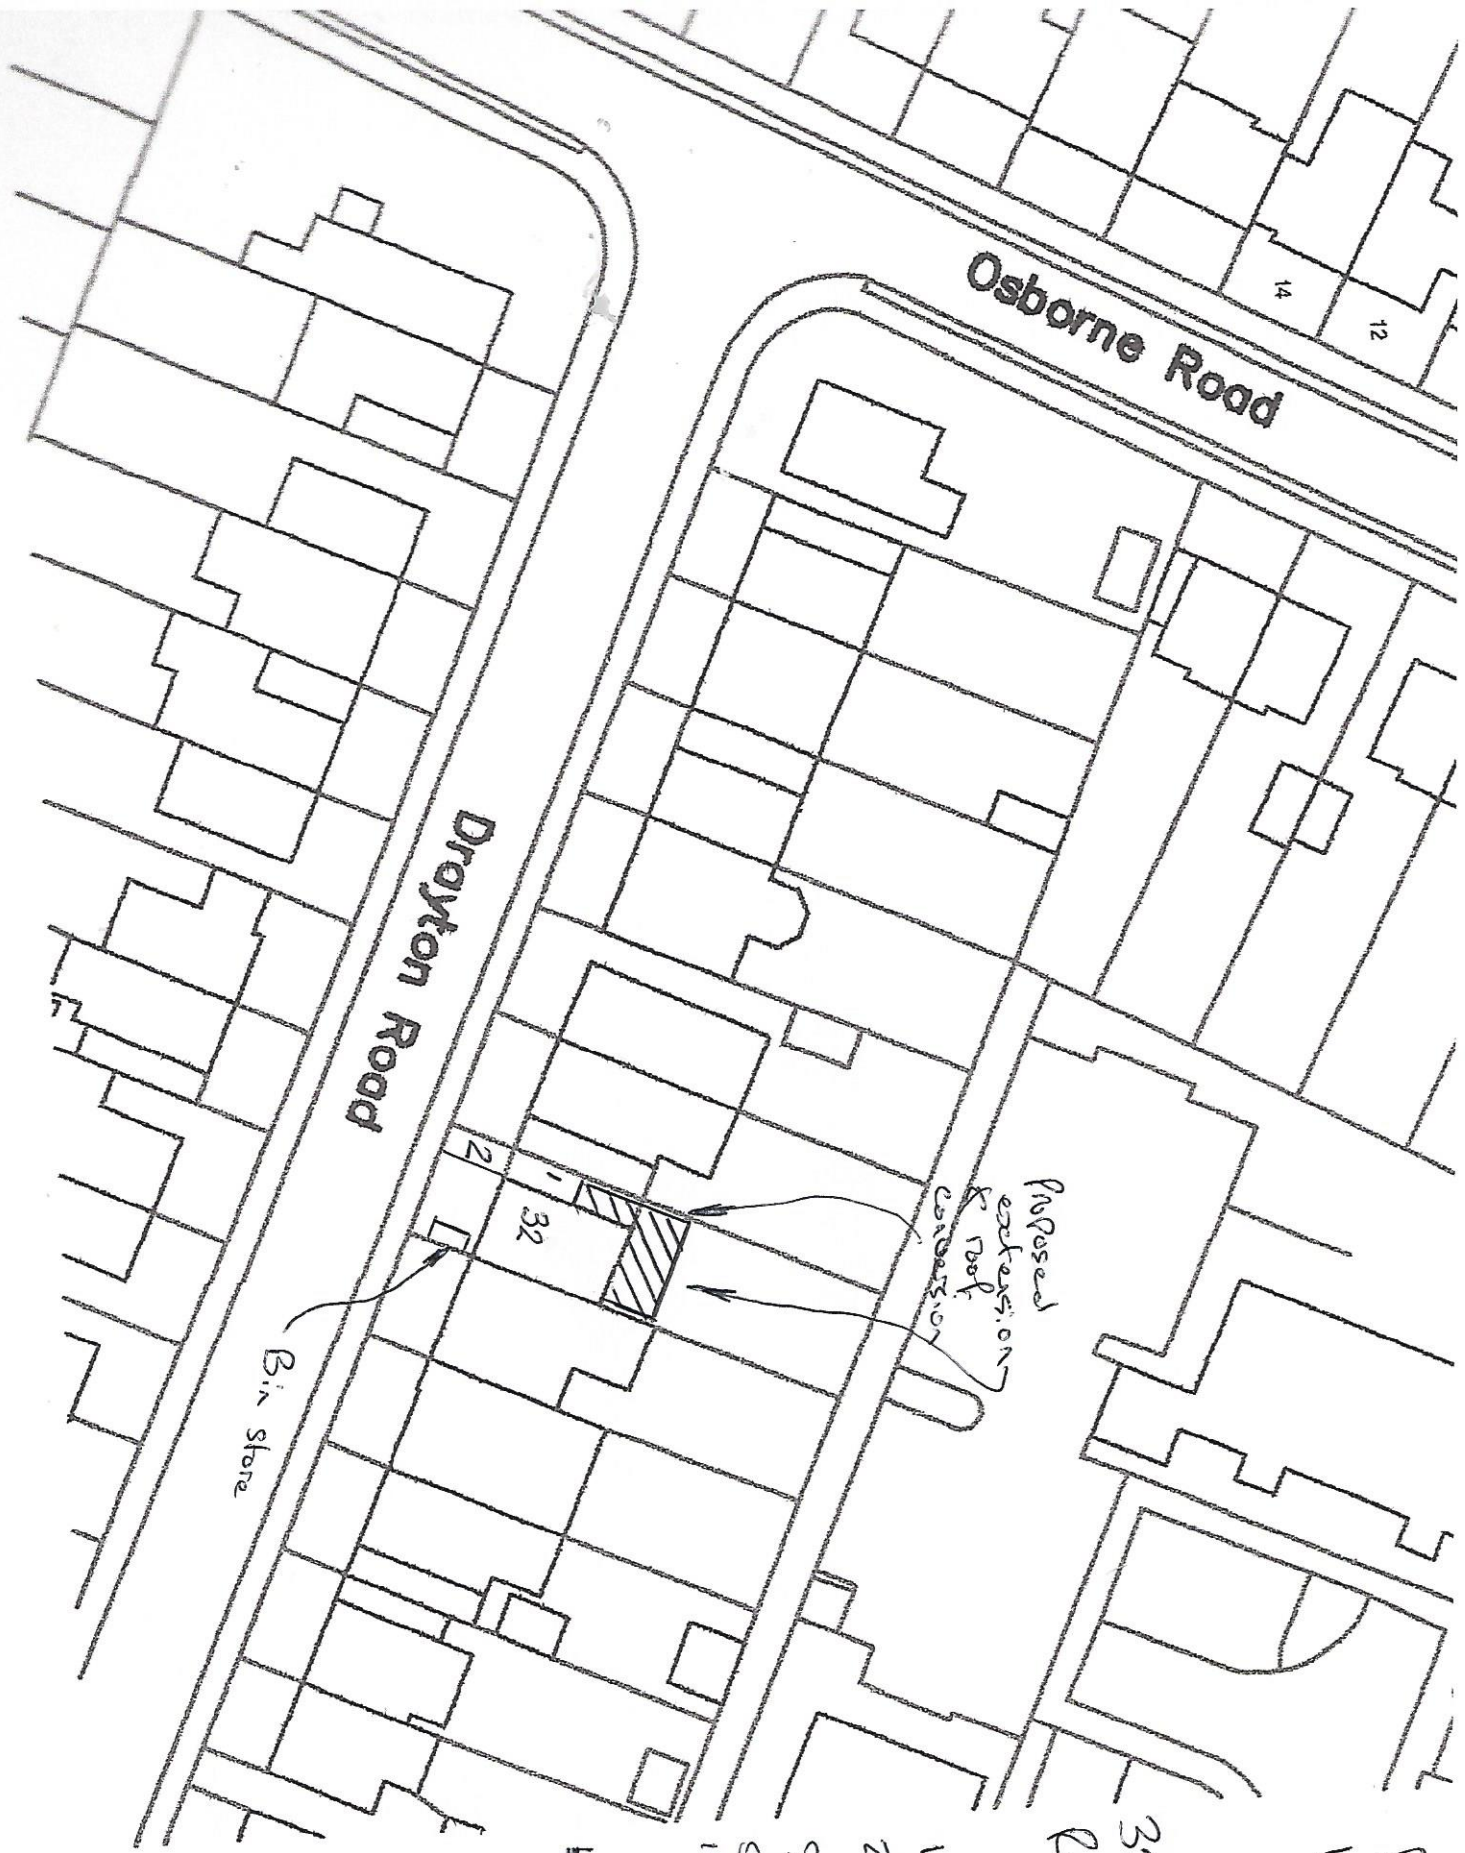


Block Plan
1:500

32, Drayton Road
Reading RG30 2PH

1-2 = parking bay
2.4 x 4.8 m.

Secure cycle
shed to be provided
in rear garden

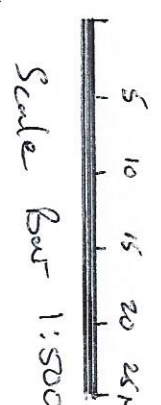



32, Drayton Road Reading
RG30 2PH

Ordnance Survey (c) Crown Copyright 2010. All rights reserved. Licence number 100020449

Location Plan 1:1250

