


REAR ELEVATION

2no 65mm
holes through
wall. Capped
with wall bend

3no 65mm
holes through
wall. Capped
with wall bend

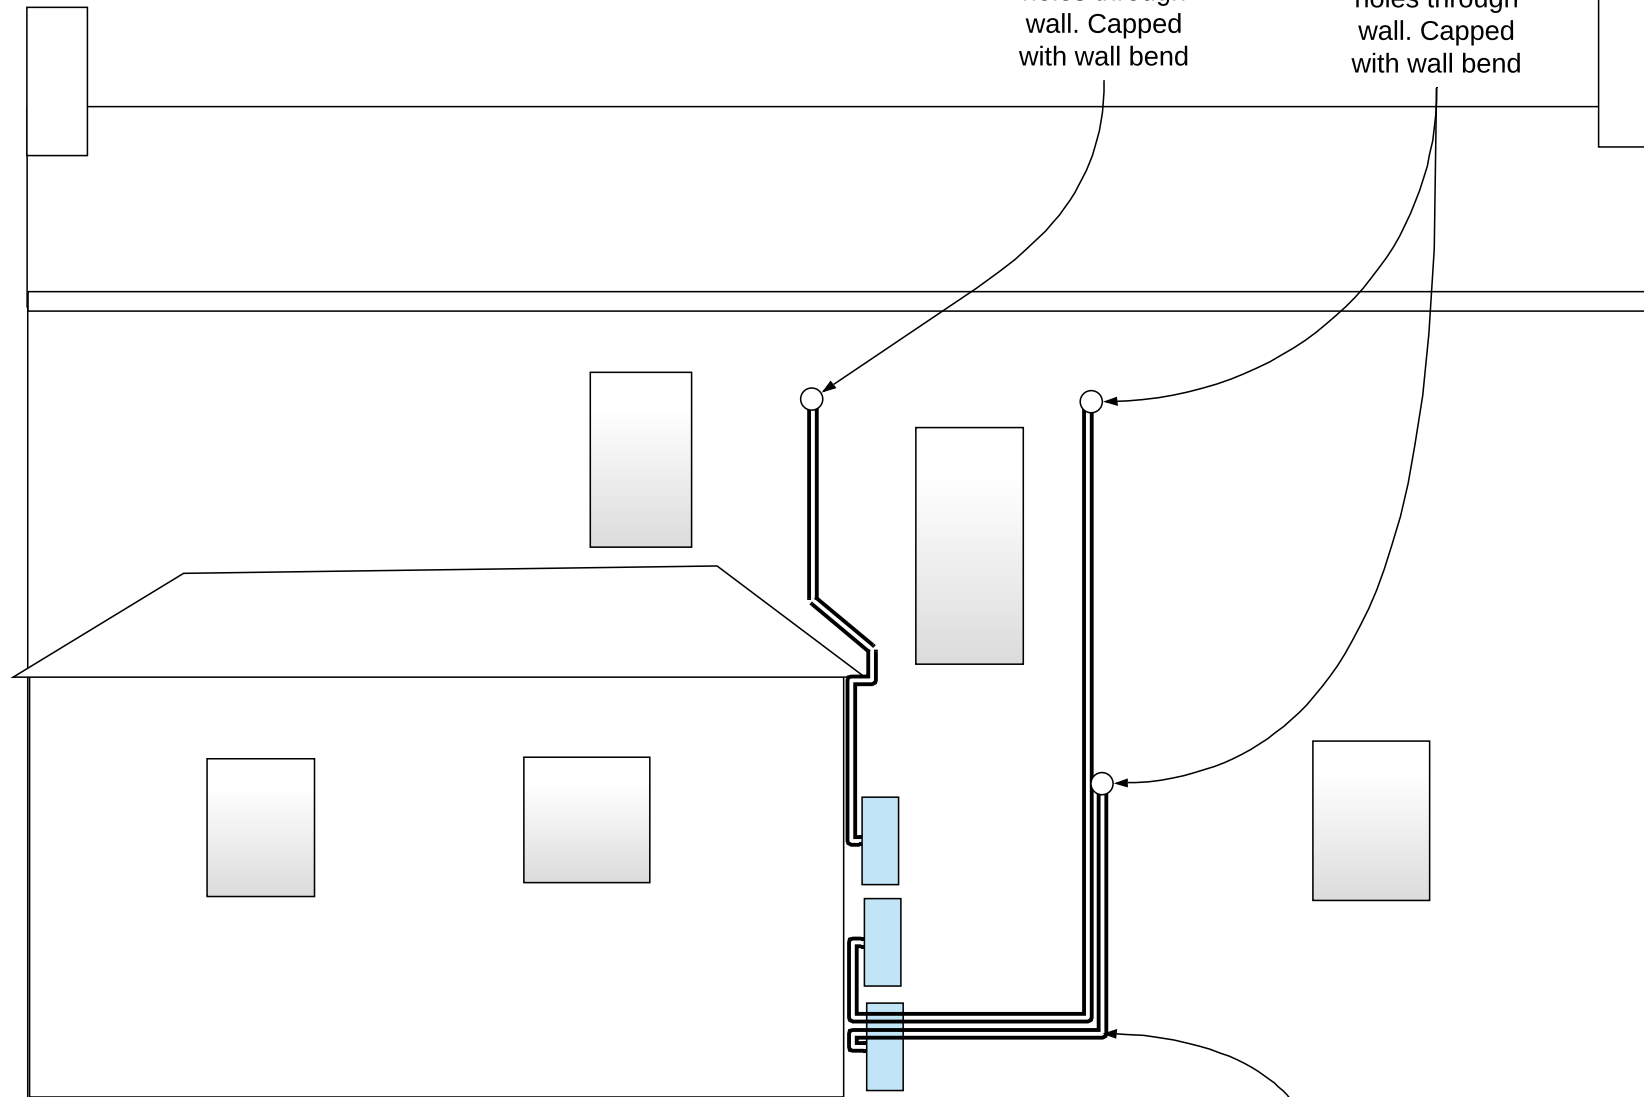

1m 2m 3m 4m

Outdoor condensers
(900 x 940 x 340
HWD) attached with
white cantilever
brackets

Copper pipework contained
with off white UPC
trunking
105x75mm(Speediduct)

Property

Royal Met. Soc.

Drawing

Version

1.0

Date

Notes

Legend



Air Intelligence Ltd
Thornbury House
Cookham Dean
Common
Maidenhead
SL6 9NZ