





BLOCK PLAN

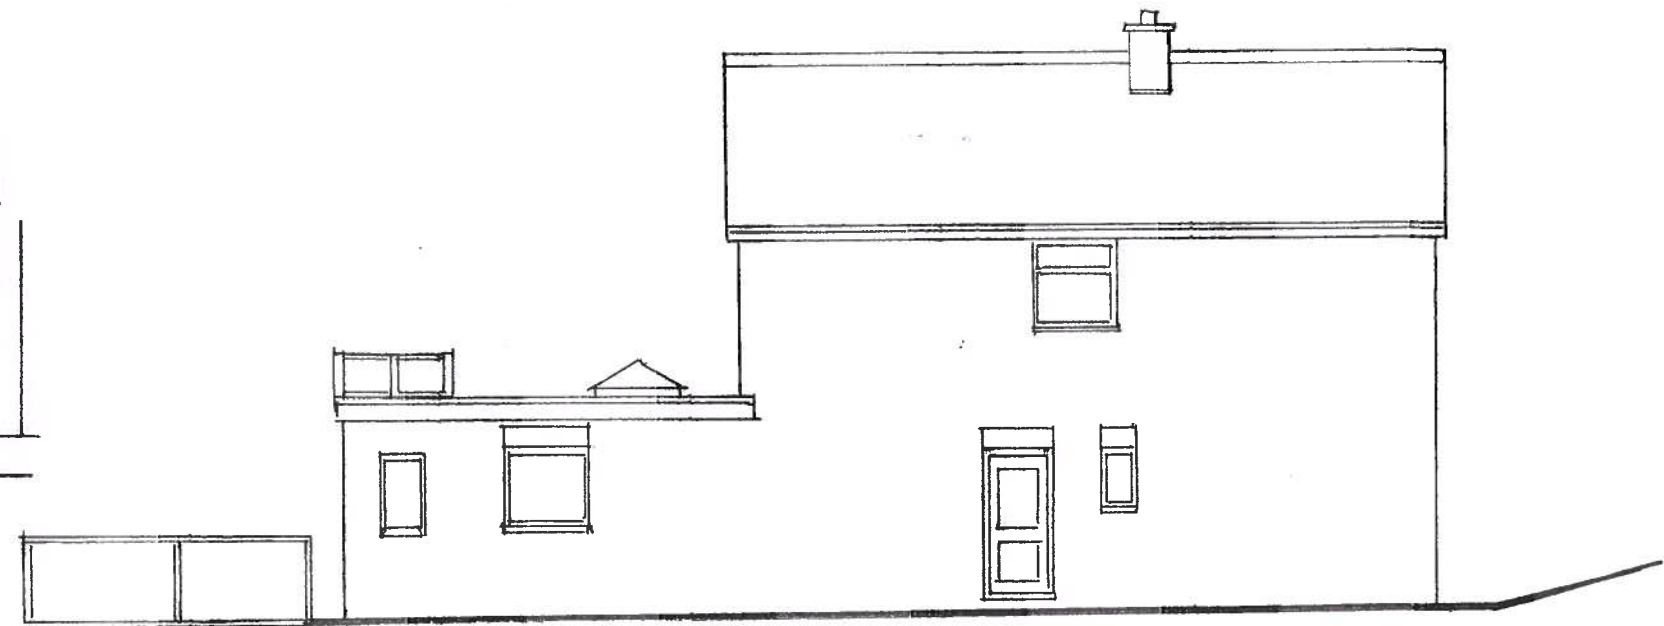

North Elevation

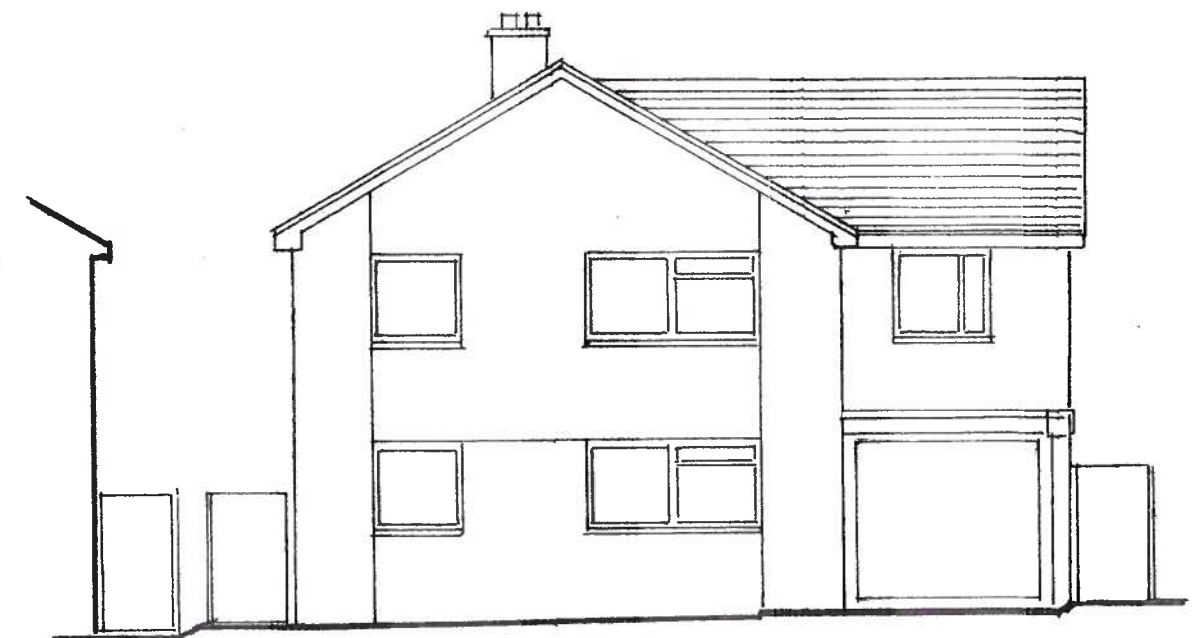

West Elevation (street)

Extension to 7 Graveney Drive,
Caversham, Reading.
for Mr. & Mrs. T. Rawlinson Winder

Existing
Elevations &
Block Plan

1:100
1:500
Aug 2021

Matt Andrews
Architect
24 Northcourt Avenue
Reading RG2 7HA
Berkshire

GV2