


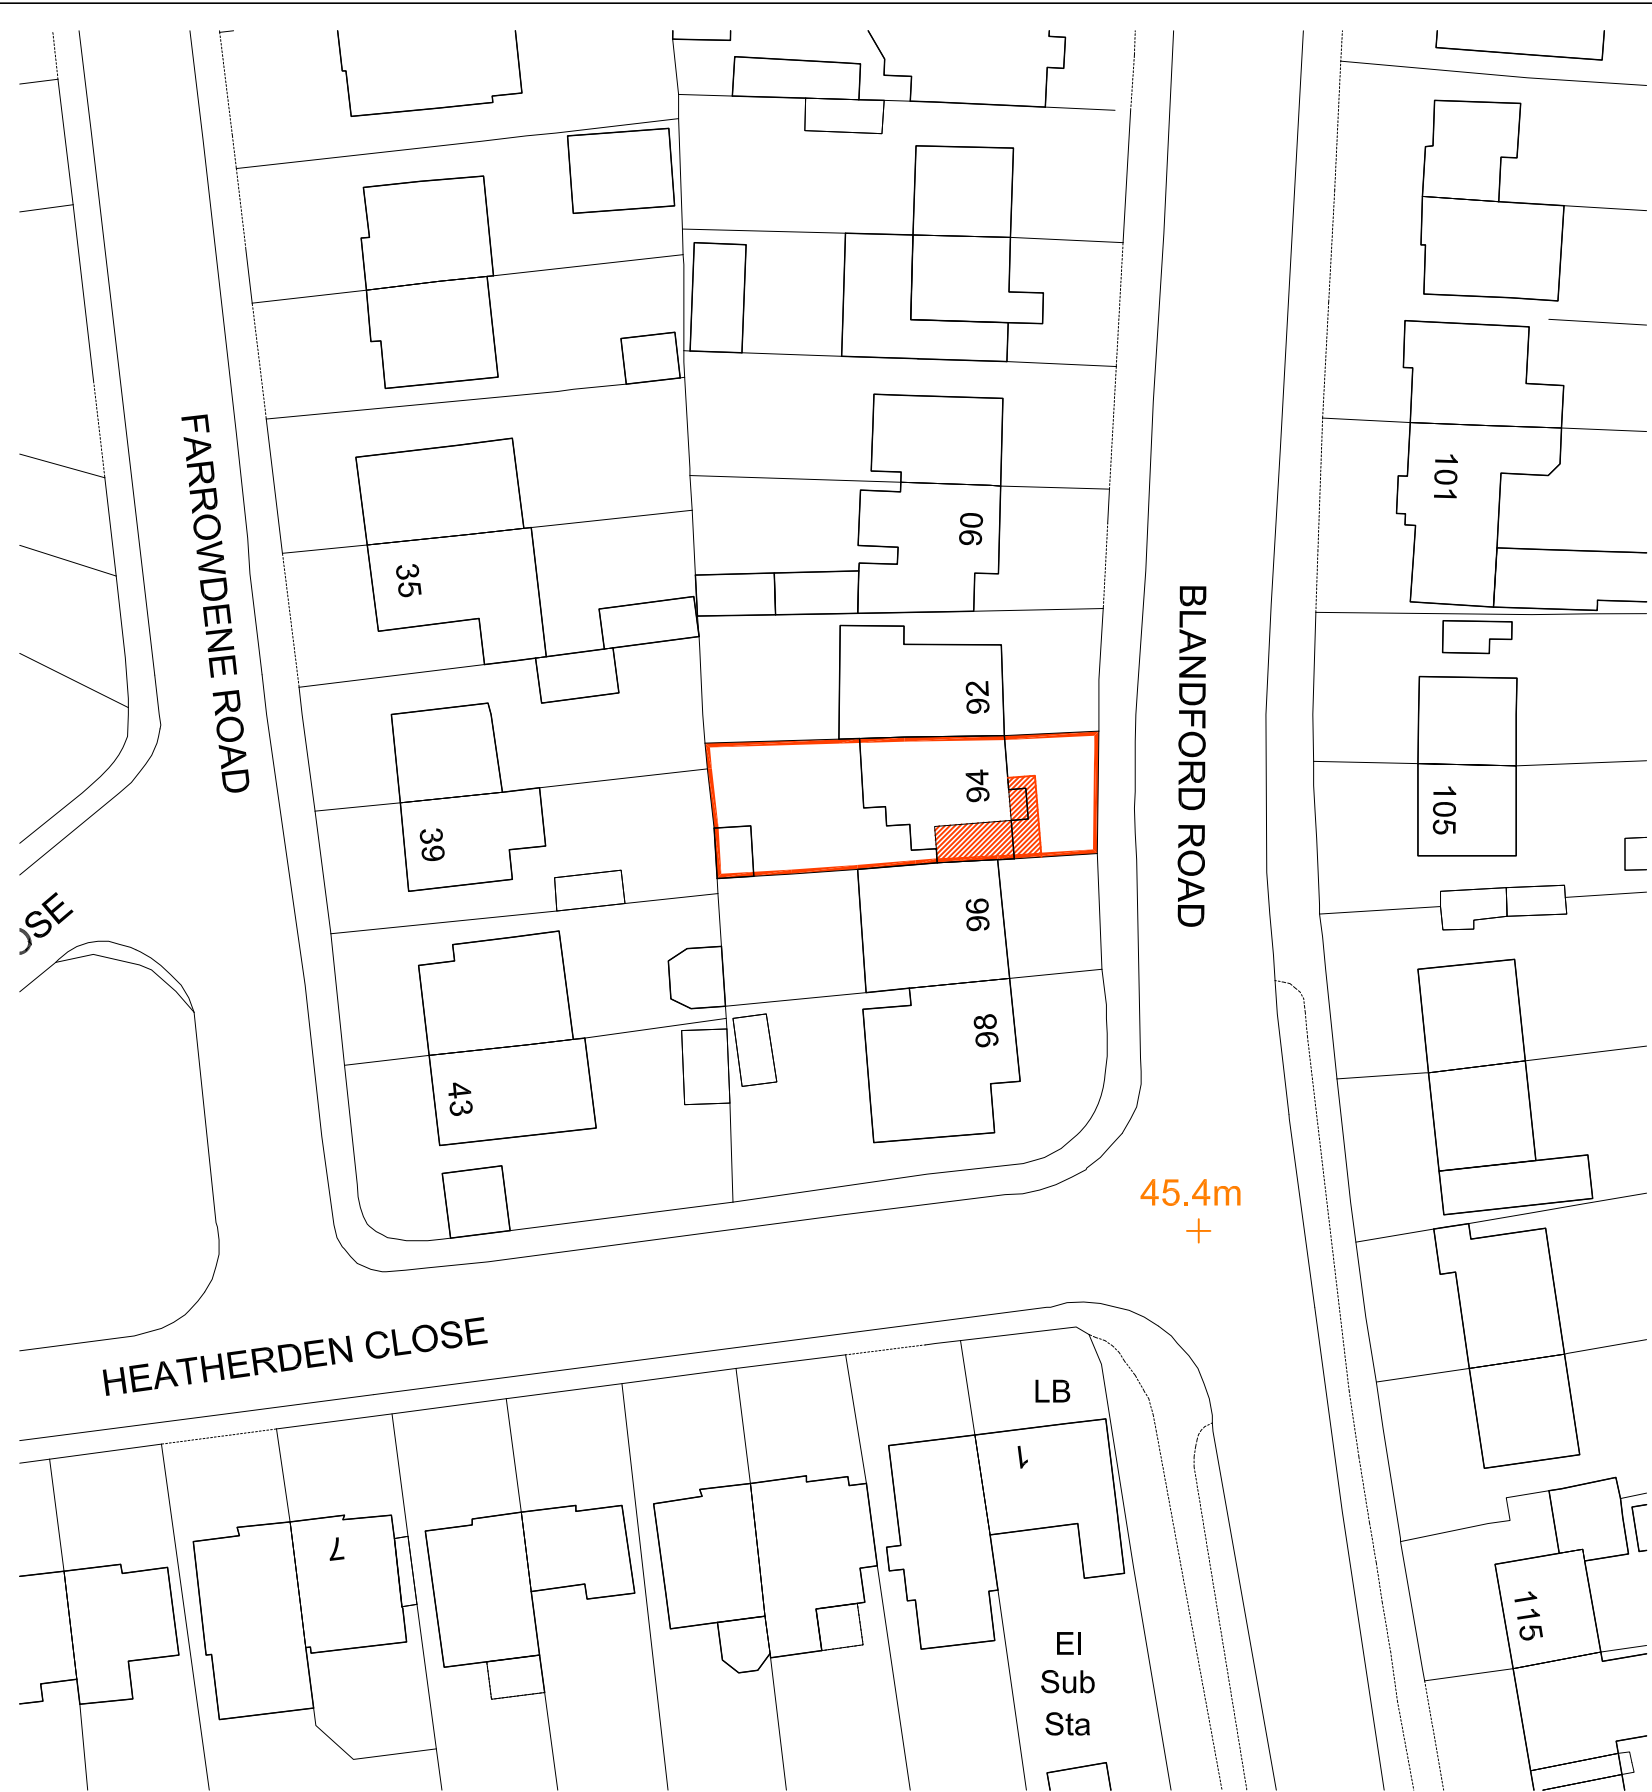


BLOCK PLAN 1:500


Crown copyright and database rights Ordnance Survey 0100031673



RAMMURTI DESIGN LTD
 ARCHITECTURAL & PLANNING SERVICES
 268 TILEHURST ROAD, READING RG30 2NE
 TEL/FAX:01189510628 MOB:07799883574

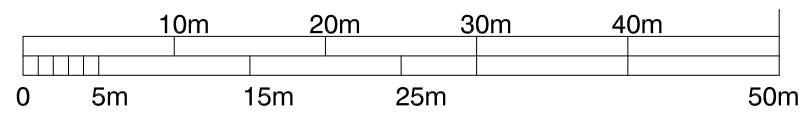

LOCATION PLAN 1:1250

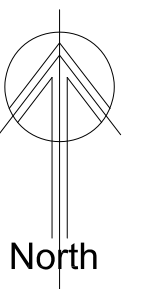

Proposed front extension of garage and porch with conversion of garage to habitable use

at 94 Blandford Road, Reading RG2 8RW
 for Mr and Mrs Gonsalves

SITE BLOCK & LOCATION PLANS

Scale: 1/500 & 1/1250

Date: April 2022

BR94:001 Rev -