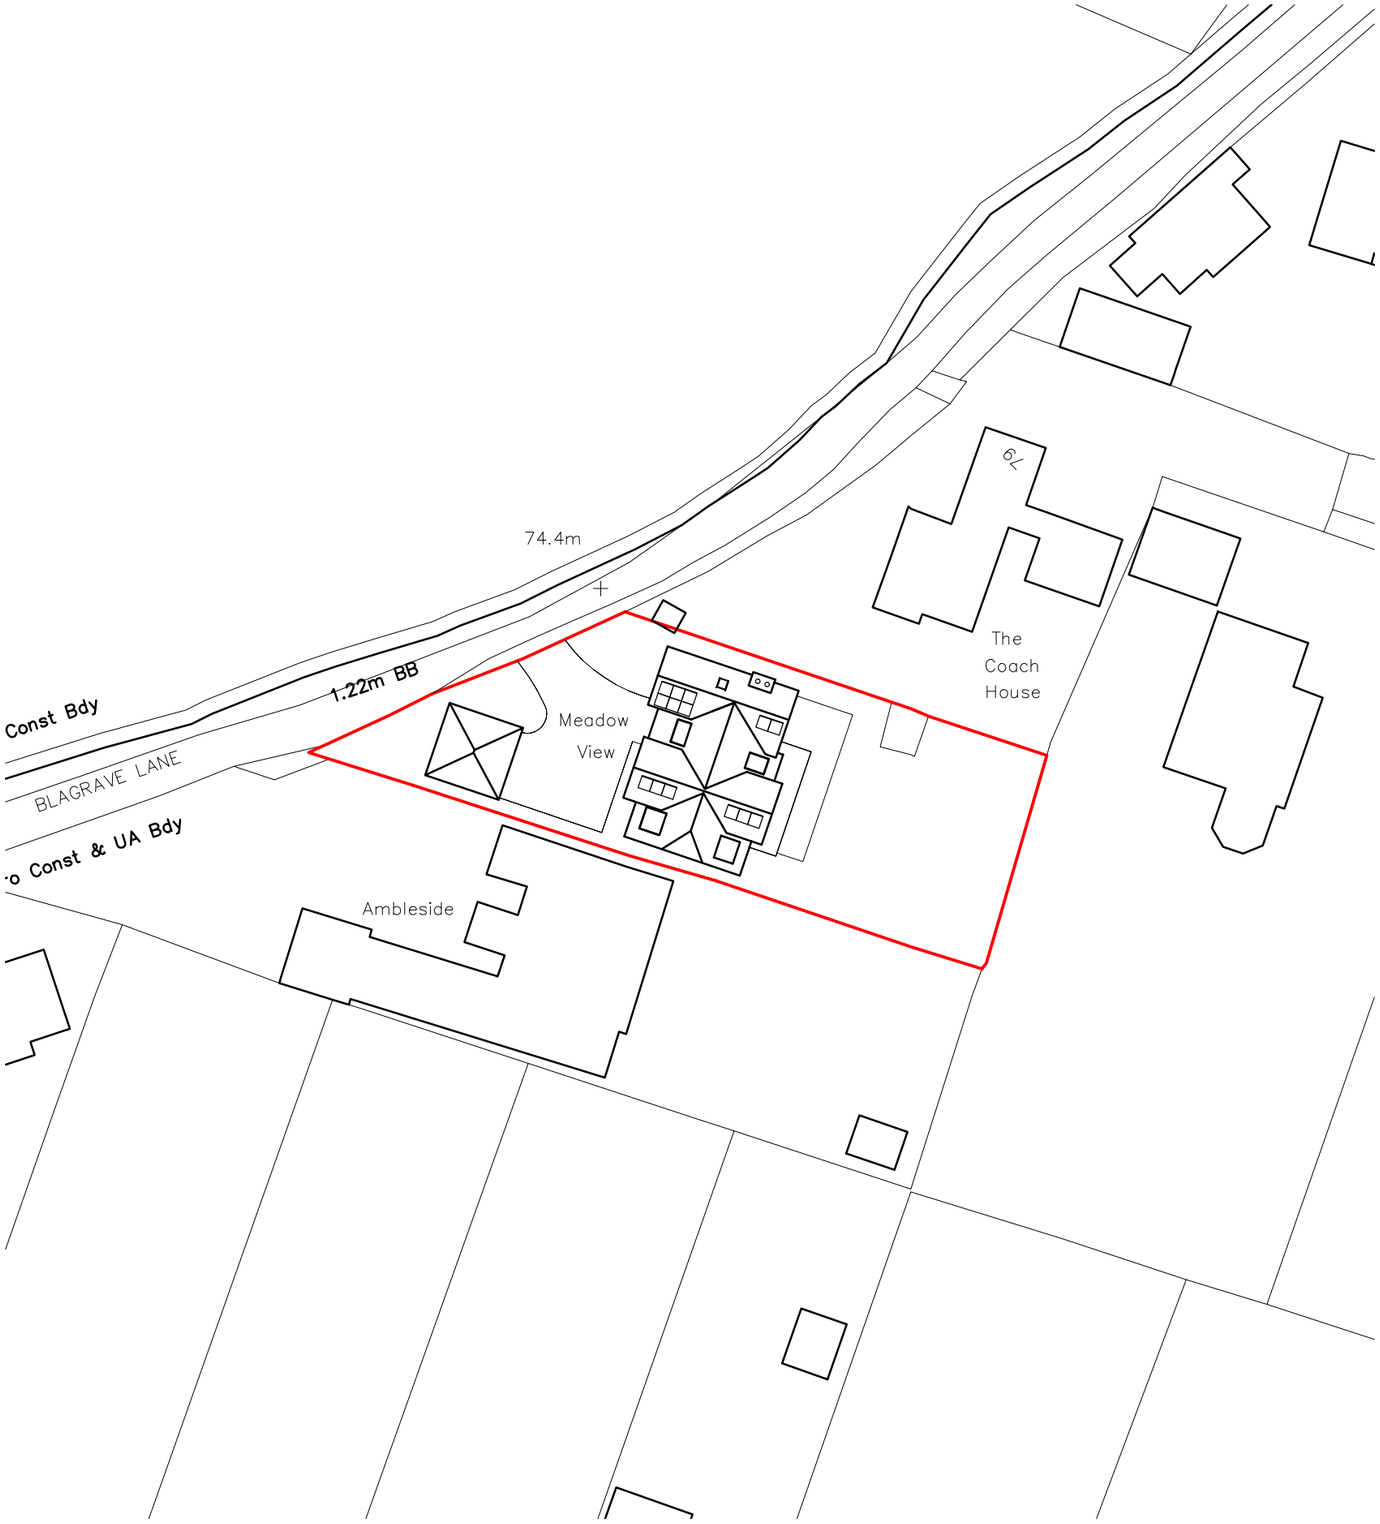

BLOCK PLAN - 1:500

0m 2.5m 5m 10m 20m 40m

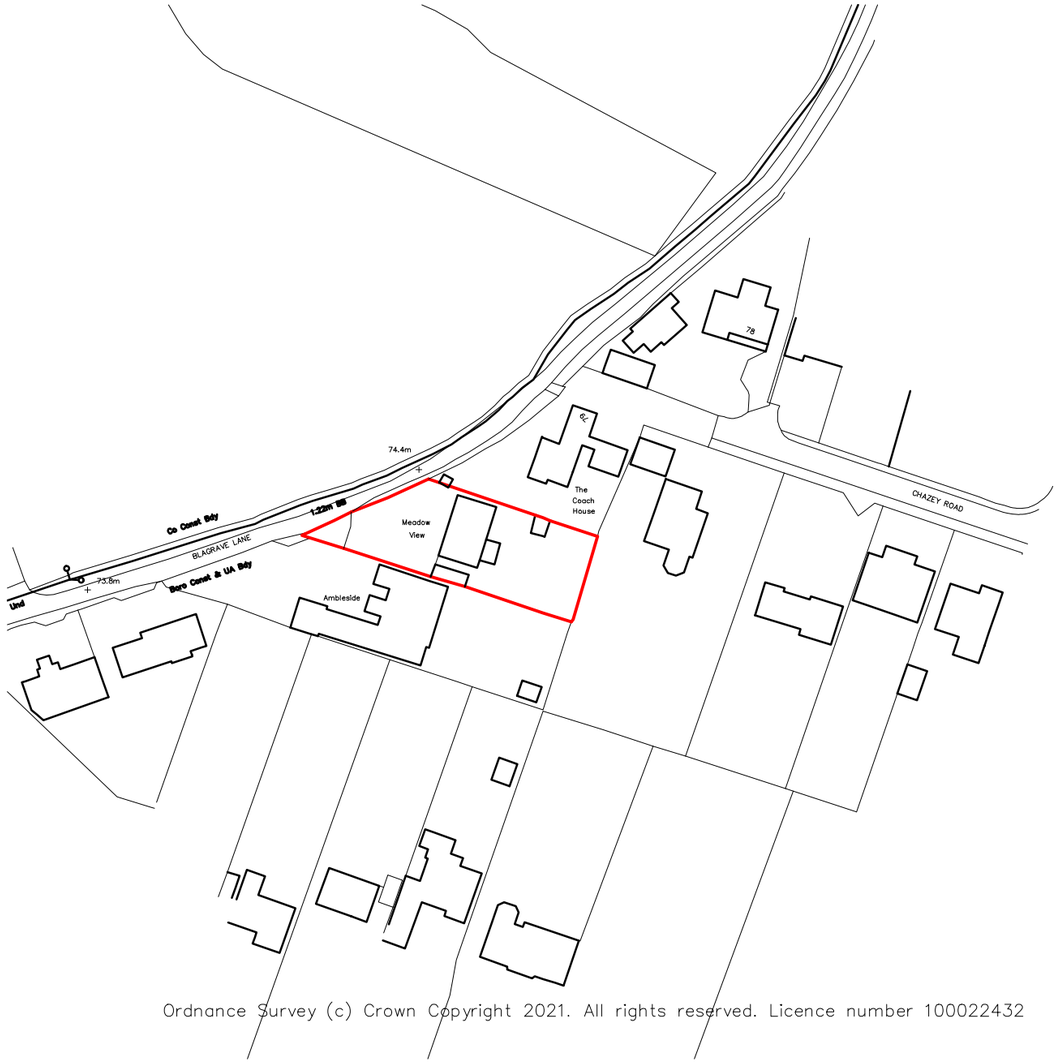

Ordnance Survey (c) Crown Copyright 2021. All rights reserved. Licence number 100022432

LOCATION PLAN - 1:1250

0m 6.2m 12.5m 25m 50m 100m

REV	COMMENTS	DATE
A	Proposed Drawings	26/11/21

N

SHAUN•TANNER
ARCHITECTURE & PLANNING
www.stlarchitecture.co.uk studio@stlarchitecture.co.uk 0118 989 0808

CLIENT Mr S. Carney & Ms T. Walsh
PROJECT Meadow View
Blagrave Lane, Caversham, RG4 7DX
DRAWING Block and Location Plan

STATUS Planning DATE Nov 2021
SCALE Indicated DRAWN RC CHECKED NO 3806/200 REV A

THIS DRAWING MUST NOT BE SCALED UNLESS ISSUED FOR PLANNING PURPOSES. ALL DIMENSIONS ARE TO BE VERIFIED PRIOR TO SETTING OUT, COMMENCING WORK, OR PRODUCTION OF FABRICATION DRAWINGS. REPORT ANY DISCREPANCIES TO THE SUPERVISING OFFICER IMMEDIATELY. ©