

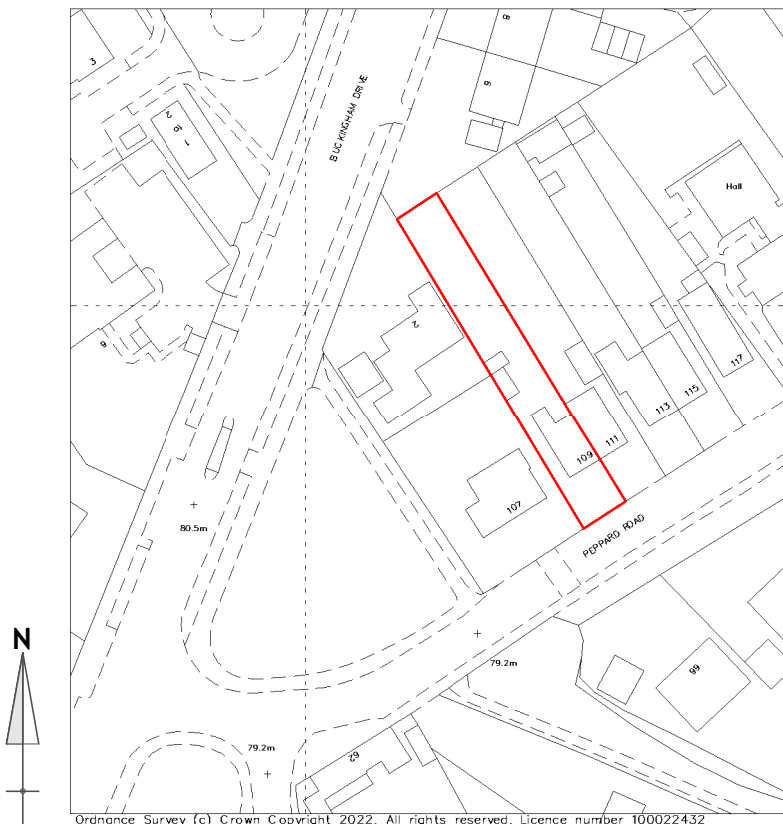


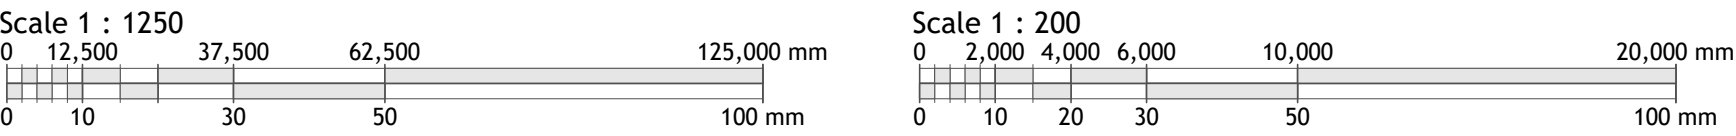

Existing Location Plan

Location | RF-RDG | Scale 1 : 1250

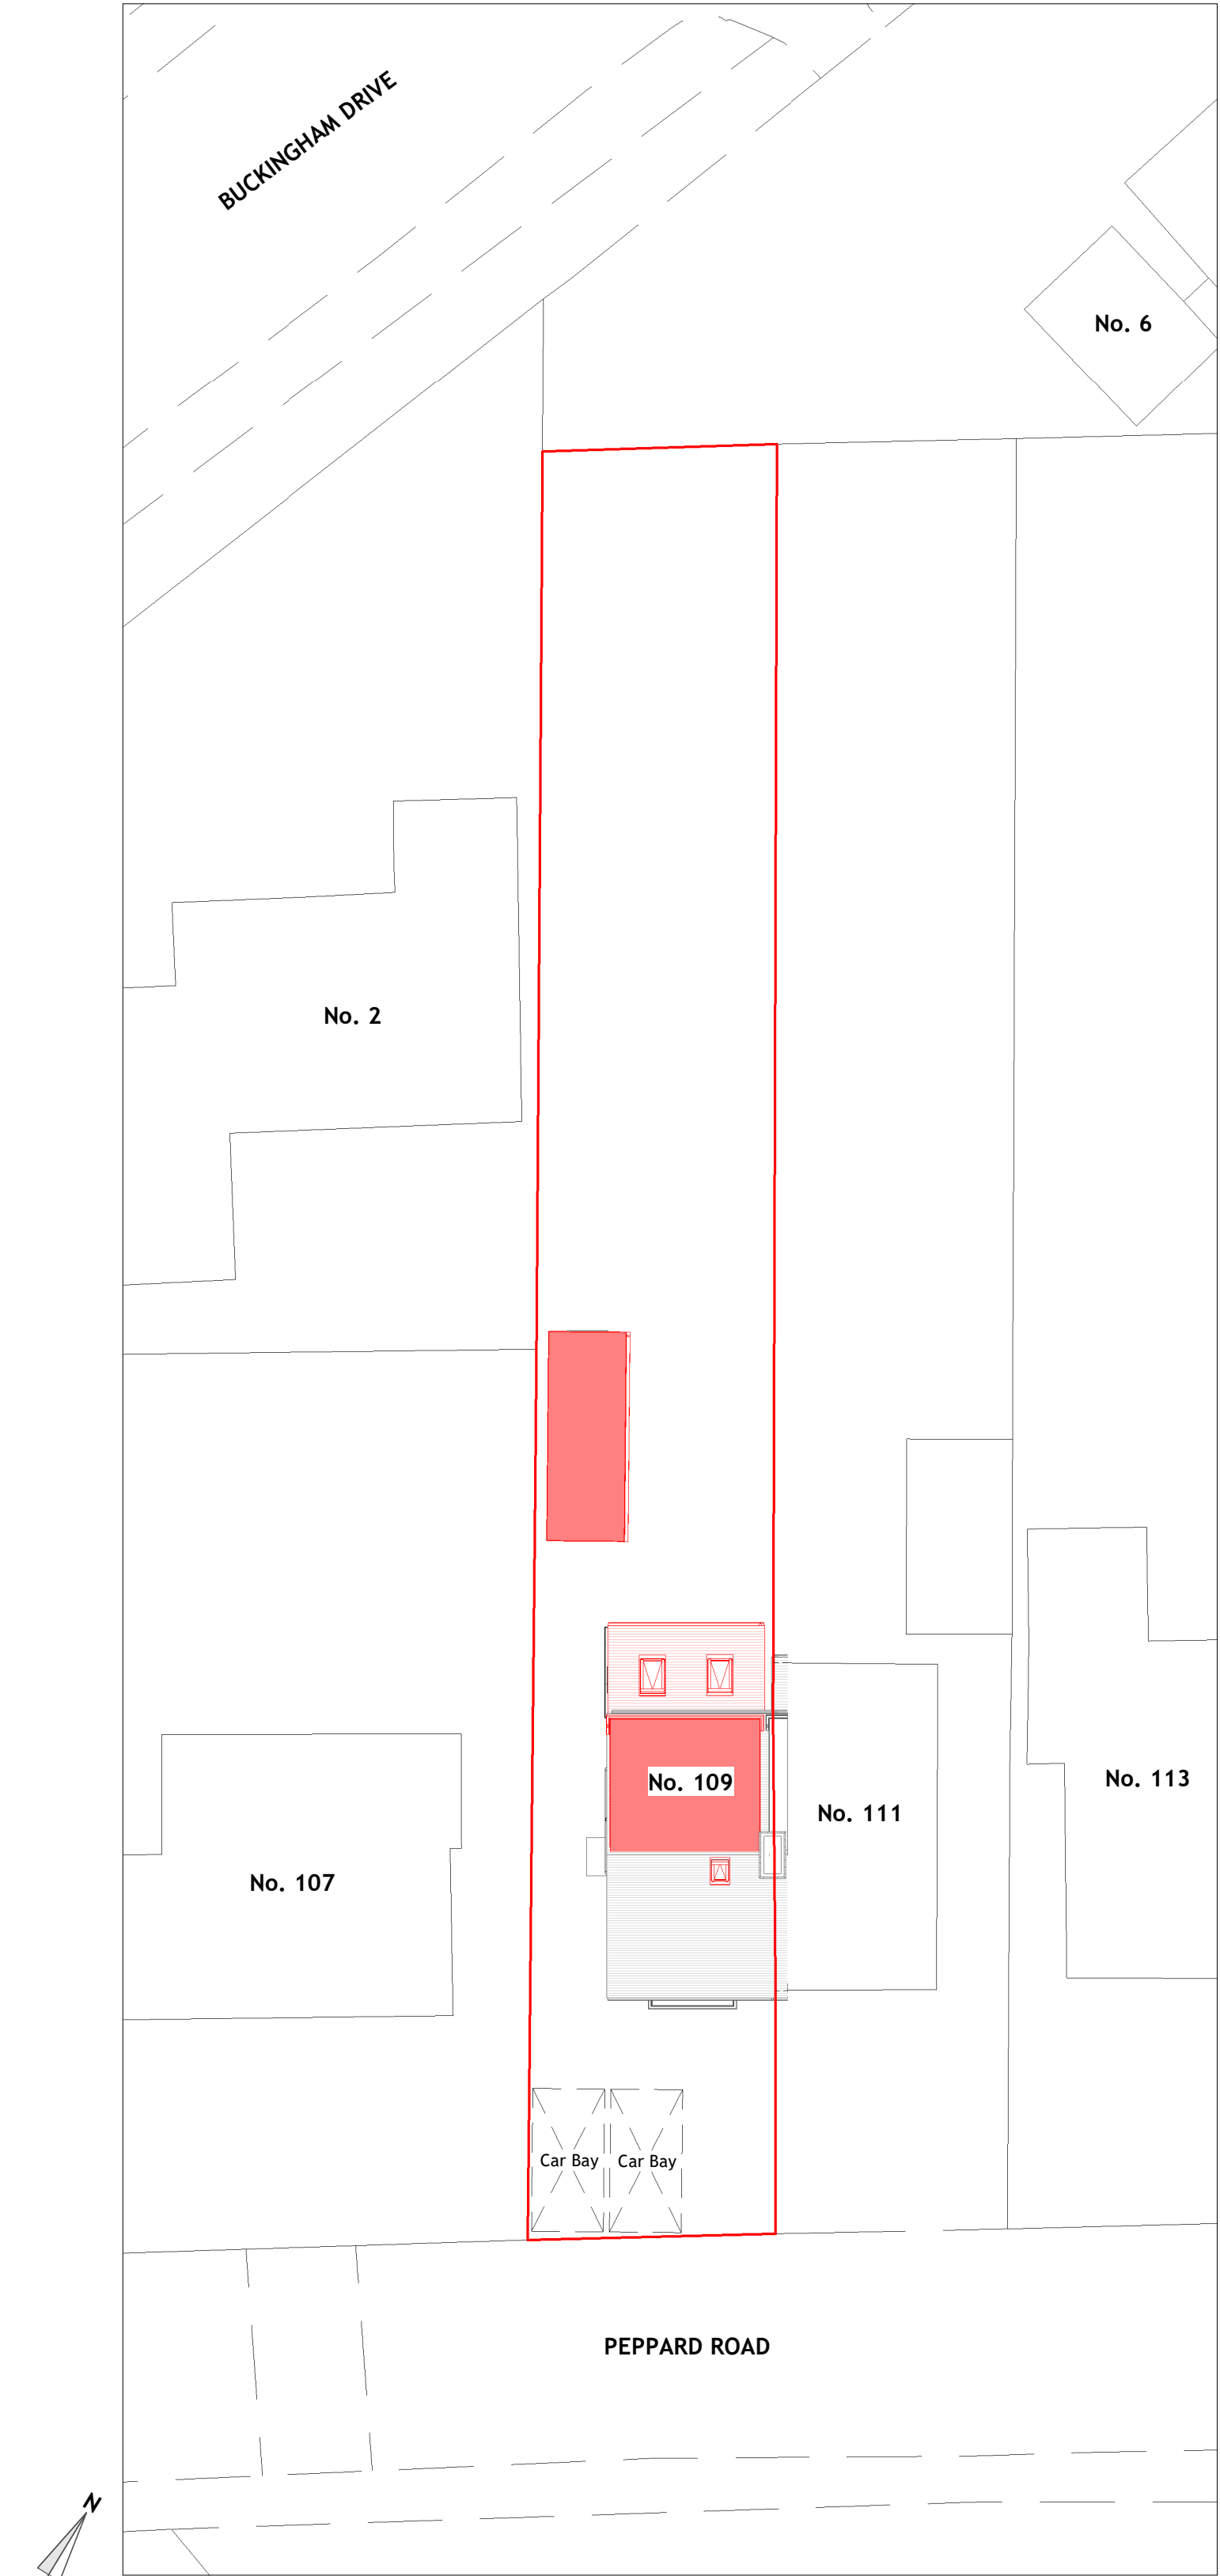

Proposed Site Level Plan

General Arrangement | RF-RDG | Scale 1 : 200

Copyright © 2022 Michael Aubrey Partnership Ltd. (MAPL)

Sheet Notes

- a. the drawing is copyright protected and may not be used, reproduced or relied upon by any third party except as explicitly agreed by MAPL
- b. all dimensions are in millimetres unless noted otherwise
- c. all measurements must be obtained from stated dimensions only and not be scaled off except for Local Authority Planning application purposes
- d. all drawings must be read in conjunction with all other project drawings and any discrepancies reported immediately for clarification
- e. full schedules, specification notes and legends are located on drawings numbered '900' to '999' (900 series)

A	22.09.2022	FM	Outbuilding dimensions & layout revised
0	19.08.2022	FM	First issue
Rev	Date	By	Description

m

a

michael aubrey

partnership

• 0118 962 9666 • www.mapl.co.uk

Client

Mr. E. Bilbe

Project Address

109 Peppard Road, Emmer Green, Reading. RG4 8TR

Project Description

Single Storey Extension, Loft Conversion & Outbuilding Replacement

Sheet Title

Plans - Location

Sheet Ref.	MAP-C4422-001	Rev.	A
Project Ref.	C4422	Date	22.09.2022
Drawn by	FM	Checked by	CB
Scale	As indicated	Sheet Size	A1