



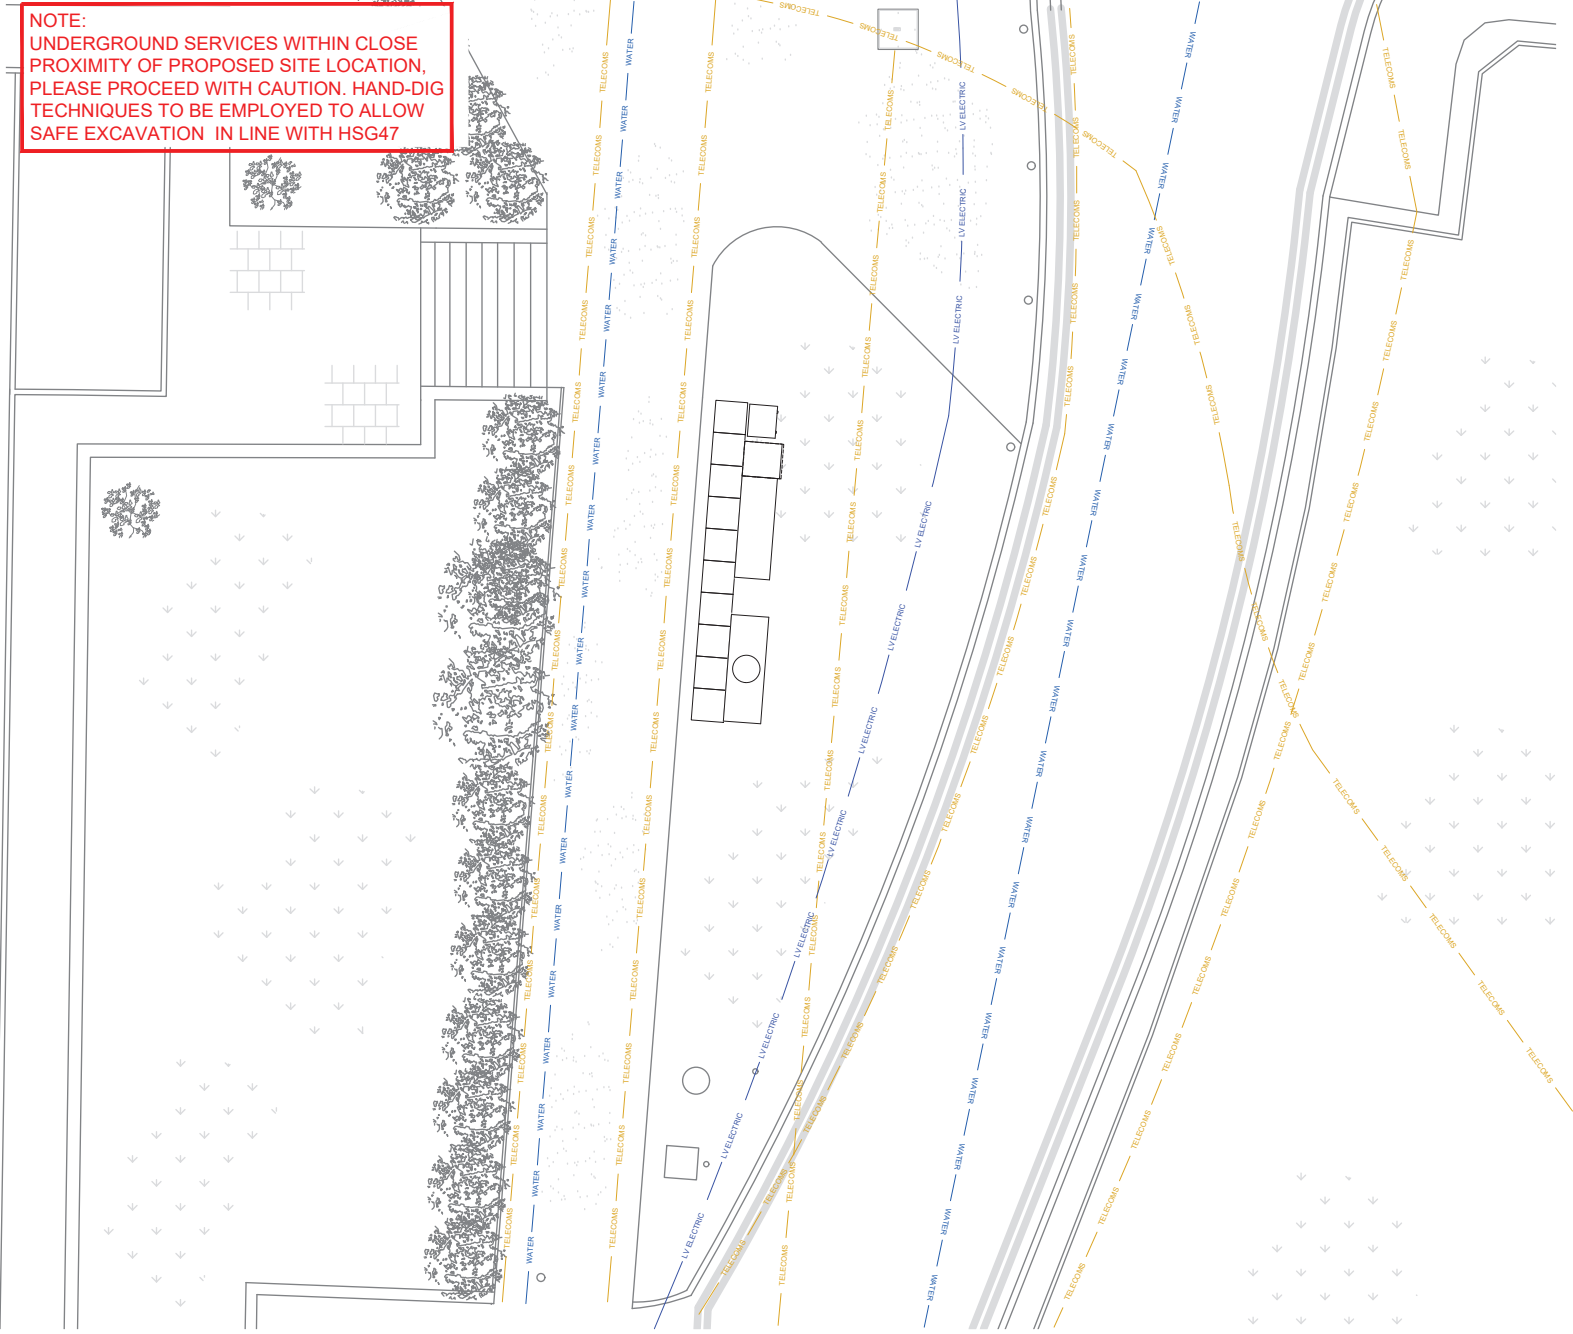


NOTE:
UNDERGROUND SERVICES WITHIN CLOSE
PROXIMITY OF PROPOSED SITE LOCATION,
PLEASE PROCEED WITH CAUTION. HAND-DIG
TECHNIQUES TO BE EMPLOYED TO ALLOW
SAFE EXCAVATION IN LINE WITH HSG47

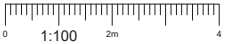

UNDERGROUND SERVICES PLAN



NOTES:
1. ALL DIMENSIONS IN MM UNLESS OTHERWISE NOTED.

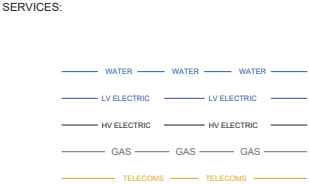

A	Issued for Planning	SGD	RWB	15.12.21
REV	MODIFICATION	BY	CH	DATE

**CK Hutchison
Networks (UK)
Limited**

Great Brighams Mead,
Vastern Road, Reading,
Berkshire, England,
RG1 8DJ

Design Consultant & Principal Contractor:



Great British Communications
Lapwing House, Block 3 Forward Point,
Ton House Lane, Widnes, Cheshire, WAB 0SL
t. 44 (0)151 420 4128
www.gbcservices.co.uk

Site Name: BENNET ROAD

BUK Nominal ID: RDG20663

Address: BENNET ROAD
MANOR COMMERCIAL CENTRE
WHITLEY, READING
BERKSHIRE
RG2 0QX

Title: 006 UNDERGROUND SERVICES PLAN

Project: UNILATERAL SW

Purpose of Issue: PLANNING

MBNL/TMH3G Cell ID:
RDG184/85452/RG6868

Drawing No: RDG20663_RDG184_85452_RG6868_GA_REV_A Issue: A