
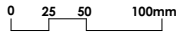


NOTE: Allow for French drain to entire perimeter of cottage.

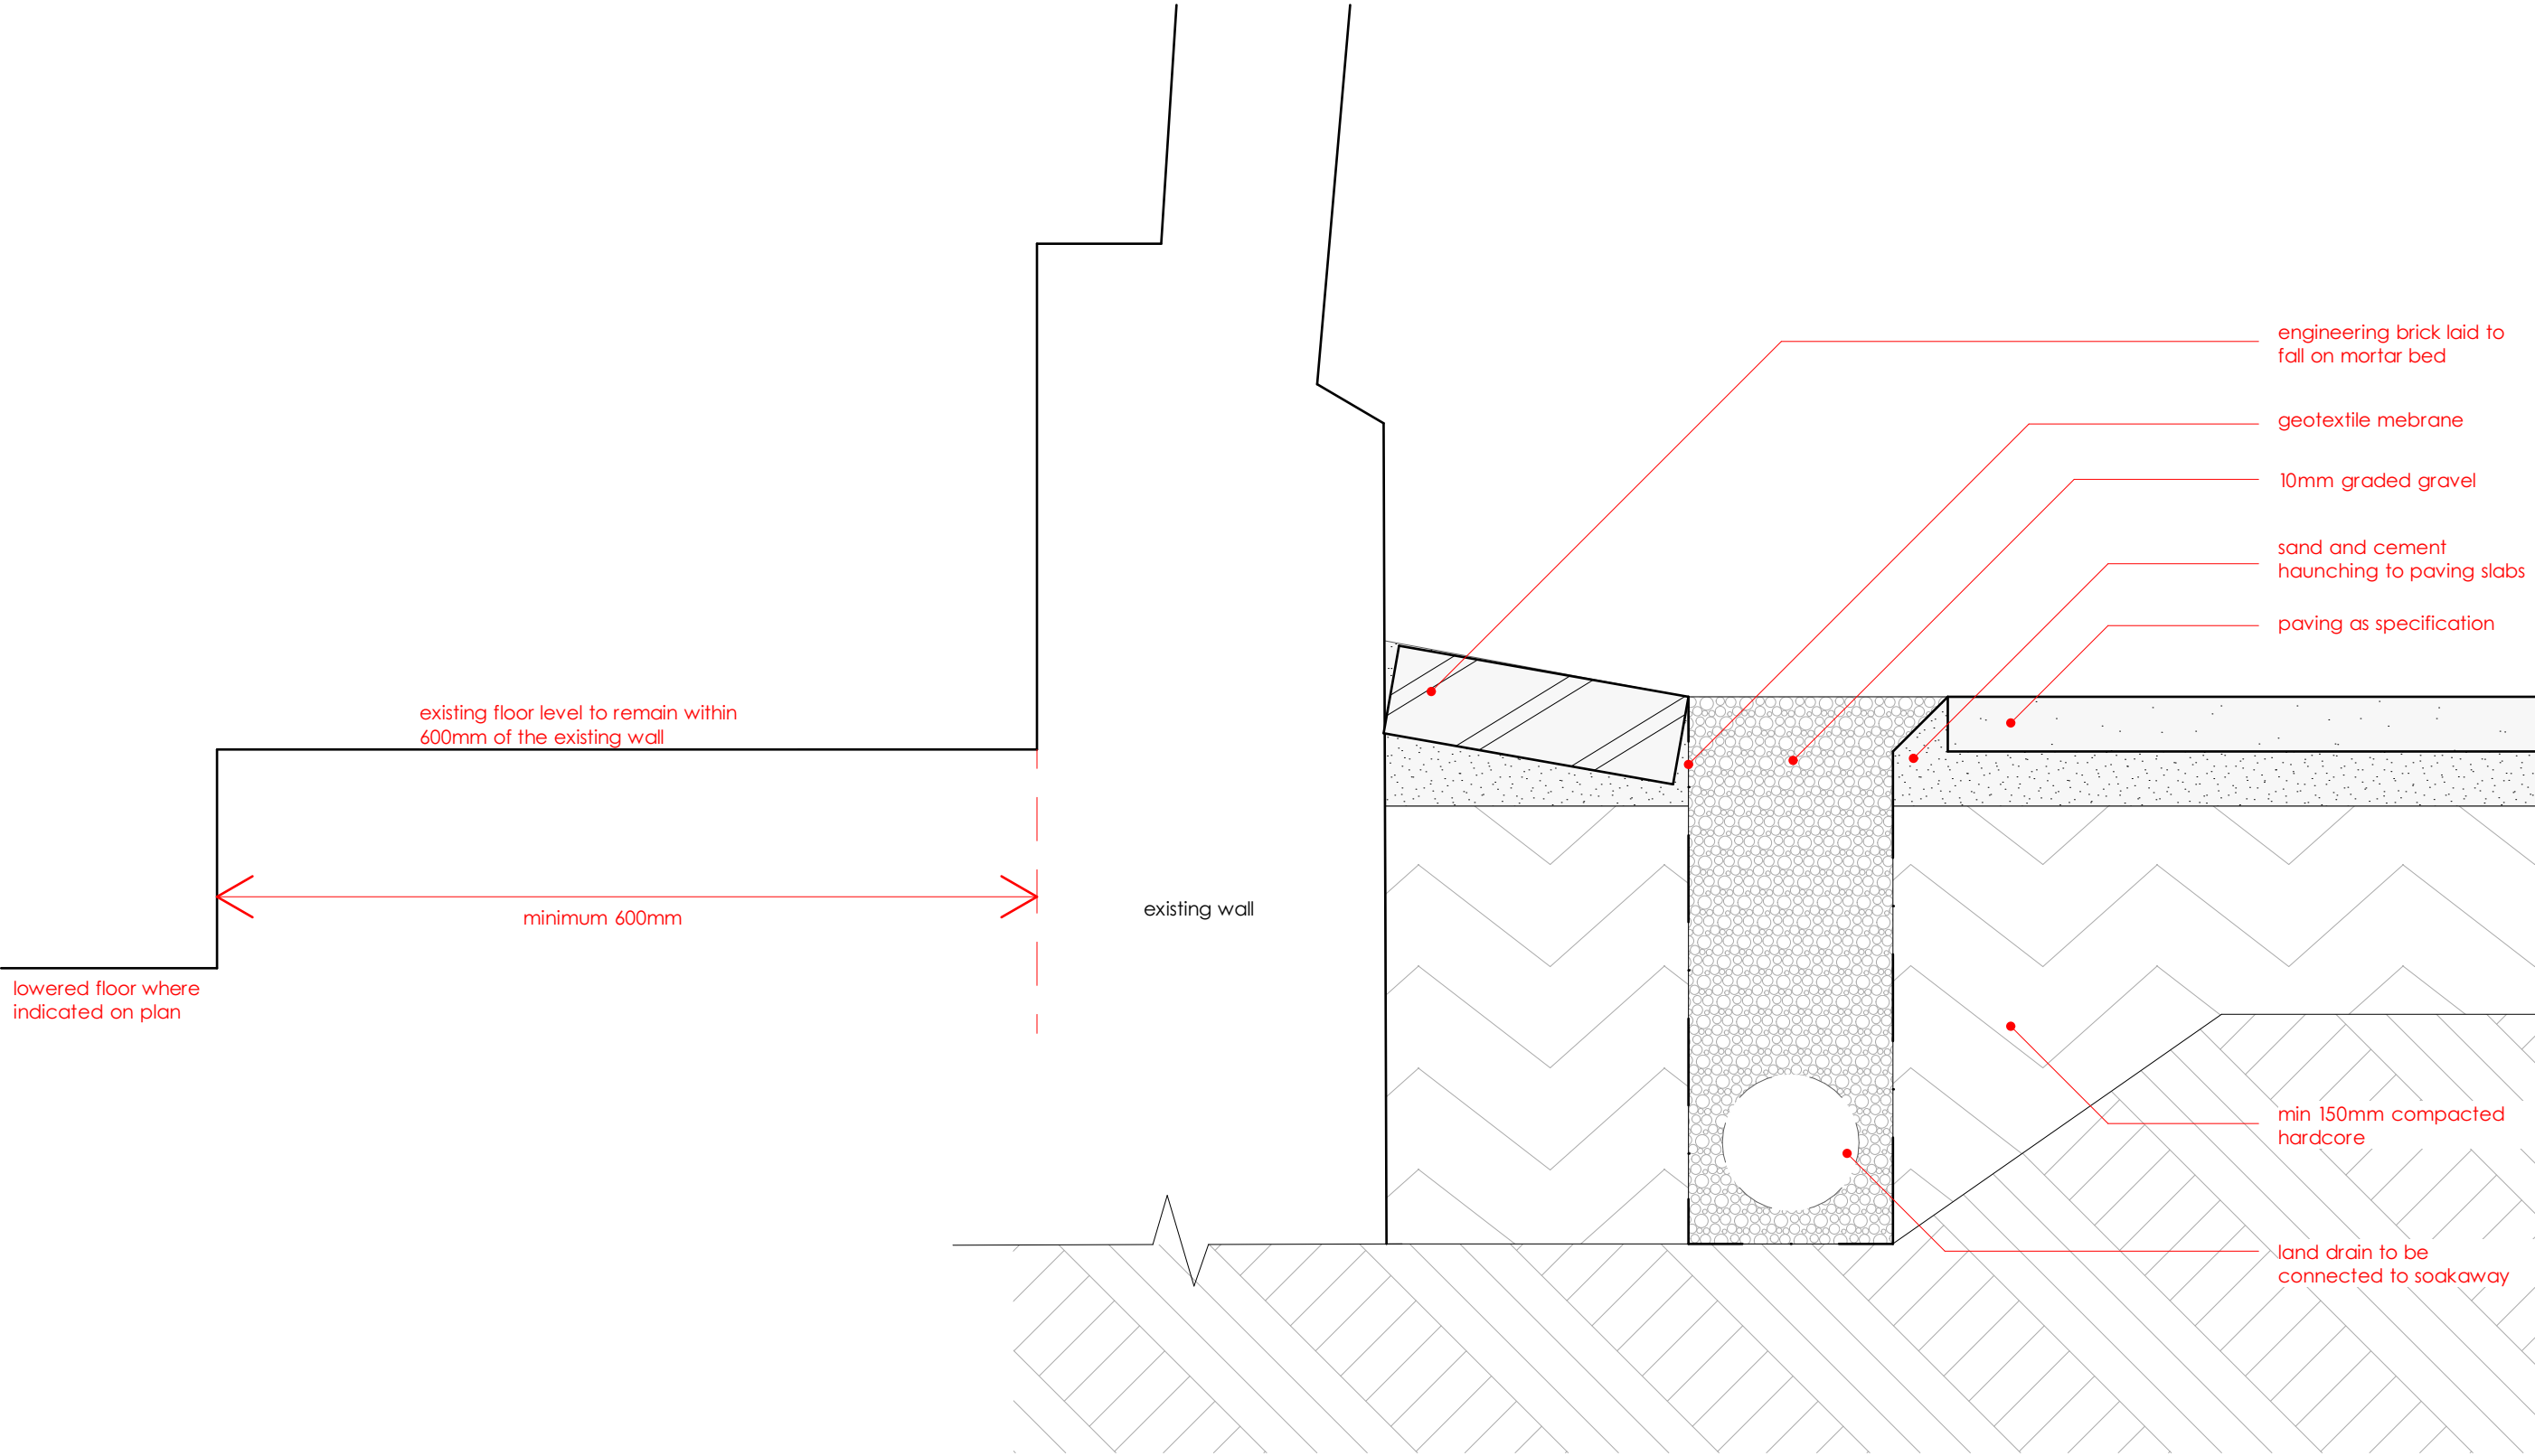

Current Revision Description

A - 27/06/2022
Tender Issue

Rev	Date	Drawn By	Checked by
-----	------	----------	------------



23 City Business Centre
Hyde Street
Winchester
SO23 7TA

T 01962 856255
E info@t2architects.com
www.t2architects.com

project
Gravel Hill Cottage
Blagrove Lane
Caversham
RG4 7DY

client

Mapledurham Estate

drawing

French drain detail

stage date

Planning **27/06/2022**

scale sheet size

1:5 **A3**

job no._drwg typ._drwg no. revision

2212_DT_600_A