


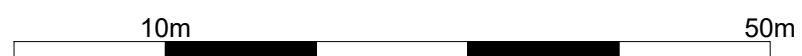

Ordnance Survey, (c) Crown Copyright 2021. All rights reserved. Licence number 100022432

BLOCK PLAN

SCALE 1 : 500



Ordnance Survey, (c) Crown Copyright 2021. All rights reserved. Licence number 10002

LOCATION PLAN

SCALE 1 : 1250



A 05 - 01 -2021 Amended as per planners comments

SK

NOTES

© SK Design consultants - THIS DRAWING AND DESIGN REMAINS THE COPYRIGHT AND INTELLECTUAL PROPERTY OF SK CONSULTANTS AND SHALL NOT BE COPIED IN ANY FORMAT WITHOUT APPROVAL.

THIS DRAWING IS TO BE READ IN CONJUNCTION WITH ALL OTHER DRAWINGS AND DOCUMENTS PROVIDED. THE CONTRACTOR MUST CHECK ALL DIMENSIONS ON SITE BEFORE PLACING ORDERS FOR MATERIALS OR SHOP FABRICATIONS OR COMMENCING WORKS ON SITE. ANY DISCREPANCIES SHOULD BE NOTIFIED BEFORE PROCEEDING.

Client:
Mr MUSHTAQ AHMED

Project:
Two storey rear extension .

Location:
36 PROSPECT STREET, READING RG1 7YG

Drawing Title:
LOCATION & BLOCK PLAN

Date:
OCT 2021

Sheet Size:
A3

Drawn:
SK

Drawing No:

P1268-01

Revision:

.

SK Design Consultants
22 Netley close
Caversham
Reading RG4 6SR
Tel : 07821111602