


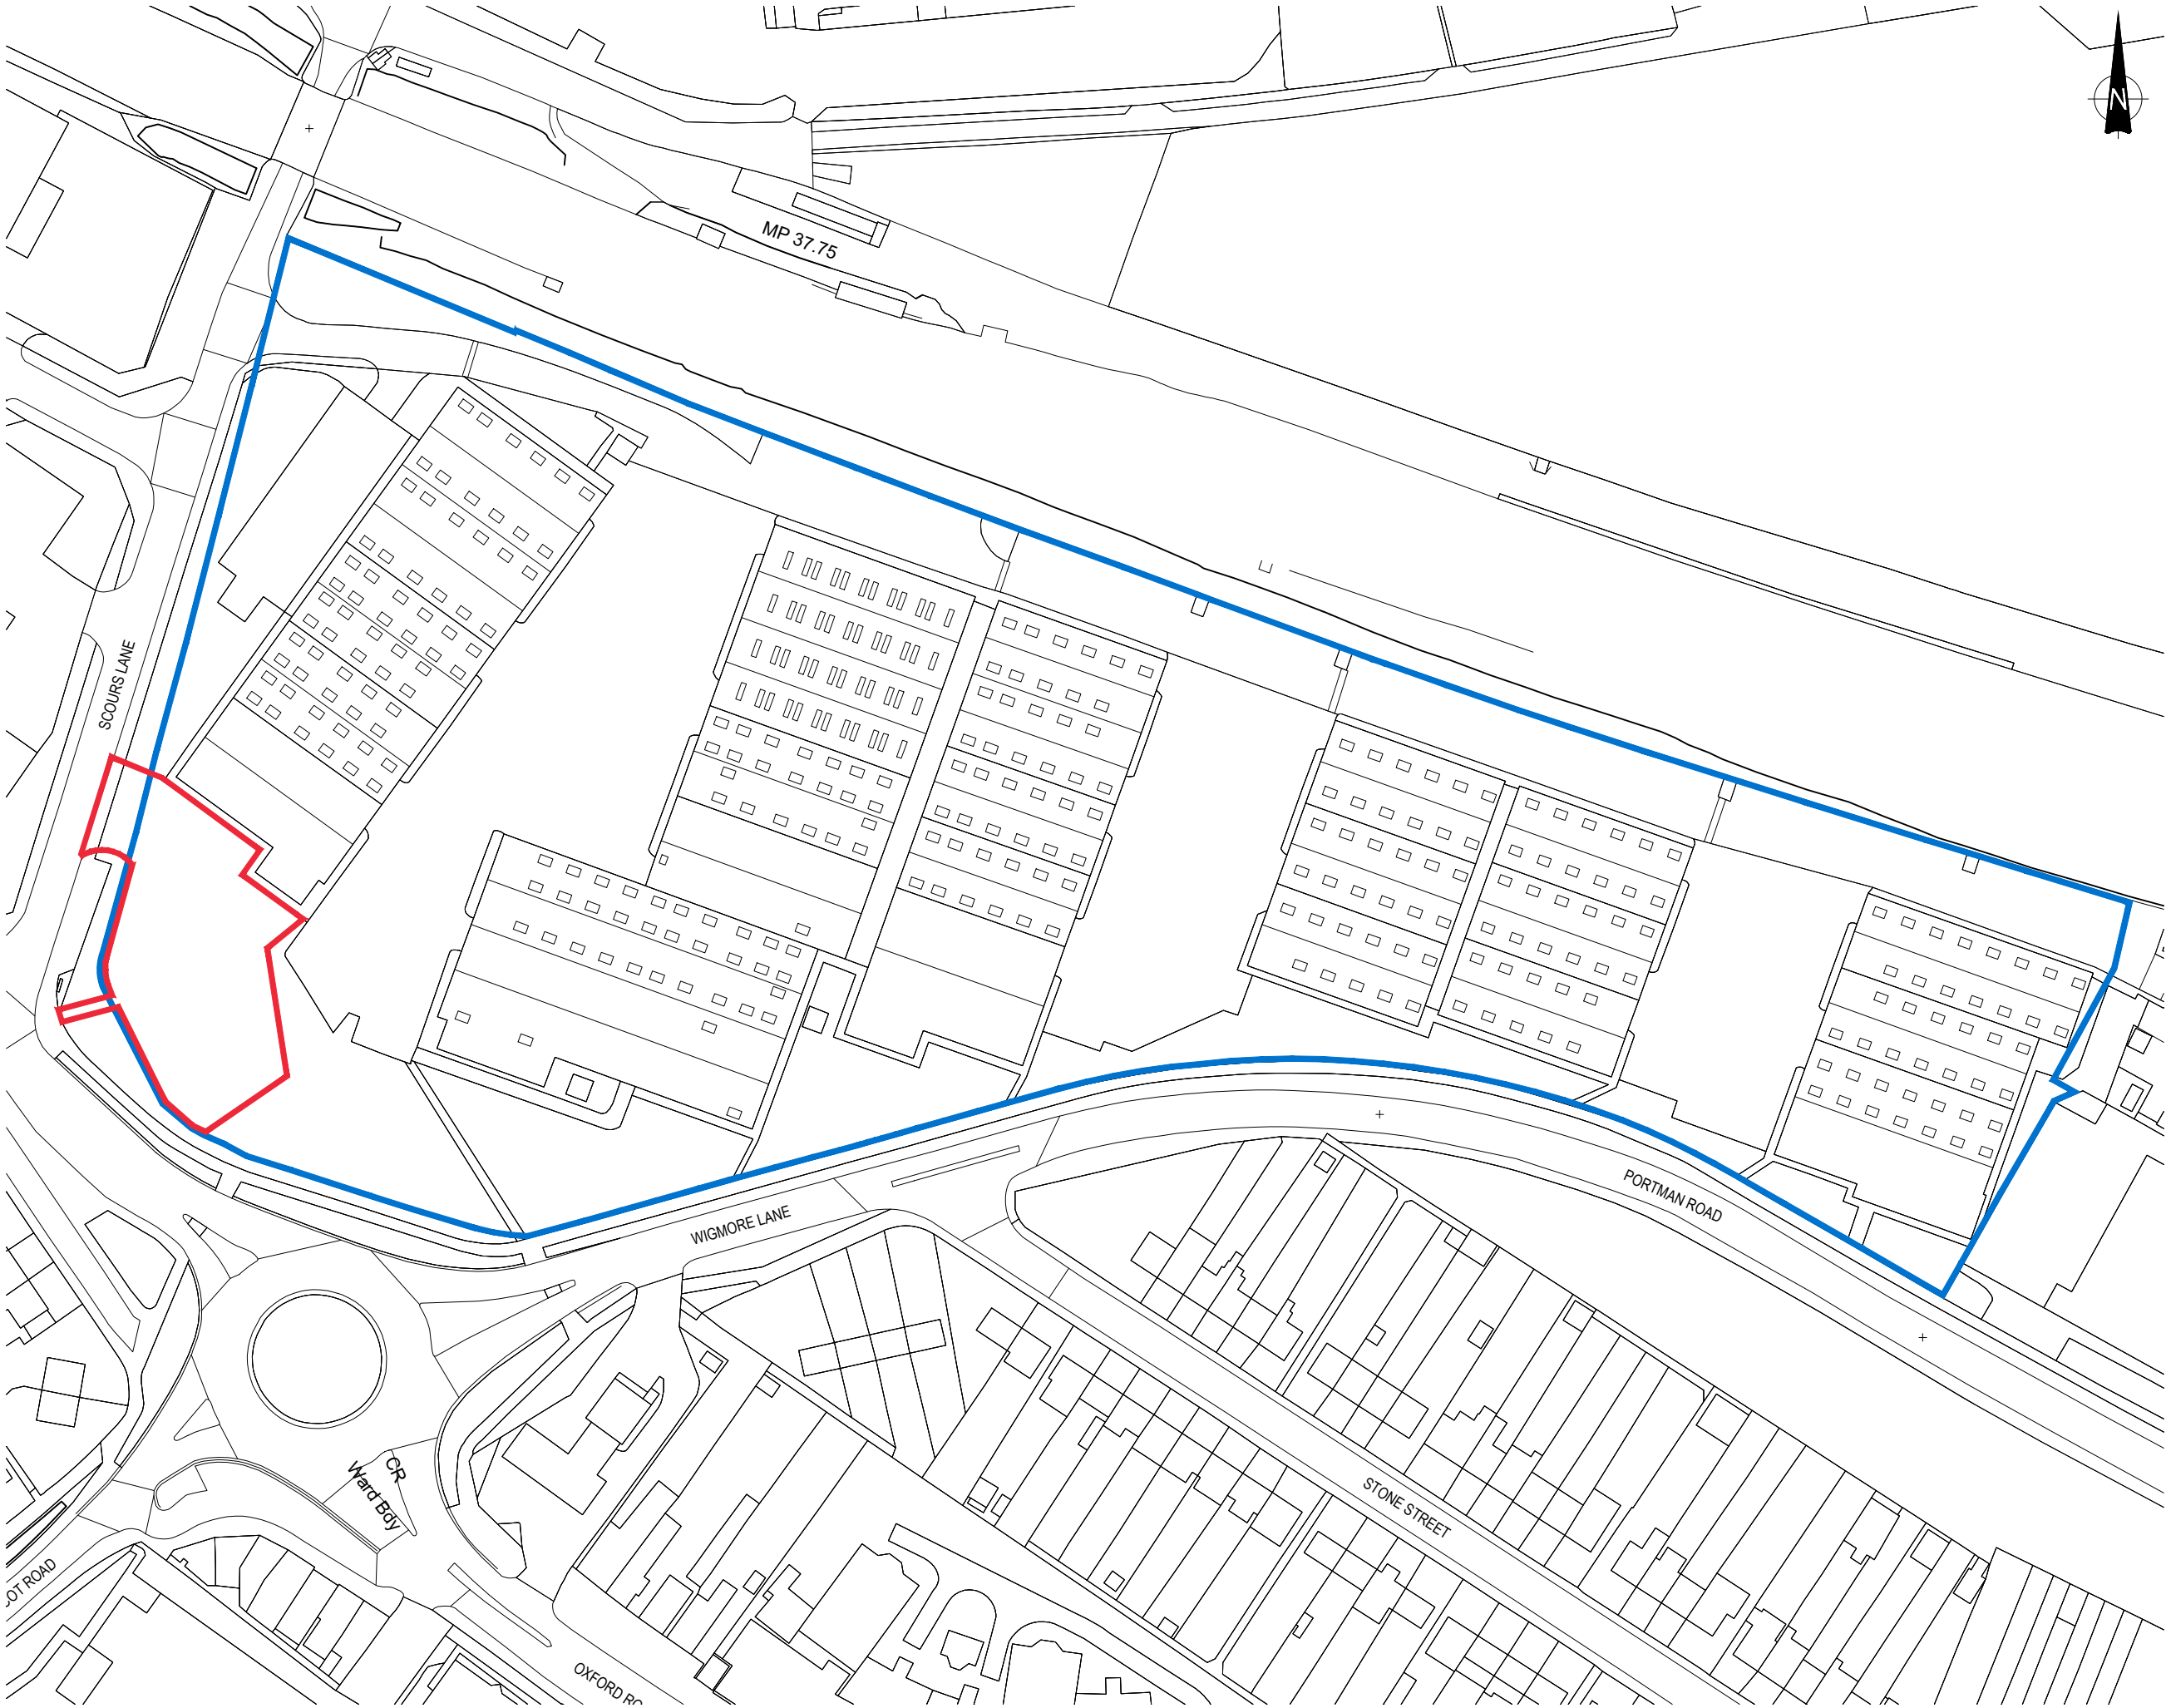

Copyright of this drawing is the property of Urban Edge Architecture Limited. It must not be reproduced or amended nor used in the execution of any works whether in conjunction with the proposed works for which it is prepared or otherwise without the express consent in writing of Urban Edge Architecture Limited.

Urban Edge Architecture Limited
One Scotgate Mews, Scotgate,
Stamford, Lincolnshire, PE9 2FX.

Tel. ++44 (0)1780 755 665
Fax. ++44 (0)1780 755 360

THIS DRAWING IS FOR PLANNING ONLY AND IS NOT TO BE USED FOR
TENDER OR CONSTRUCTION

DRAWING TO BE READ IN COLOUR

ADDRESS:
SCOURS LANE,
READING,
RG30 6YD

LEGEND:
SITE OWNERSHIP BOUNDARY
APPLICATION AREA

DRAFT

P00a	Draft issue.	SS	12/08/21
Rev No	Description	Drawn By	Date

URBANEDGE
architecture / landscape / masterplanning

Client
CUBE

Project
SCOURS LANE, READING
DRIVE THRU POD

Drawing
SITE LOCATION PLAN

Issue Purpose
PLANNING

UE Proj No	Scale	Date	Drawn	Status	Revision
2483	1:1250 @A3	AUG 21	SS	-	P00a

Project - Organisation - Volume/System - Level - Type - Role - Number
2483-URB-ZZ-00-DR-A-208100

SCALE 1 : 1250
SCALE 1 : 1
0m 10m 20m 40m 60m 80m 100m 120m
0m 10mm 20mm 40mm 60mm 80mm 100mm