


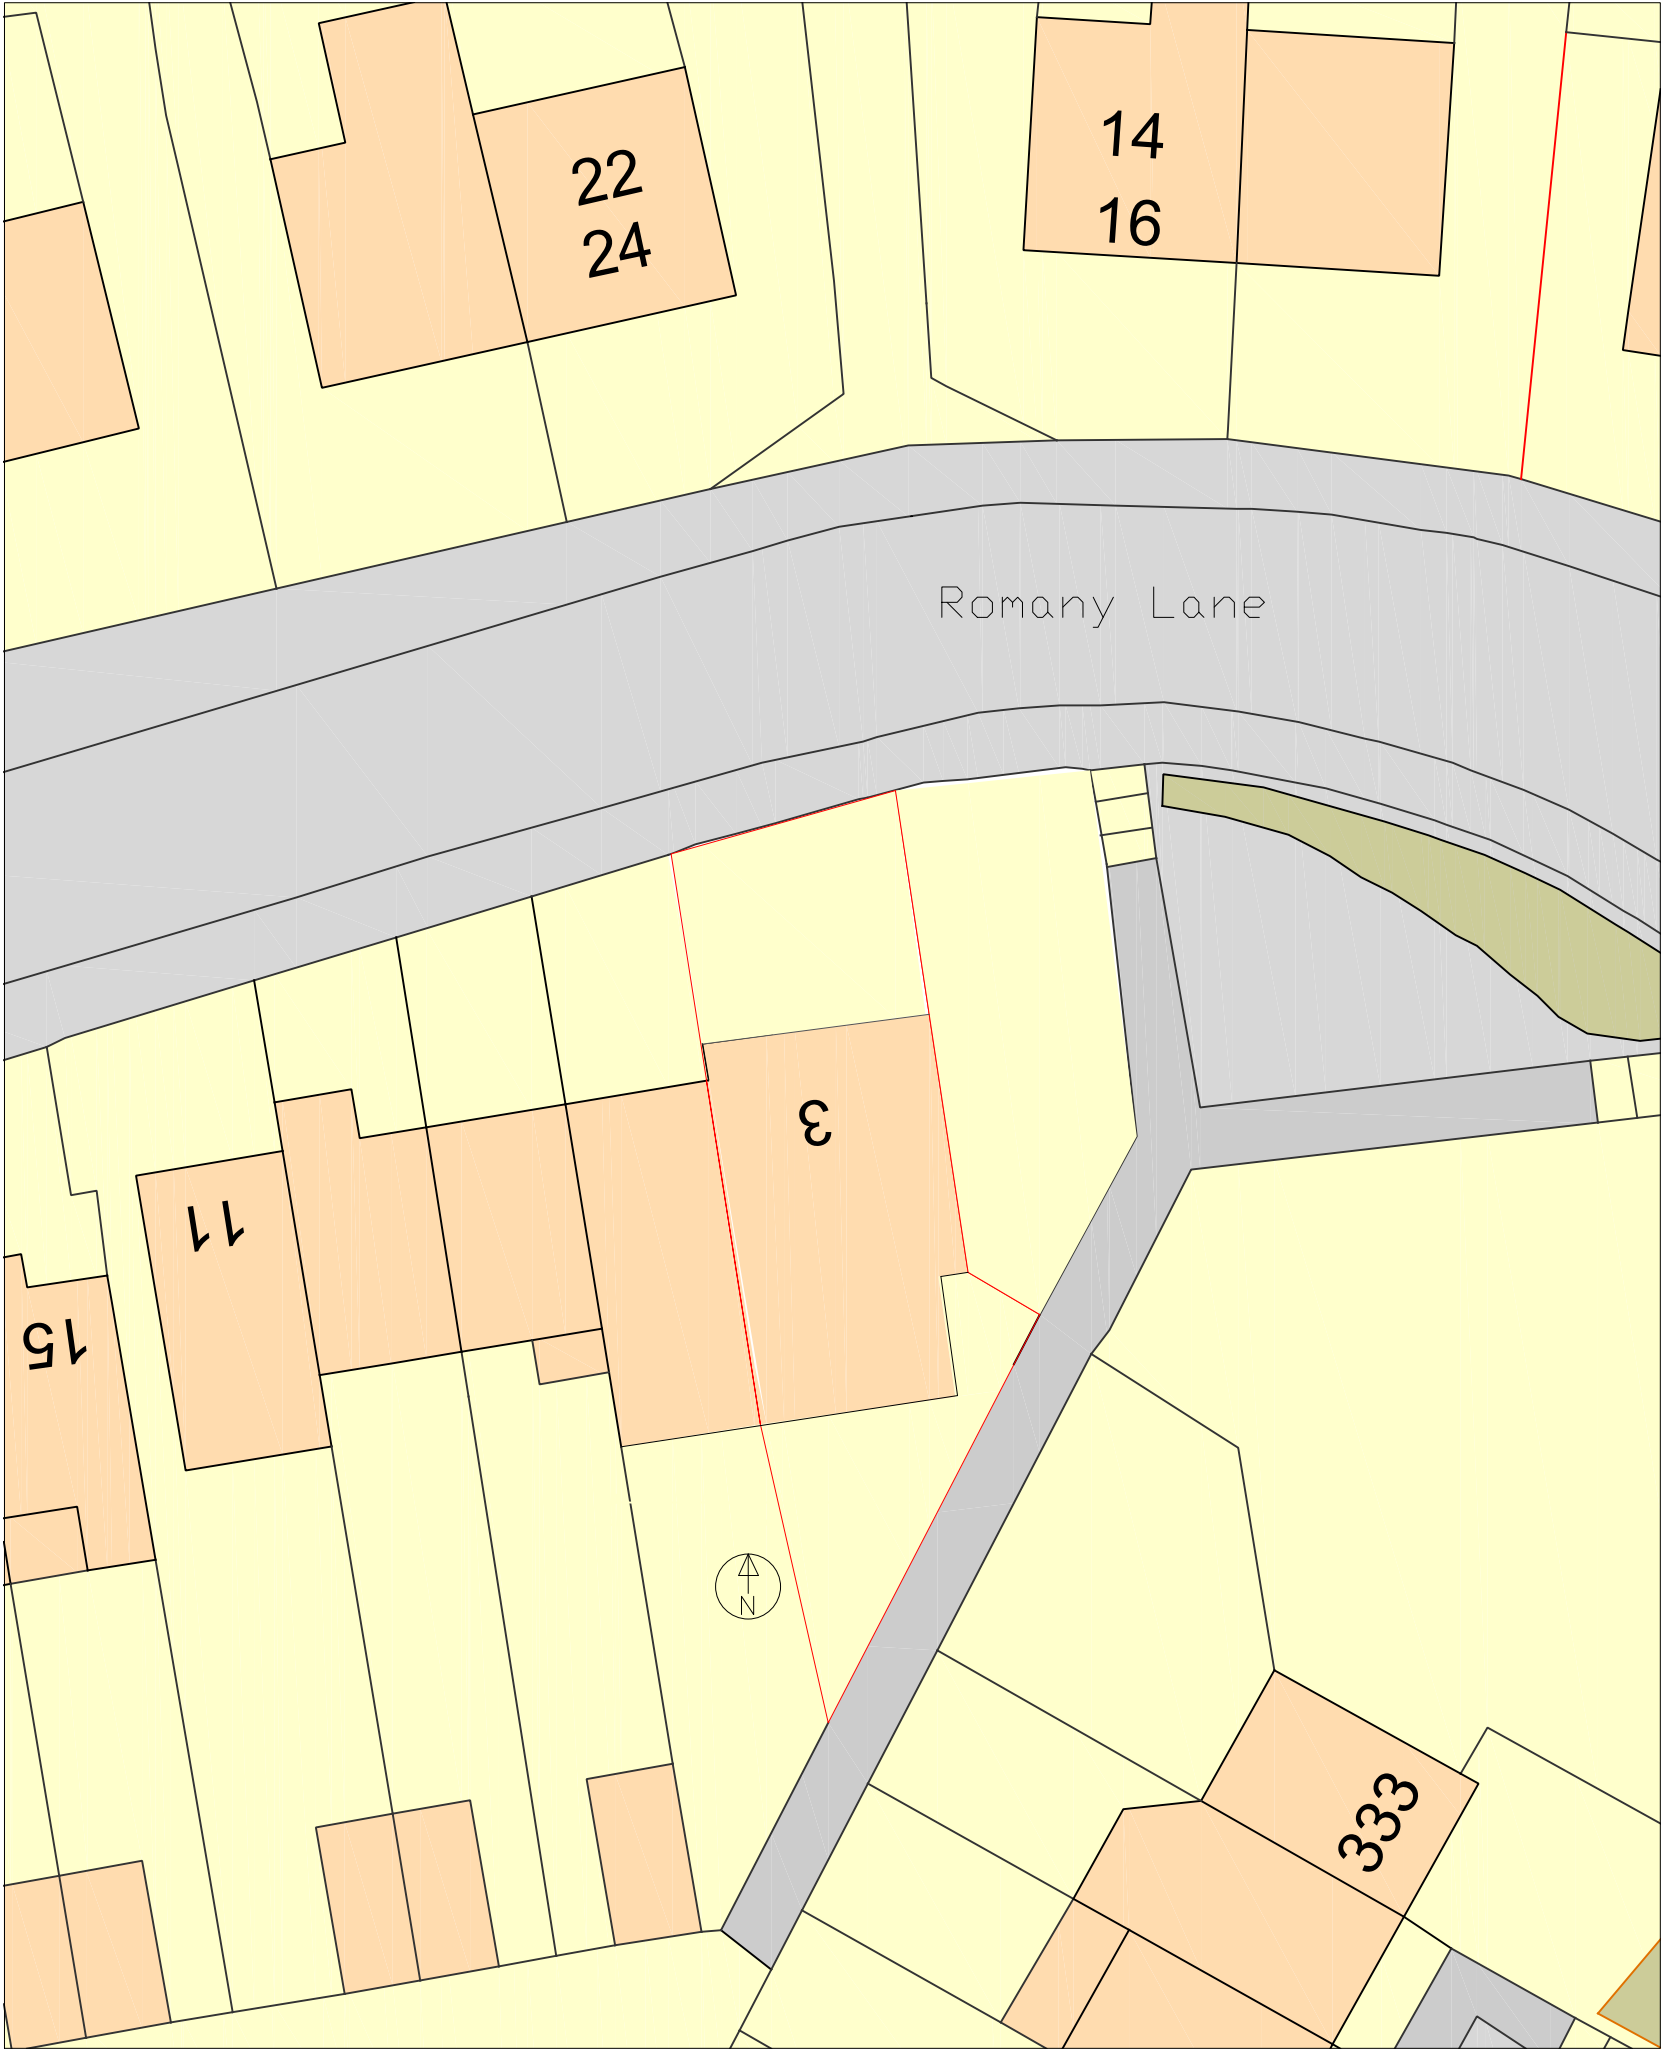

PROJECT		
3 Romany Lane Tilehurst Reading RG30 6AP		
DRAWING		
Existing Site and Location Plan		
SCALE		
1:1250 & 1:250		
PAPER SIZE A3		
DRAWING NO		
RL21-0		
A	25-07-2016	Scale bar, north arrow and road names added