


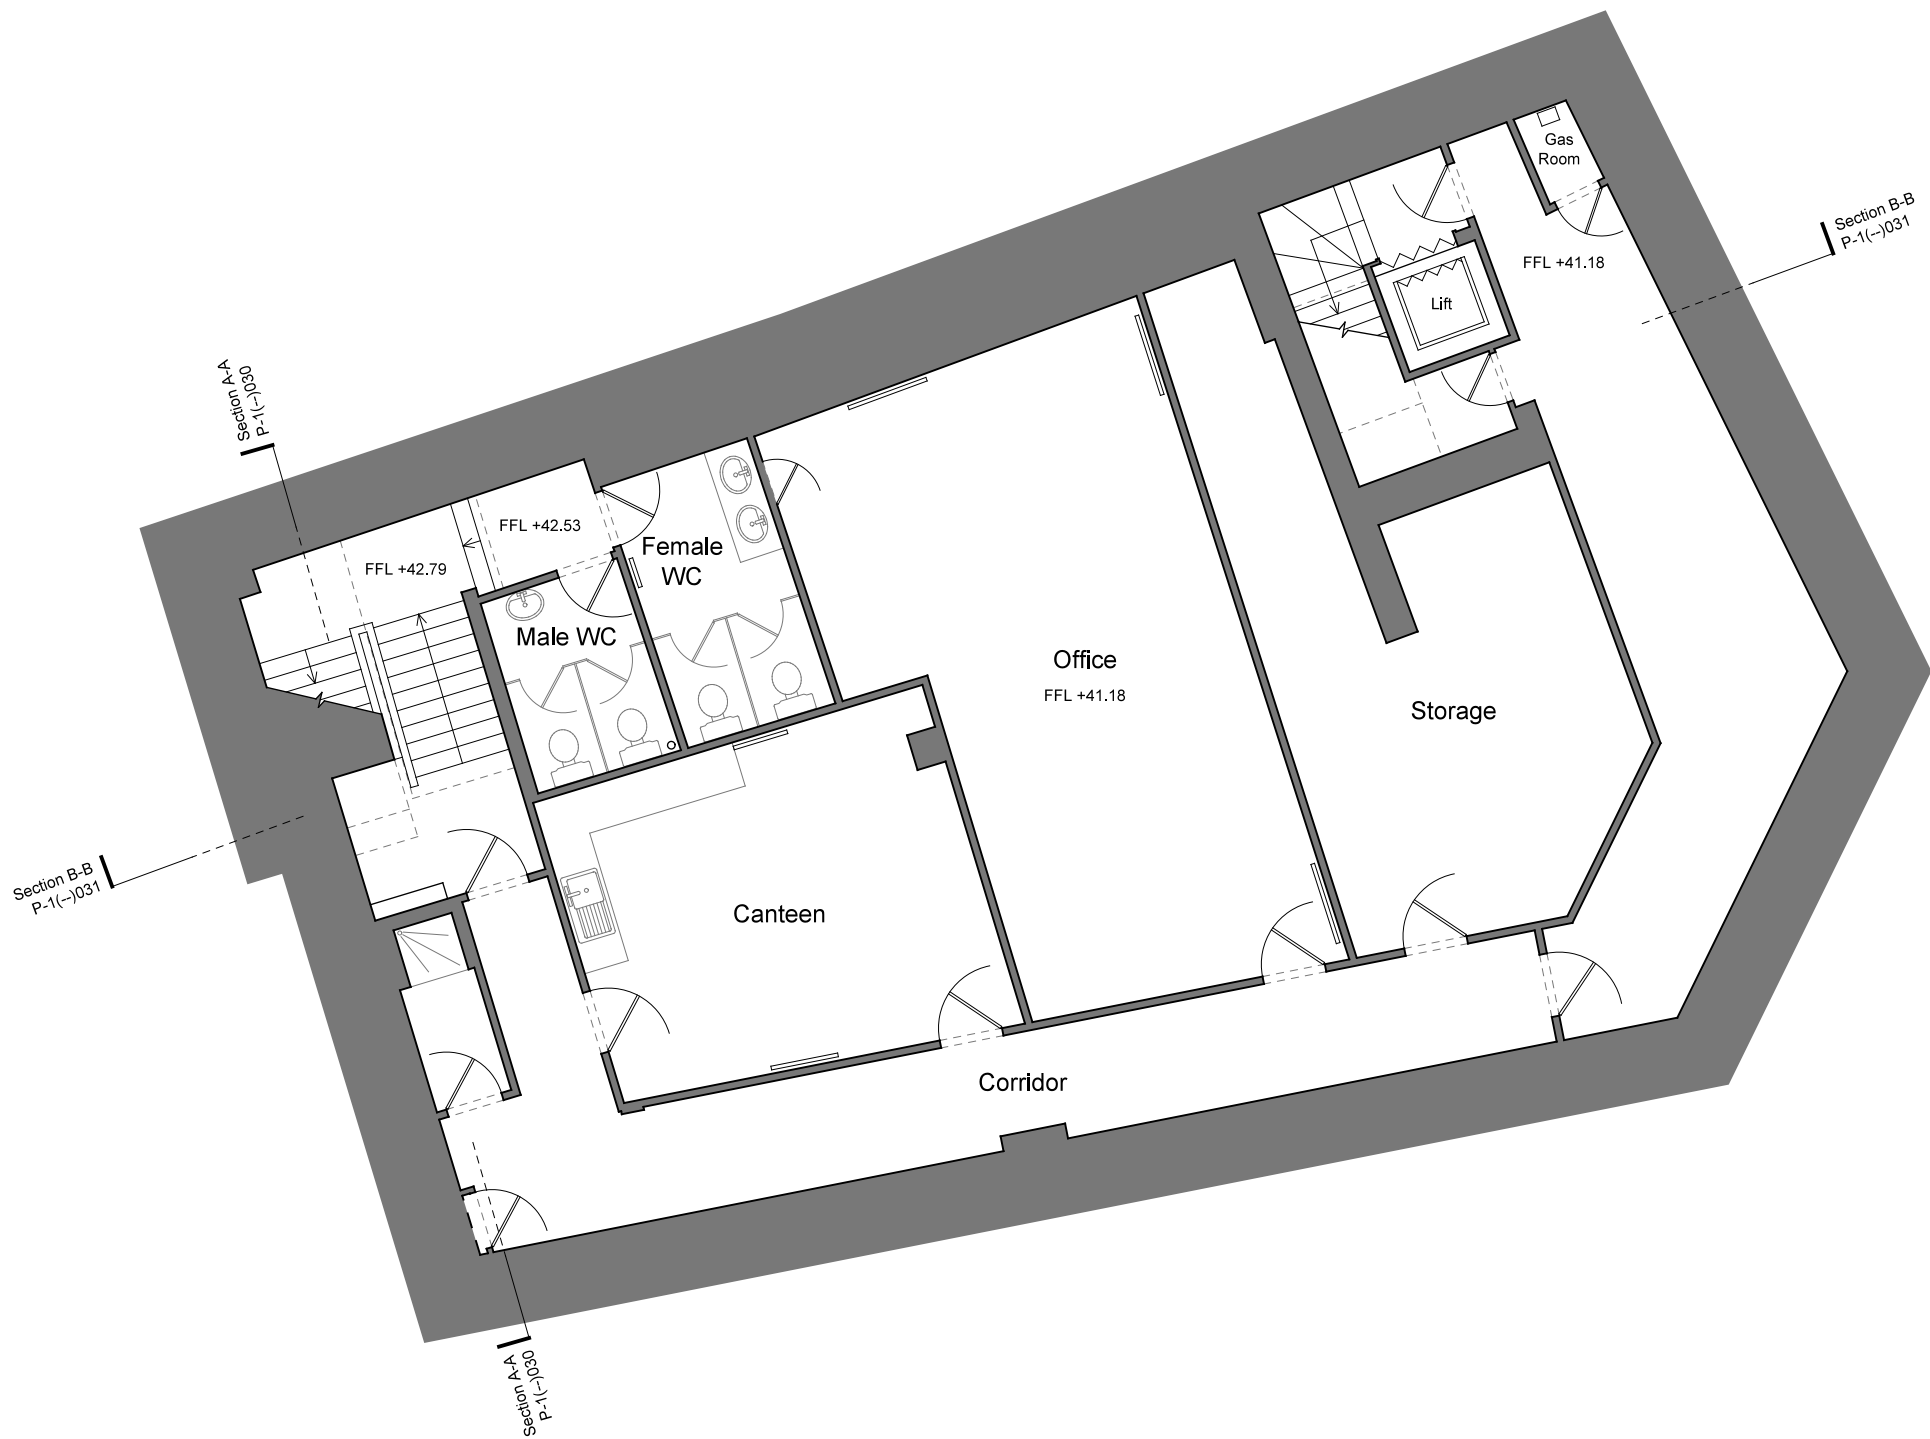


WEST STREET

OXFORD ROAD



INFORMATION ONLY

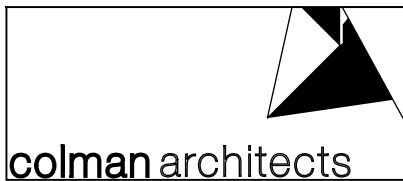

Project

200-202 Broad Street

Reading RG1 7QJ

Title

Existing Basement Plan

Scale	1:100 @ A3 1:50 @ A1		Date	19/11/2020
Drawn by	DLA	Checked by Proj. Arch.	Checked By Manager	
Drawing No.	20033/P-1(--)009		Revision	
			-	

The Colman Partnership Limited

27 Harcourt Street

London

W1H 4HP

Telephone: 020 7535 2040

Facsimile : 020 7535 2041

email: projects@colmanarchitects.co.uk

www.colmanarchitects.co.uk

Dimensions are not to be scaled from this drawing.
This drawing is based on current available information and should not be relied on as accurate measurements of usable space.

This drawing is the property of the Colman Partnership Ltd. and Copyright is reserved by them. The drawing is issued on condition that it is not copied or disclosed by or to any unauthorised persons without the prior consent in writing of the Colman Partnership Ltd.

0 2 4m