



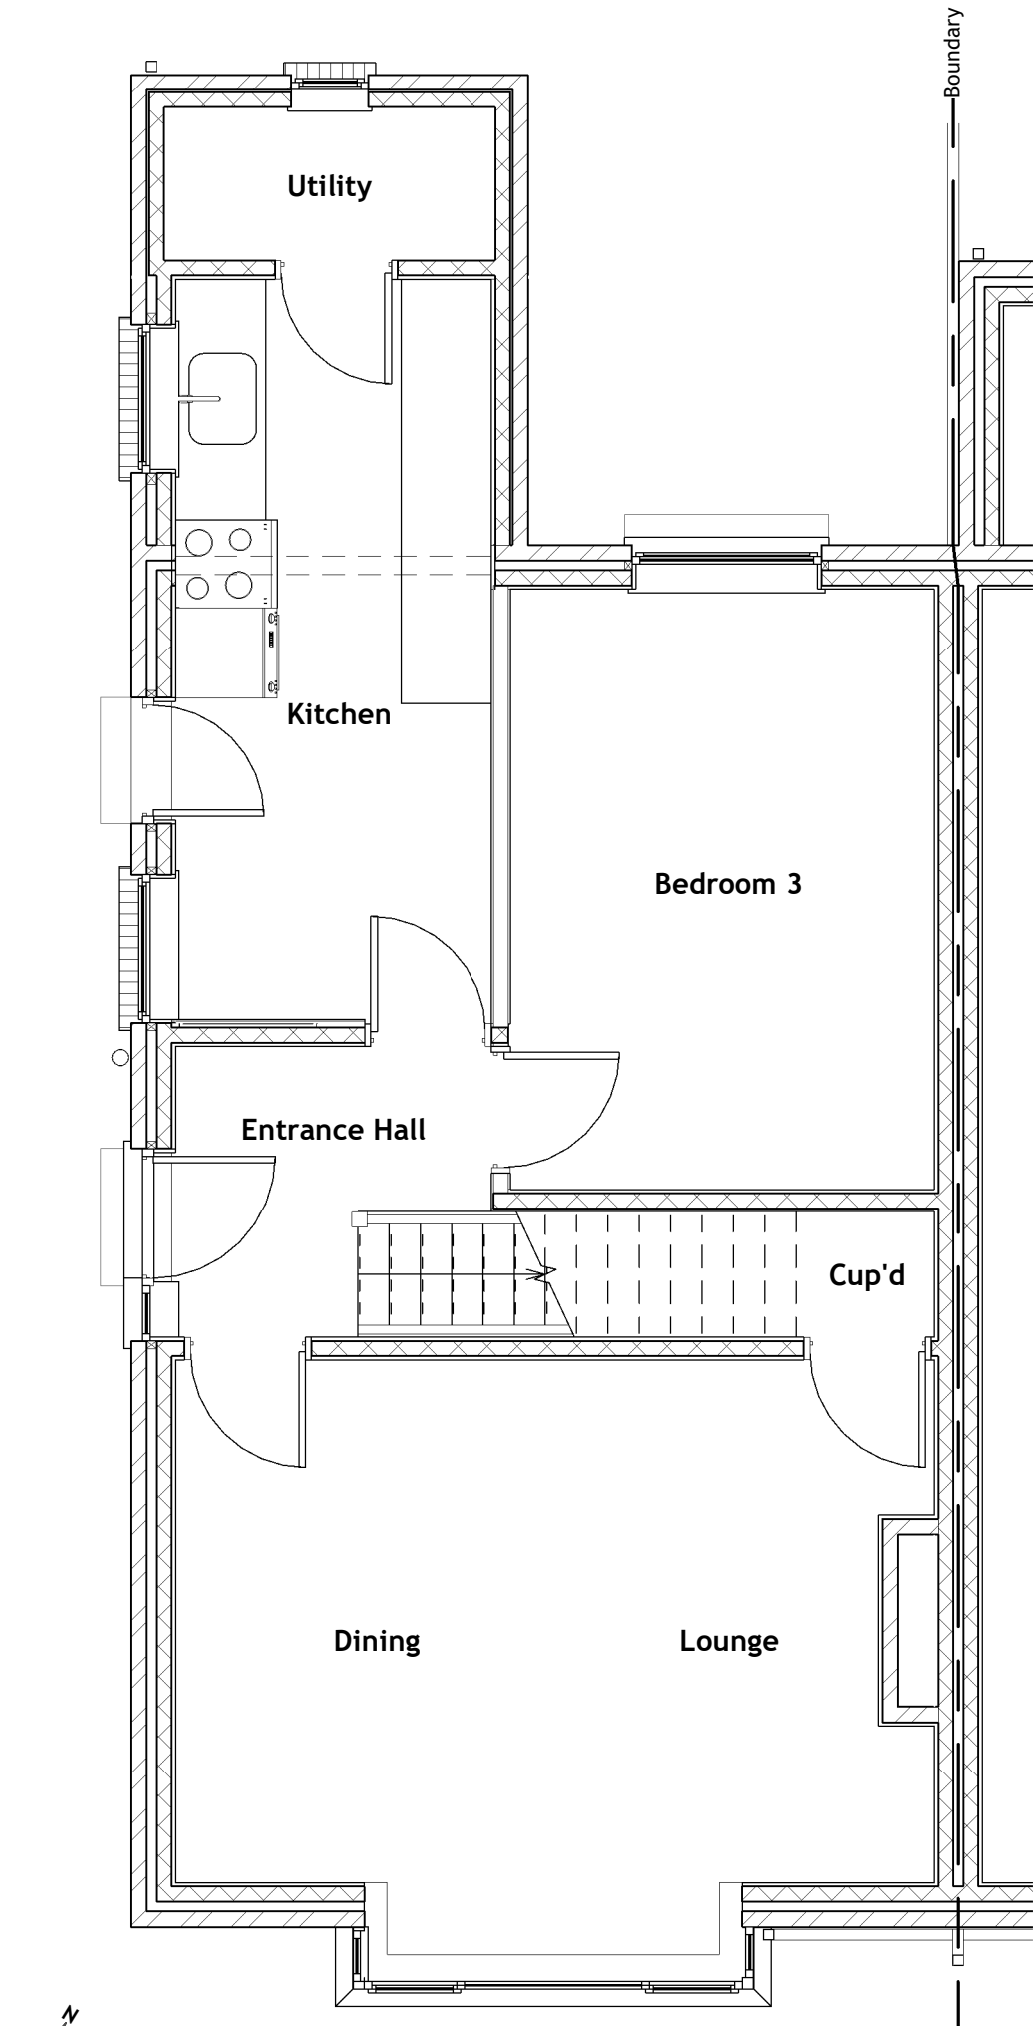


Existing Ground Level Plan

General Arrangement | 00-FFL | Scale 1 : 50

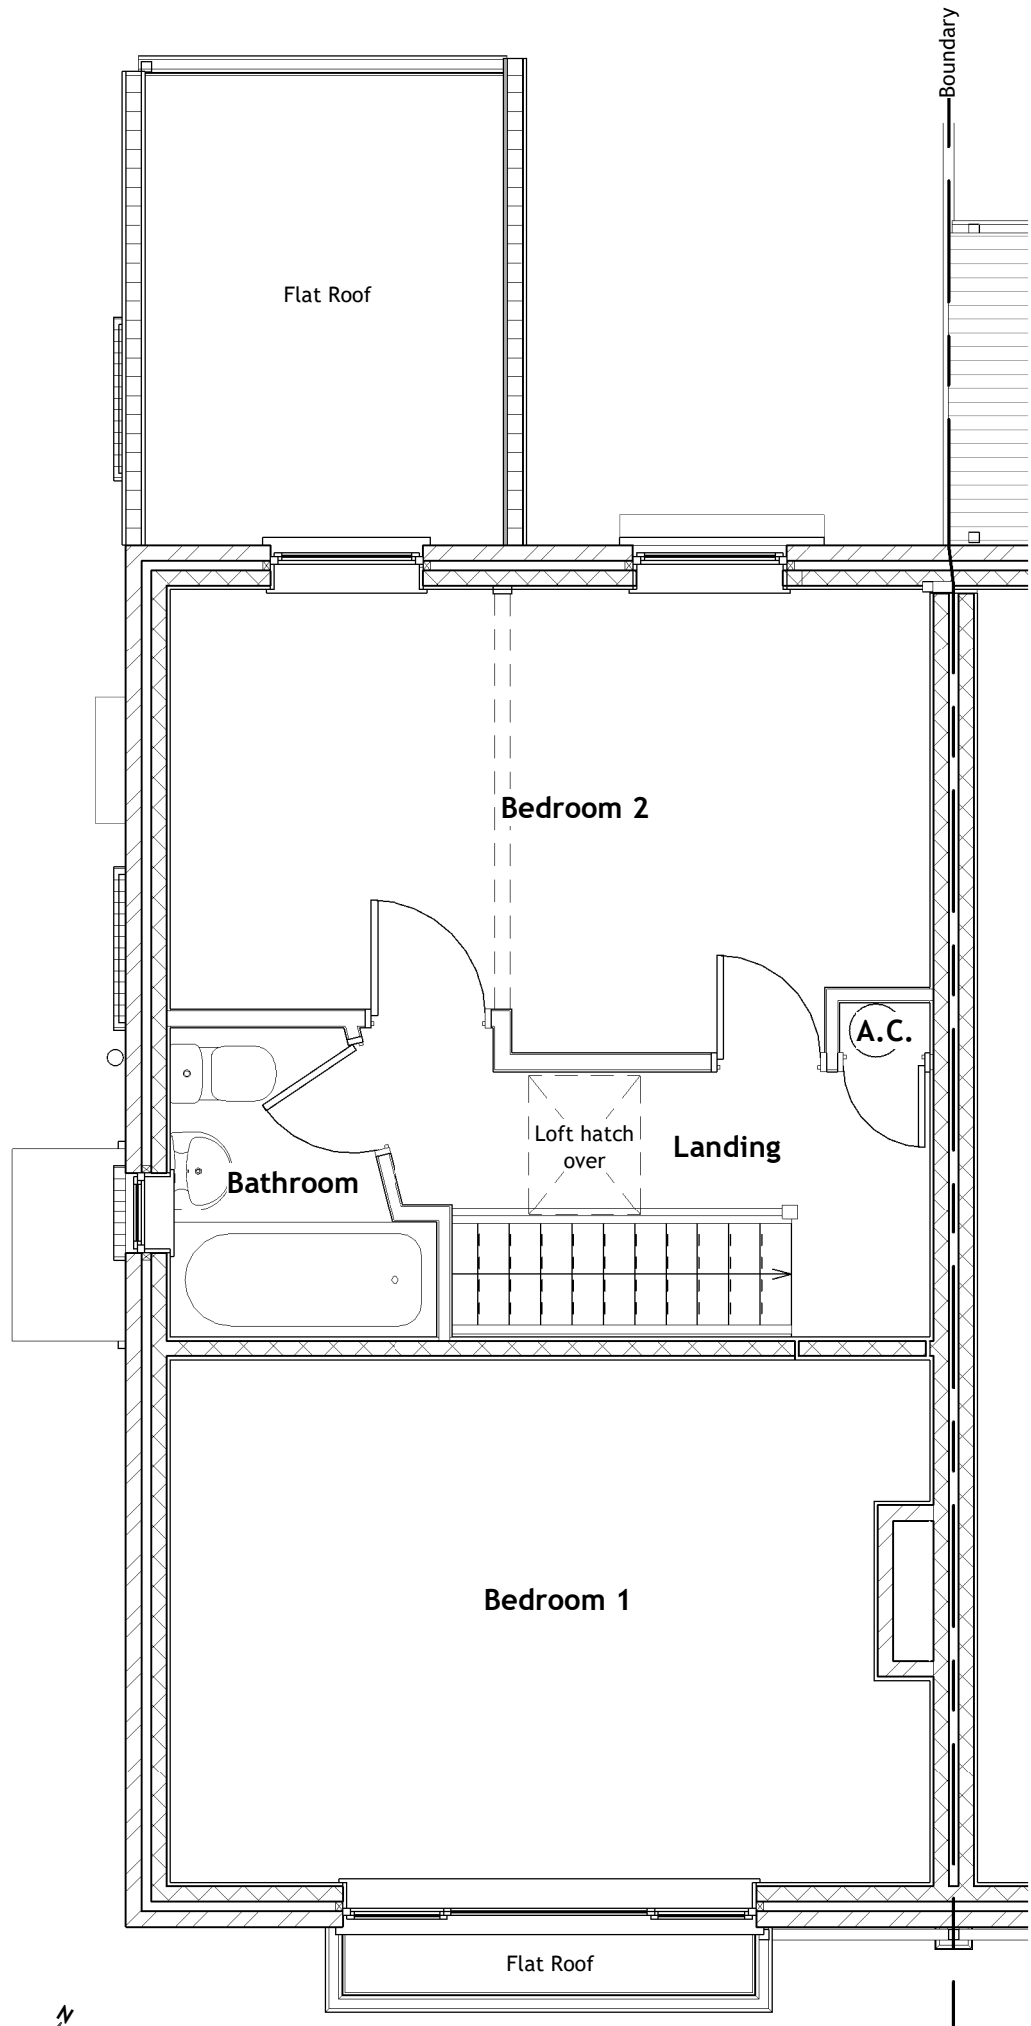


Existing First Level Plan

General Arrangement | 01-FFL | Scale 1 : 50

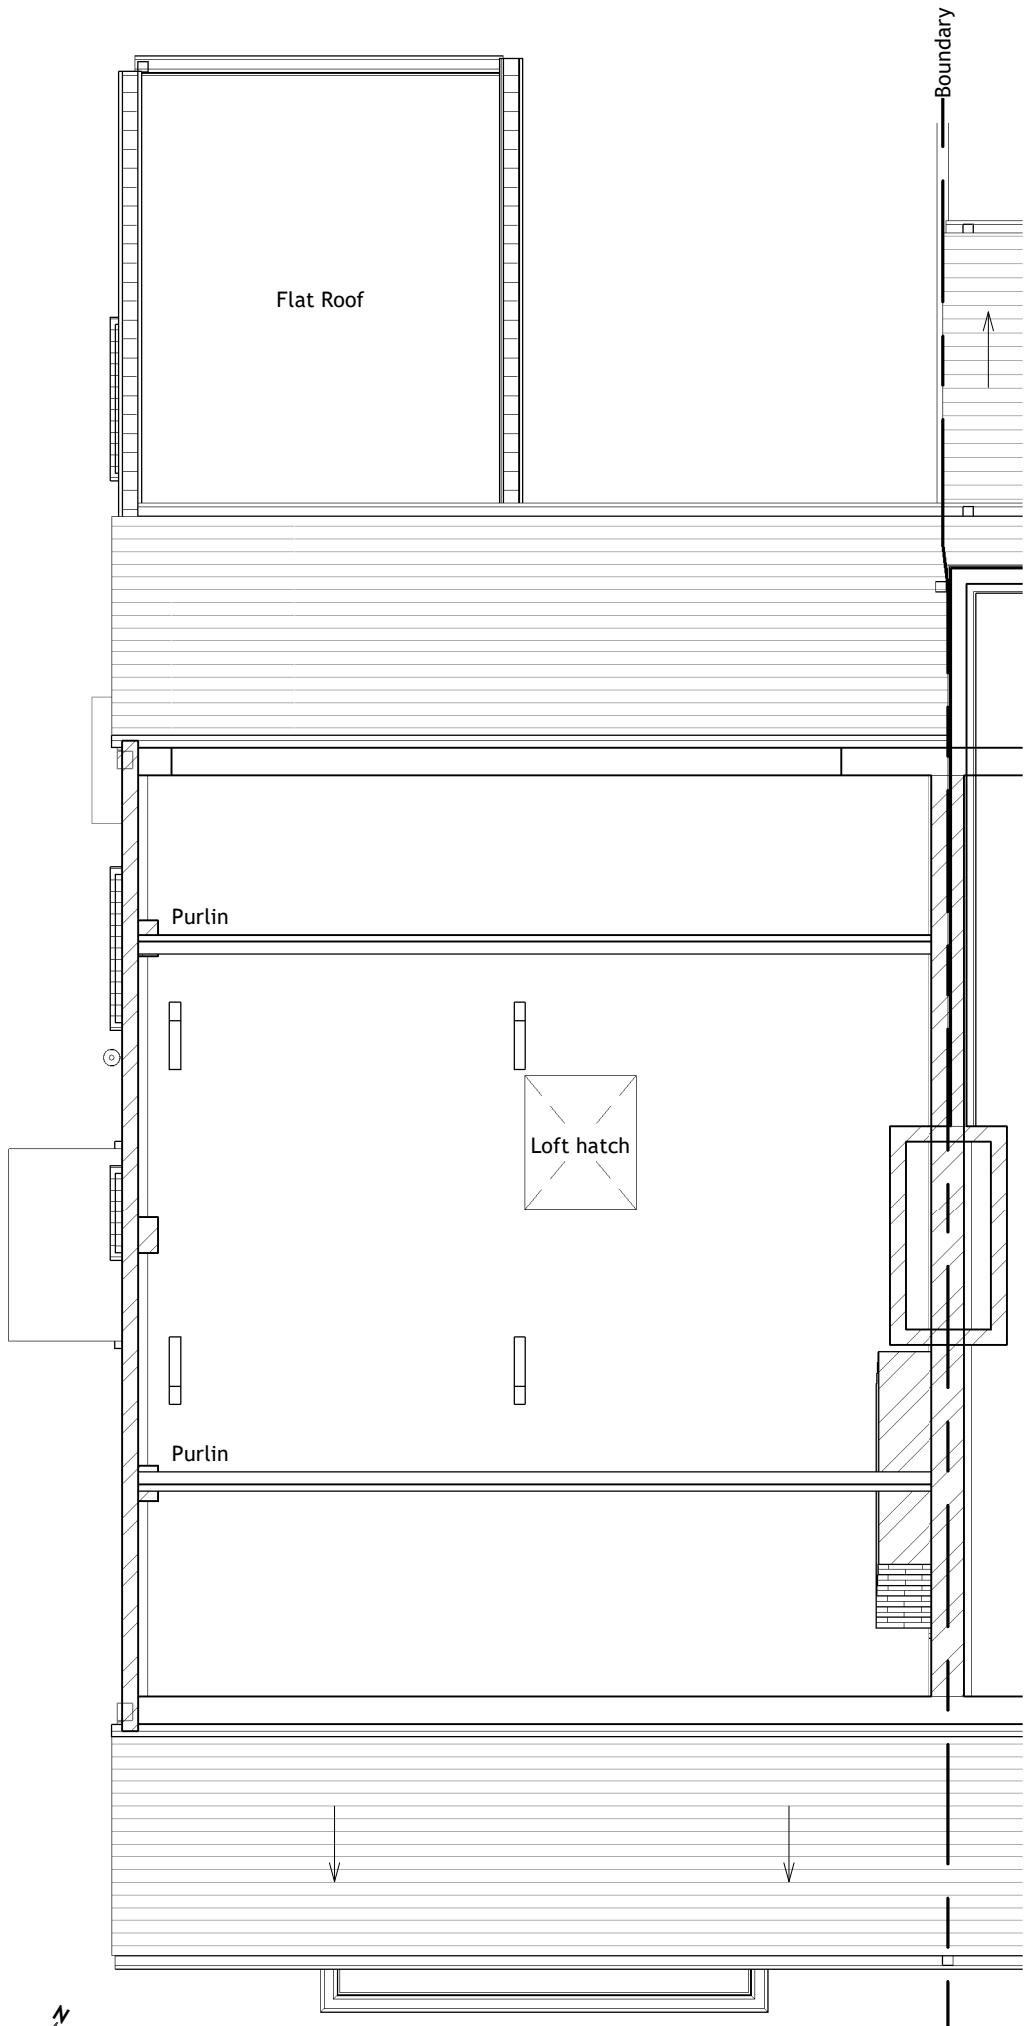


Existing Second Level Plan

General Arrangement | 02-FFL-Ex | Scale 1 : 50

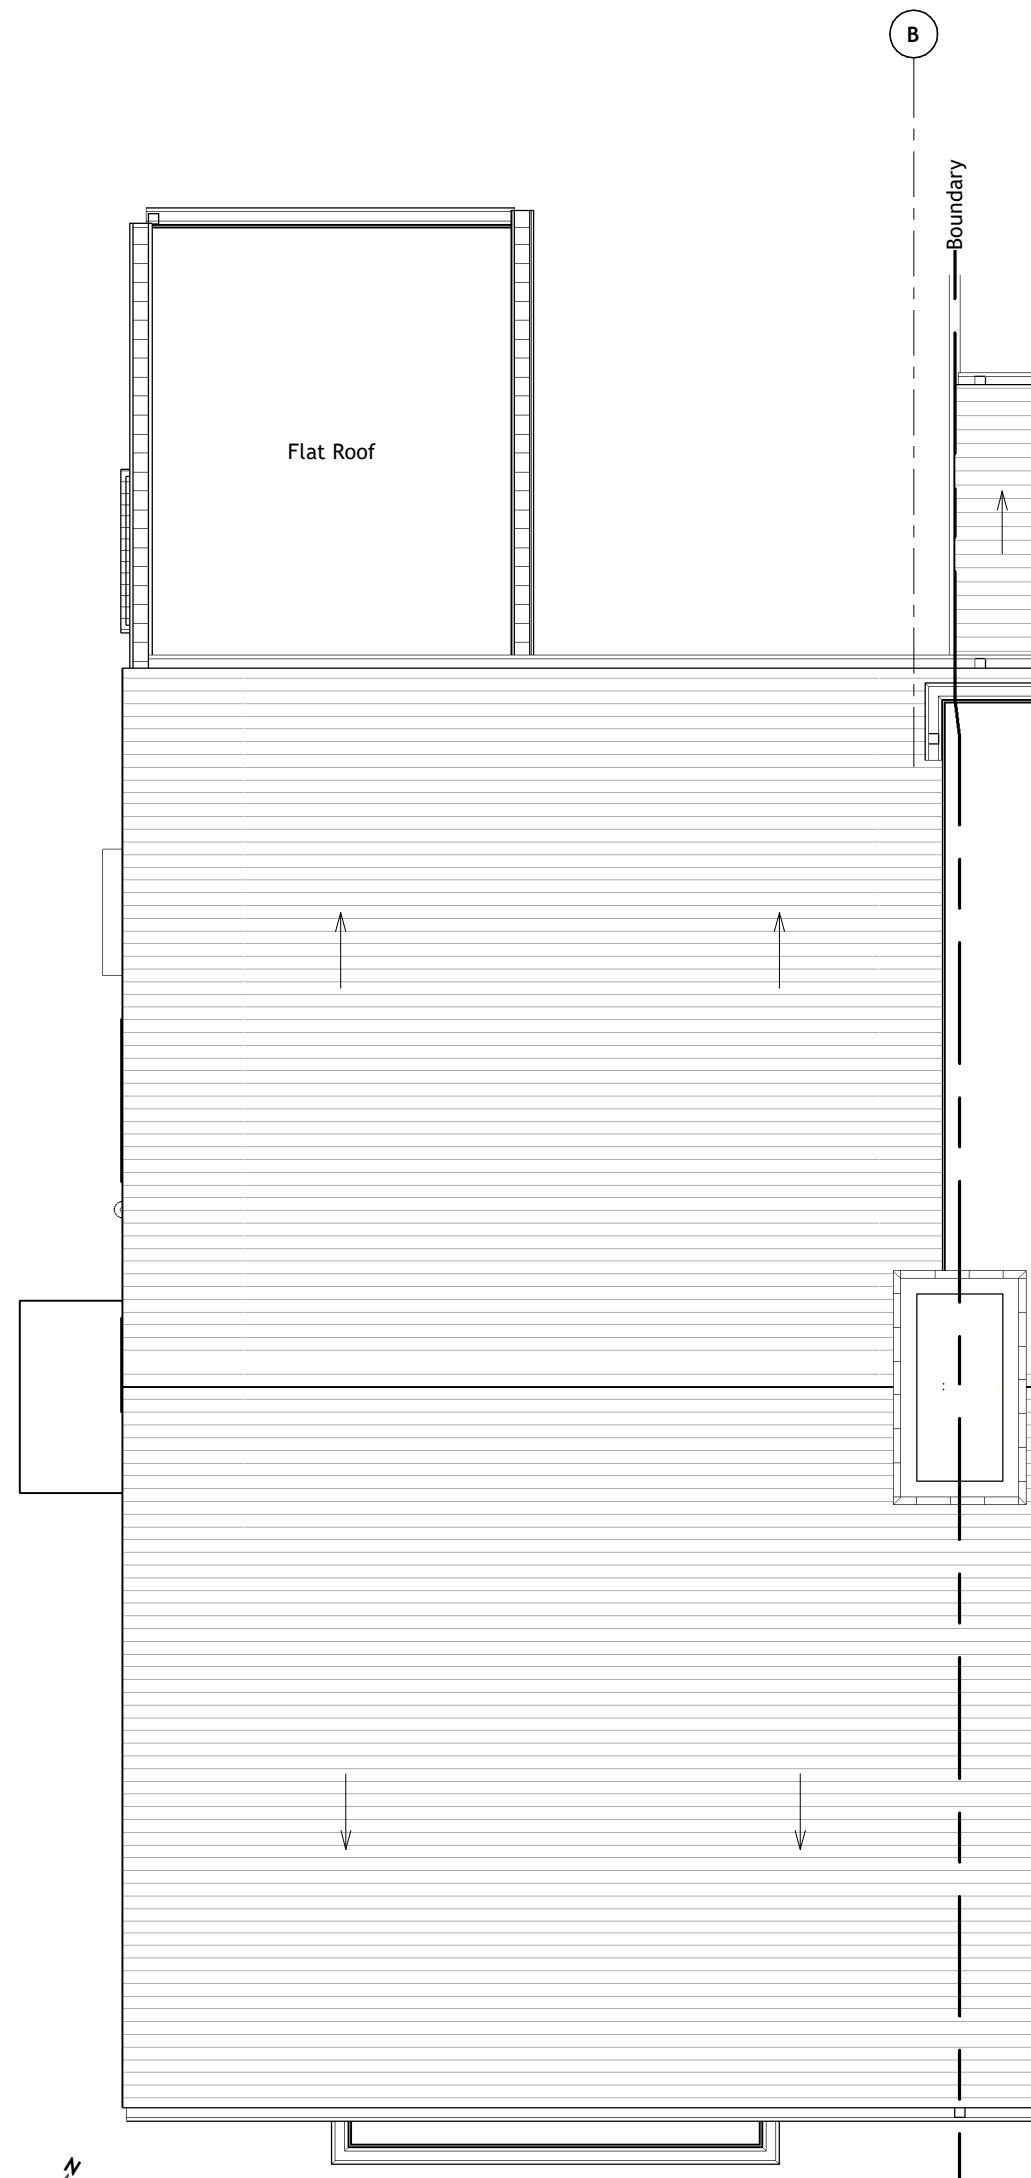

Existing Roof Level Plan

General Arrangement | RF-RDG | Scale 1 : 50

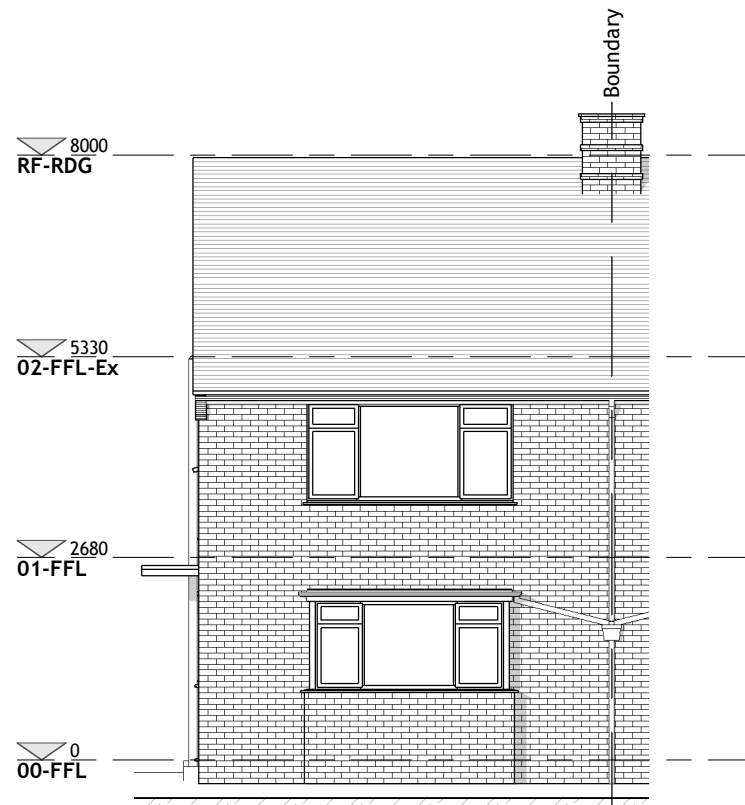


Existing Elevation - South

General Arrangement | Scale 1 : 100




Existing Elevation - West

General Arrangement | Scale 1 : 100

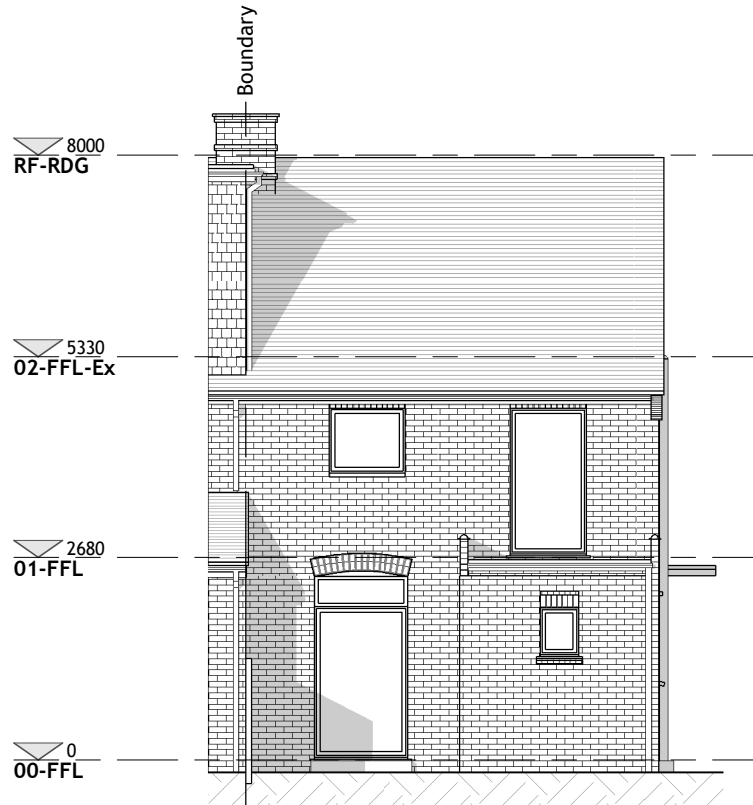



Existing Elevation - North

General Arrangement | Scale 1 : 100

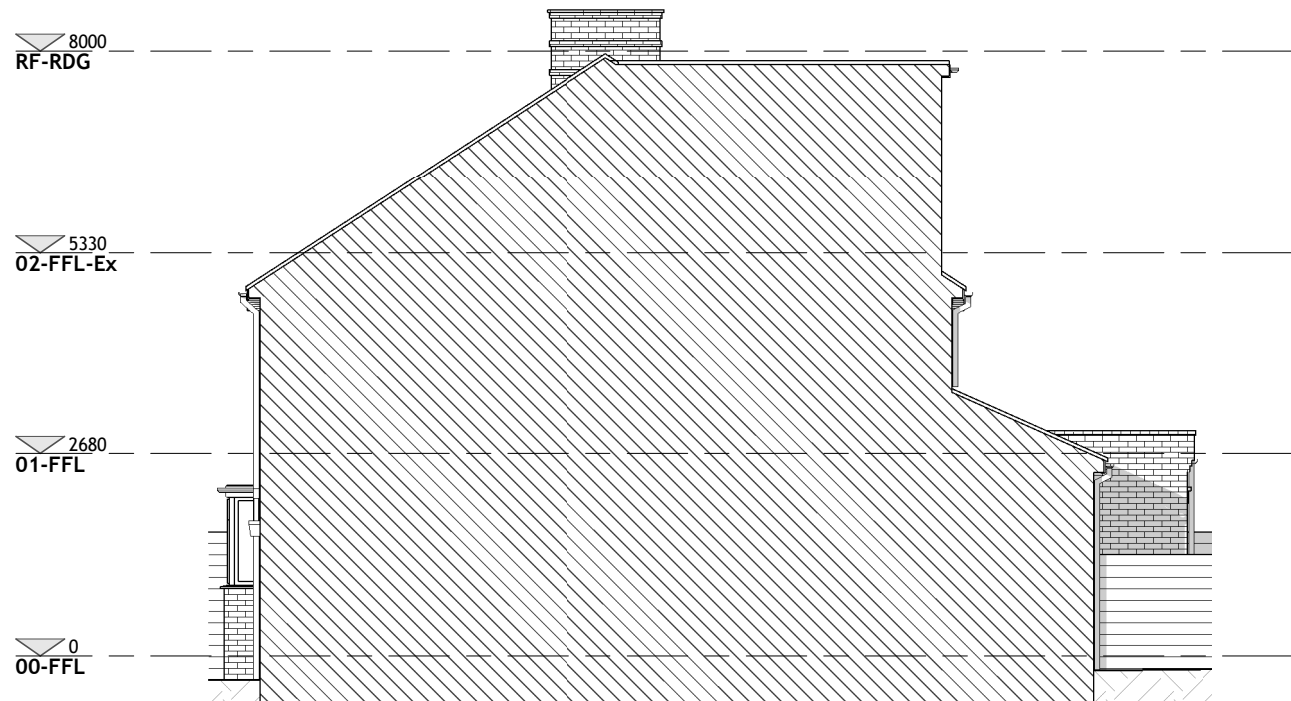

Existing Elevation - East

General Arrangement | Scale 1 : 100

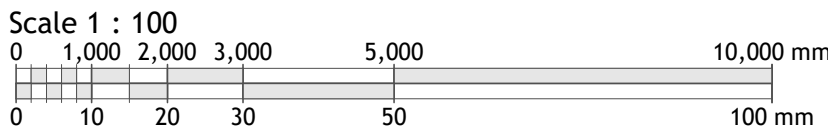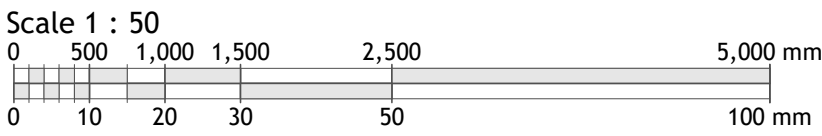

Copyright © 2022 Michael Aubrey Partnership Ltd. (MAPL)

Sheet Notes

- the drawing is copyright protected and may not be used, reproduced or relied upon by any third party except as explicitly agreed by MAPL
- all dimensions are in millimetres unless noted otherwise
- all measurements must be obtained from stated dimensions only and not be scaled off except for Local Authority Planning application purposes
- all drawings must be read in conjunction with all other project drawings and any discrepancies reported immediately for clarification
- full schedules, specification notes and legends are located on drawings numbered '900' to '999' (900 series)

Rev	Date	By	Description
-----	------	----	-------------

m michael aubrey
a partnership
• 0118 962 9666 • www.mapl.co.uk

Client

Mr. E. Bilbe

Project Address

109 Peppard Road, Emmer
Green, Reading. RG4 8TR

Project Description

Single Storey Extension, Loft
Conversion & Garage Replacement

Sheet Title

Plans & Elevations - Existing GA

Sheet Ref.	MAP-C4422-111	Rev.	0
Project Ref.	C4422	Date	03.08.2022
Drawn by	FM	Checked by	CB
Scale	As indicated	Sheet Size	A1