




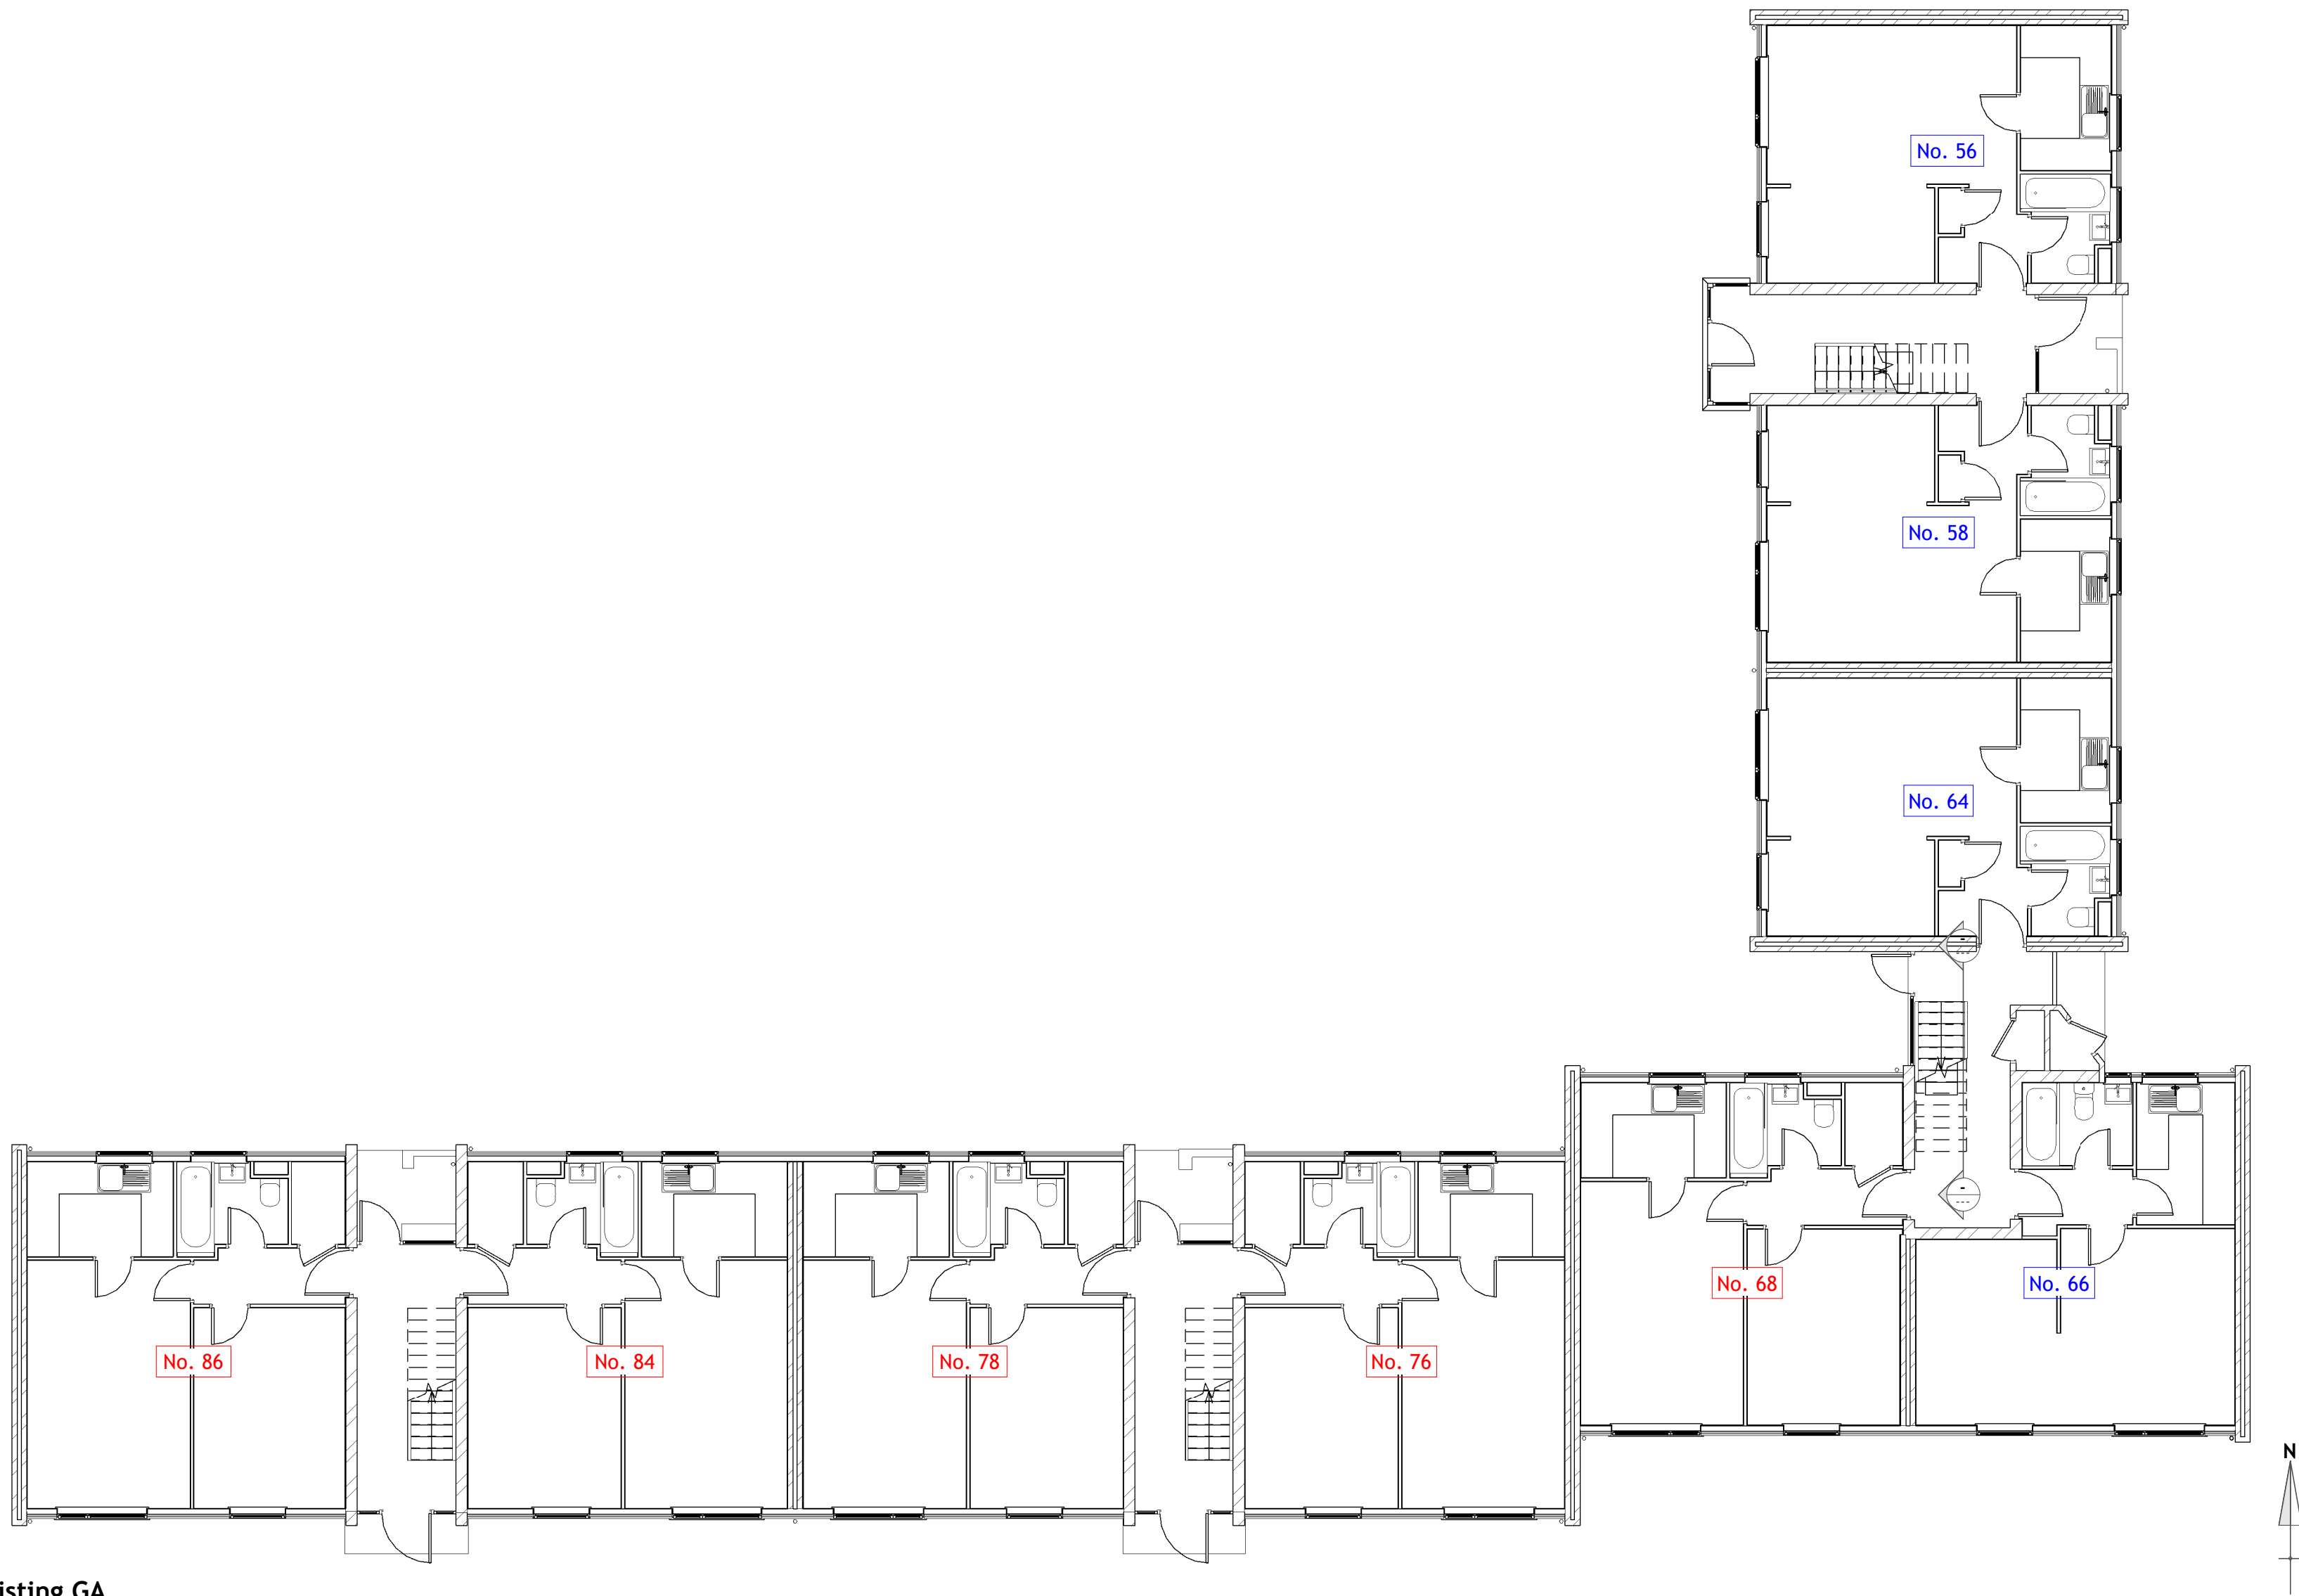


Existing GA
Ground Level Plan
Scale 1 : 100

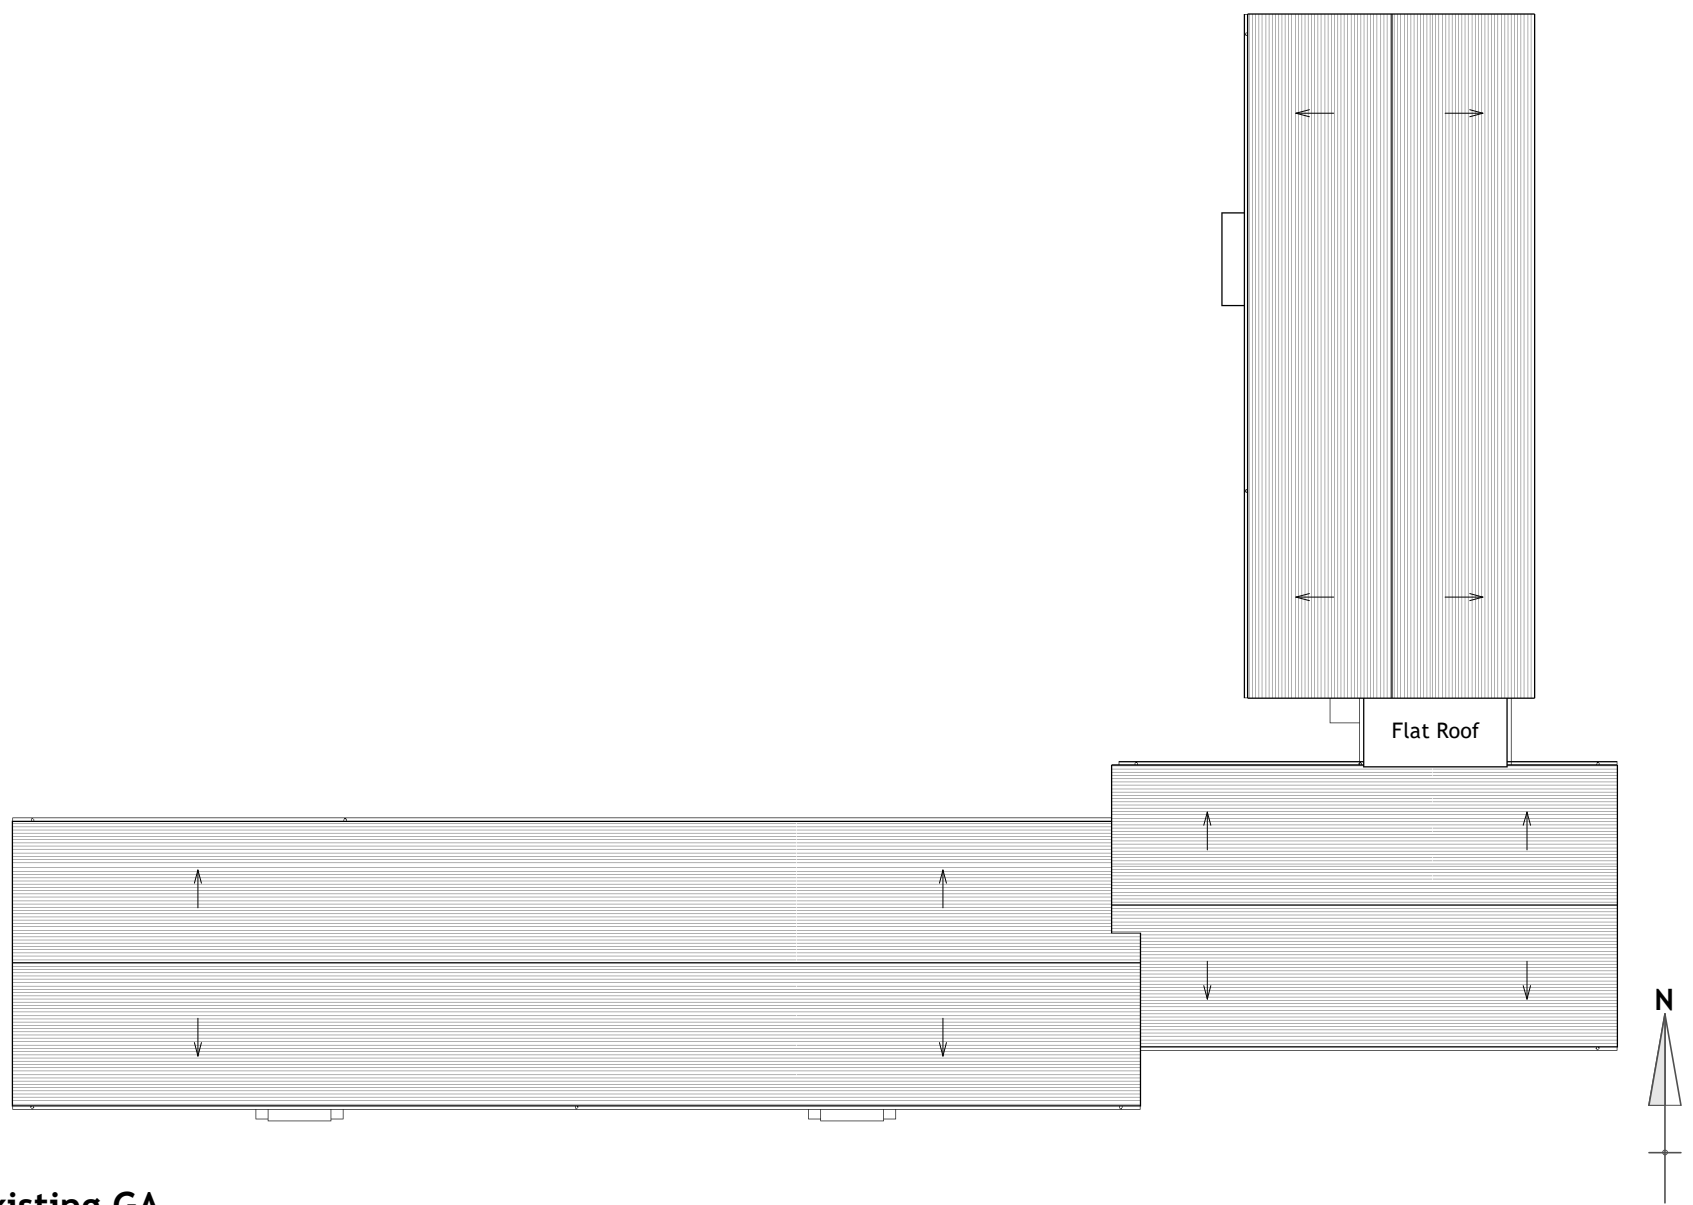

Existing GA
Roof Level Plan
Scale 1 : 200

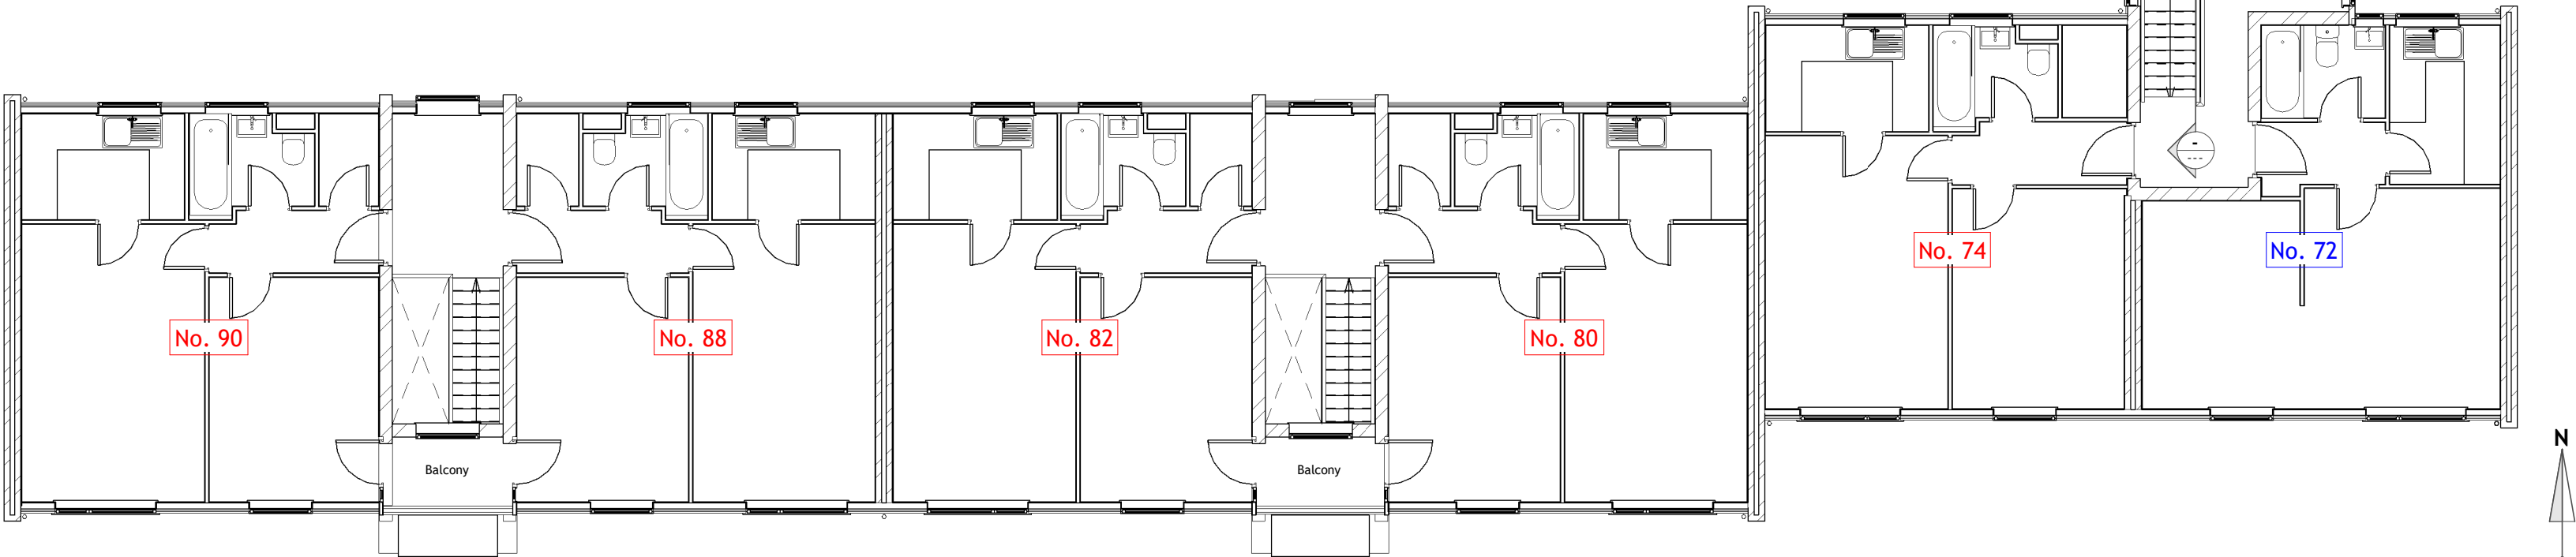

Existing GA
First Level Plan
Scale 1 : 100

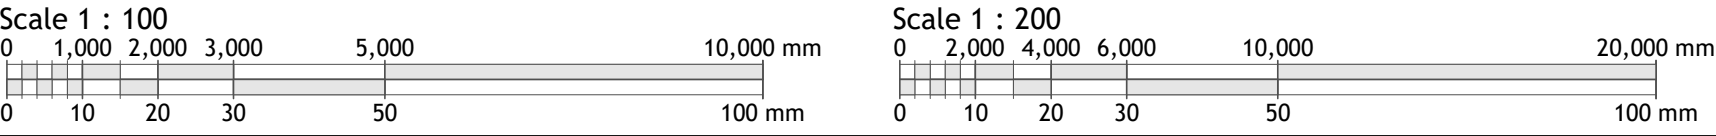

- Sheet Notes
- the drawing is copyright protected and may not be used, reproduced or relied upon by any third party except as explicitly agreed by MAPL
 - all dimensions are in millimetres unless noted otherwise
 - all measurements must be obtained from stated dimensions only and not be scaled off except for Local Authority Planning application purposes
 - all drawings must be read in conjunction with all other project drawings and any discrepancies reported immediately for clarification
 - full schedules, specification notes and legends are located on drawings numbered '900' to '999' (900 series)

B	23.09.2022	FM	Project description amended
A	10.11.2021	FM	Project description amended
0	24.05.2021	FM	First issue
Rev	Date	By	Description

m **michael aubrey**
a **partnership**
• 0118 962 9666 • www.mapl.co.uk

Client

Reading Borough Council

Project Address

56-90 Bamburgh Close, Reading.
RG2 7UD

Project Description

New External Wall Insulation, Windows
& Communal Exit Doors;

Sheet Title

Plans - Ground, First & Roof
Level - Existing GA

Sheet Ref. MAP/C3977/111 Rev. B

Project Ref. C3977 Date 23.09.2022

Drawn by FM Checked by JMR

Scale As indicated Sheet Size A1