



Ordnance Survey map extract
based upon Landranger map series
with the permission of the controller of
Her Majesty's Stationery Office
Licence No. 0100023487
Crown copyright.

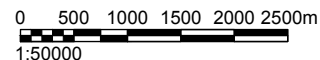

SITE PHOTOGRAPH

 = Site Access
 = Access Route

— SITE LOCATION

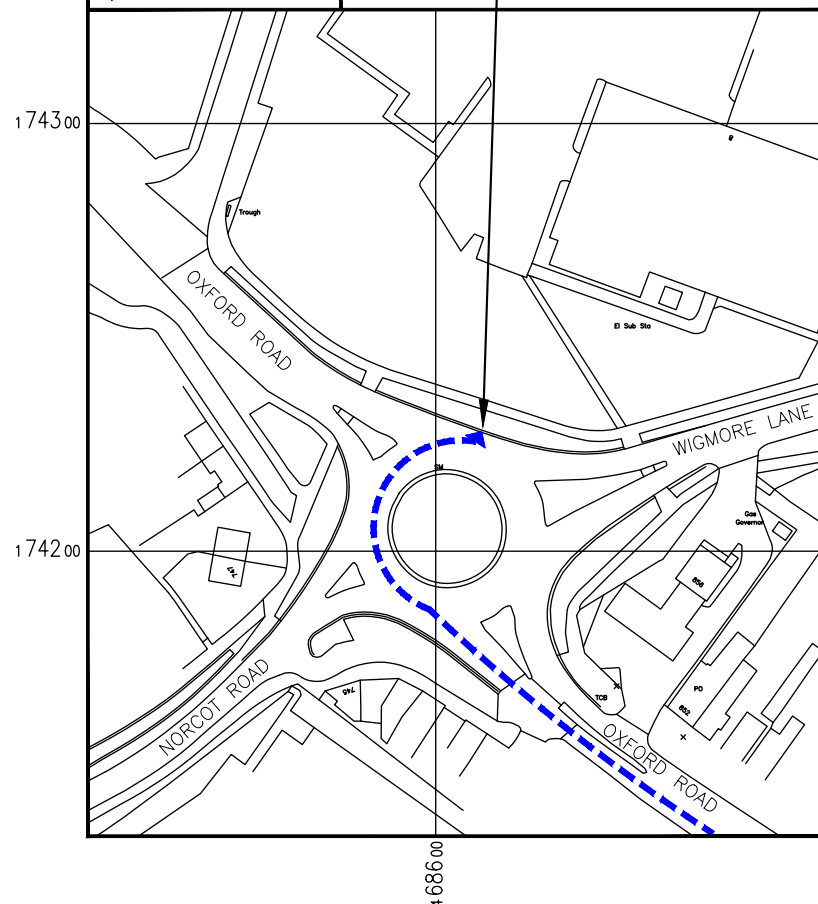

(Scale 1:1250)

Based upon Ordnance Survey map extract
with the permission of the Controller of
Her Majesty's Stationery Office.
Crown copyright.
Licence No. 100020449

0 12.5 25 37.5 50 62.5m
1:1250

NOTES:

A	Issued for Approval	MF	RWB	19.11.20
REV	MODIFICATION	BY	CH	DATE



Cell Name		Opt
OXFORD ROAD		A
Cell ID No		
CTIL	TEF	VF
30452900	N/A	20716

Site Address / Contact Details

OXFORD ROAD
READING
BERKSHIRE
RG30 6YD

Drawing Title:	SITE LOCATION MAPS
----------------	--------------------

Purpose of issue:	PLANNING	Dwg Rev:
-------------------	----------	-------------

Drawing Number:	100	A
-----------------	-----	---

Surveyed By: MF		Original Sheet Size: A3		Pack Issue:
Drawn: MF	Date: 26.04.19	Checked: RWR	Date: 26.04.19	B

The drawings comply with TEF & Vodafone Standard ICNIRP guidelines.
Designed in accordance with CTIL document: SDN0008