

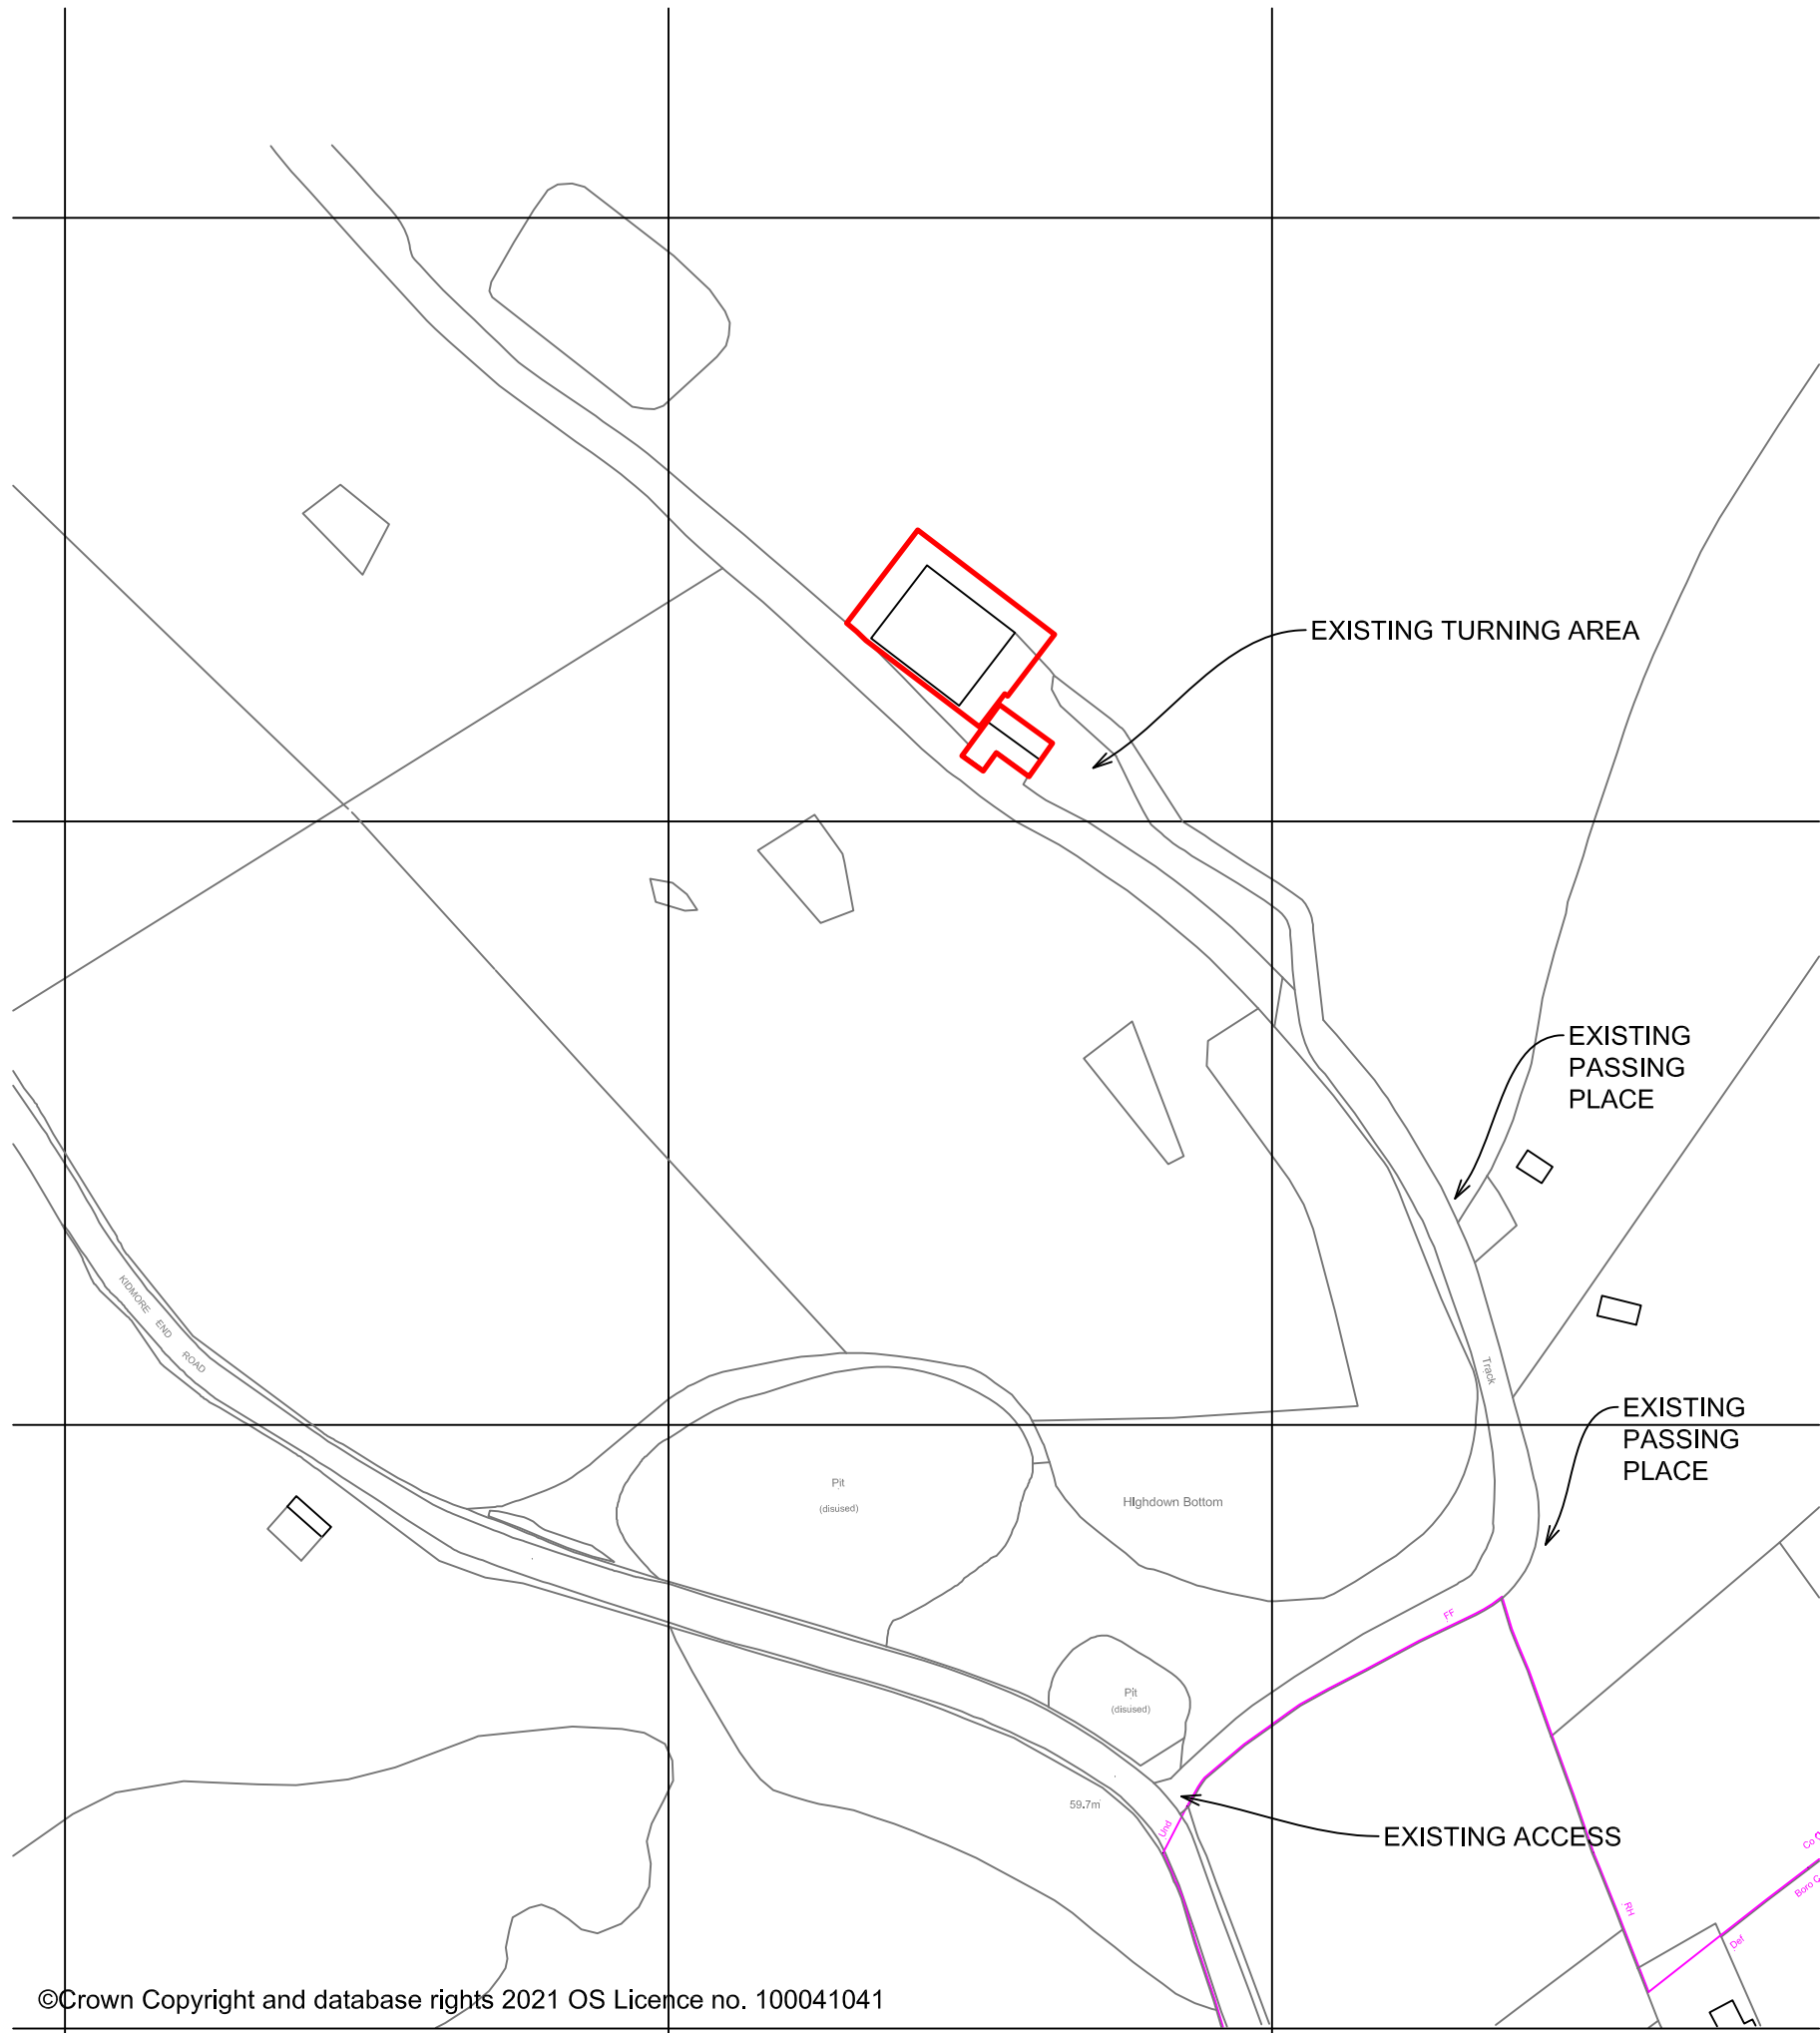


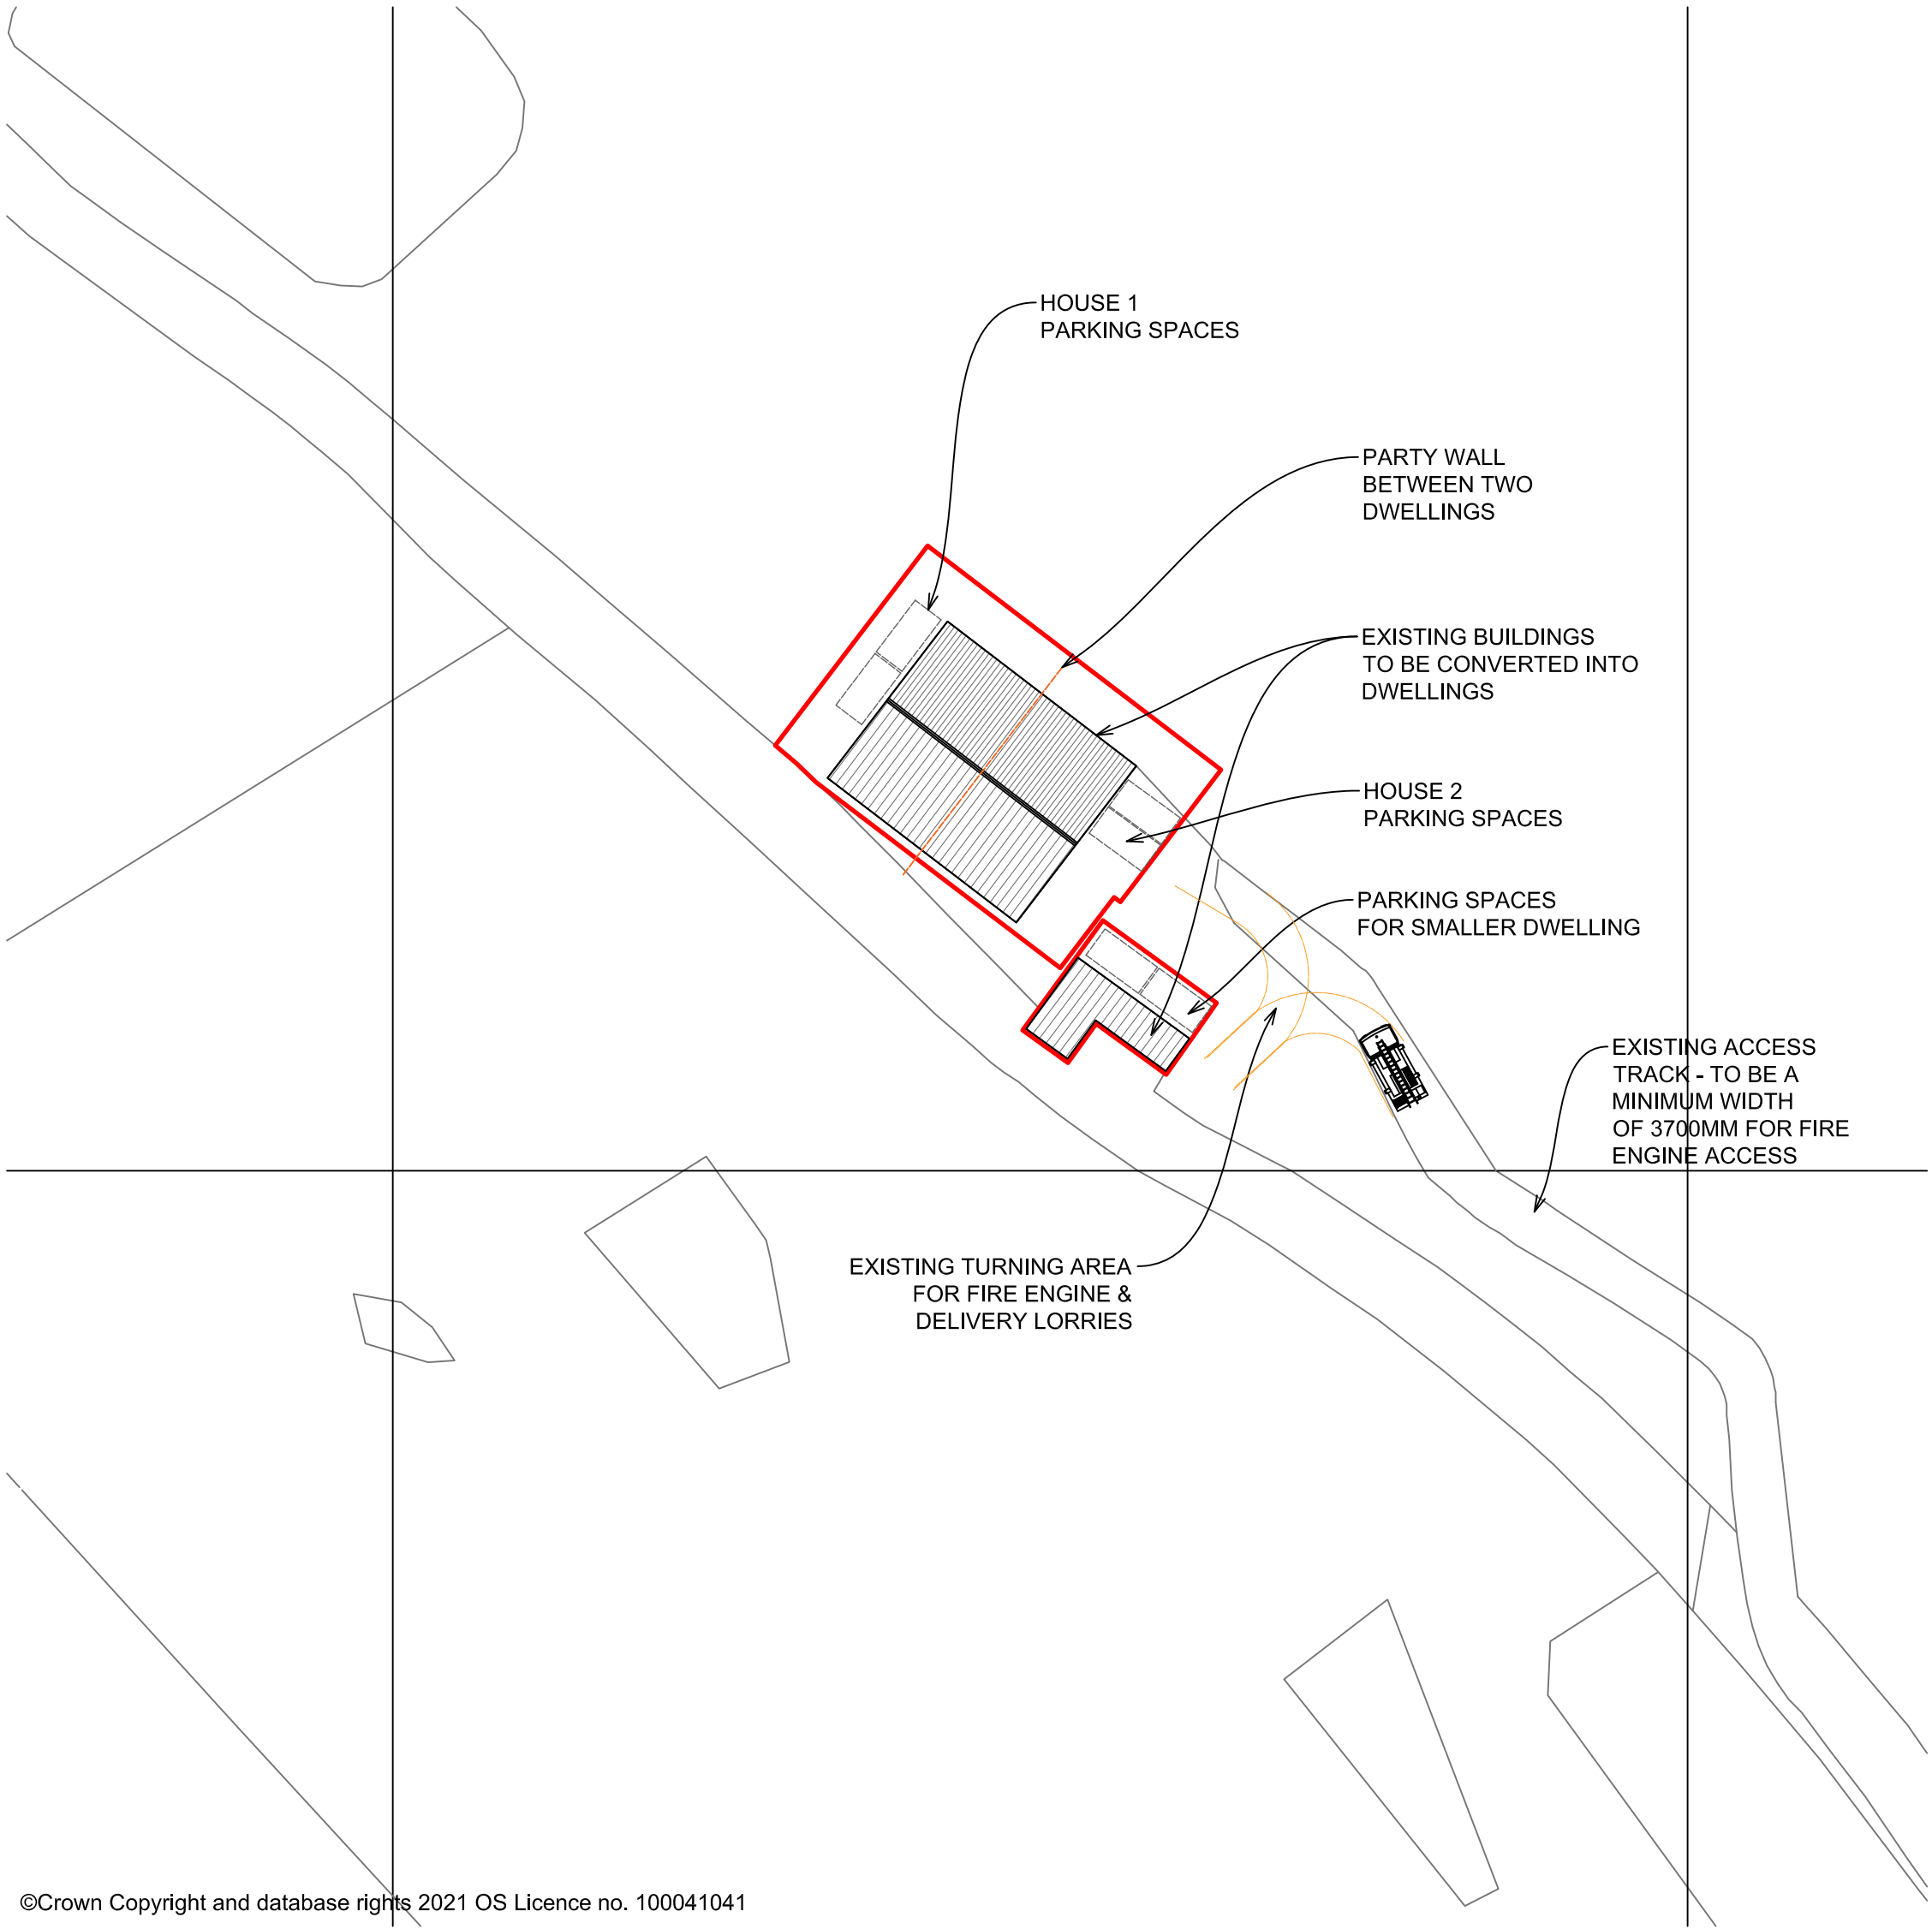

LOCATION PLAN
Scale 1:1250

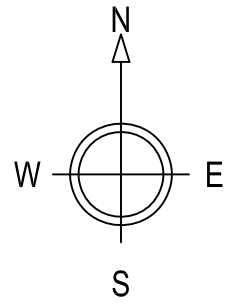


BLOCK PLAN
Scale 1:500

SITE

NOTES:

1. Use written dimensions only. All dimensions to be checked on site and any discrepancies reported to ACORUS immediately. If in doubt ask.
 2. Where relevant, significant hazards have been identified on the drawing. Hazards which should be obvious to a competent contractor or unforeseeable have not been identified.
 3. This drawing is confidential and remains the exclusive property of ACORUS.
 4. Ordnance Survey Paper Map Copying Licence Number: 100039456.
- © ACORUS Rural Property Services Ltd.

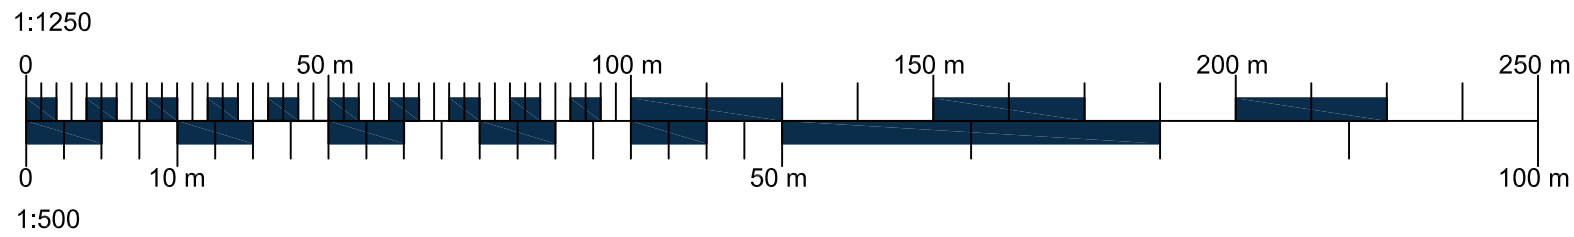

RA	25/03/22	FIRE ENGINE TURNING AREA	EB	LG
Rev.	Date.	Amendment.	Drawn	Checked

PROJECT

COTTAM
CHAMBERS COPSE
RG4 85Q

TITLE

SITE LOCATION & BLOCK PLAN
CLASS Q'S

SCALE	DATE	DRAWN BY	CHECKED BY
AS SHOWN @A2	10/21	EB	LG
JOB NO.	DRAWING NO.	REVISION	
CCC/LG21/202	100_05		



acorus

Planning. Design. Property.

acorus.co.uk