


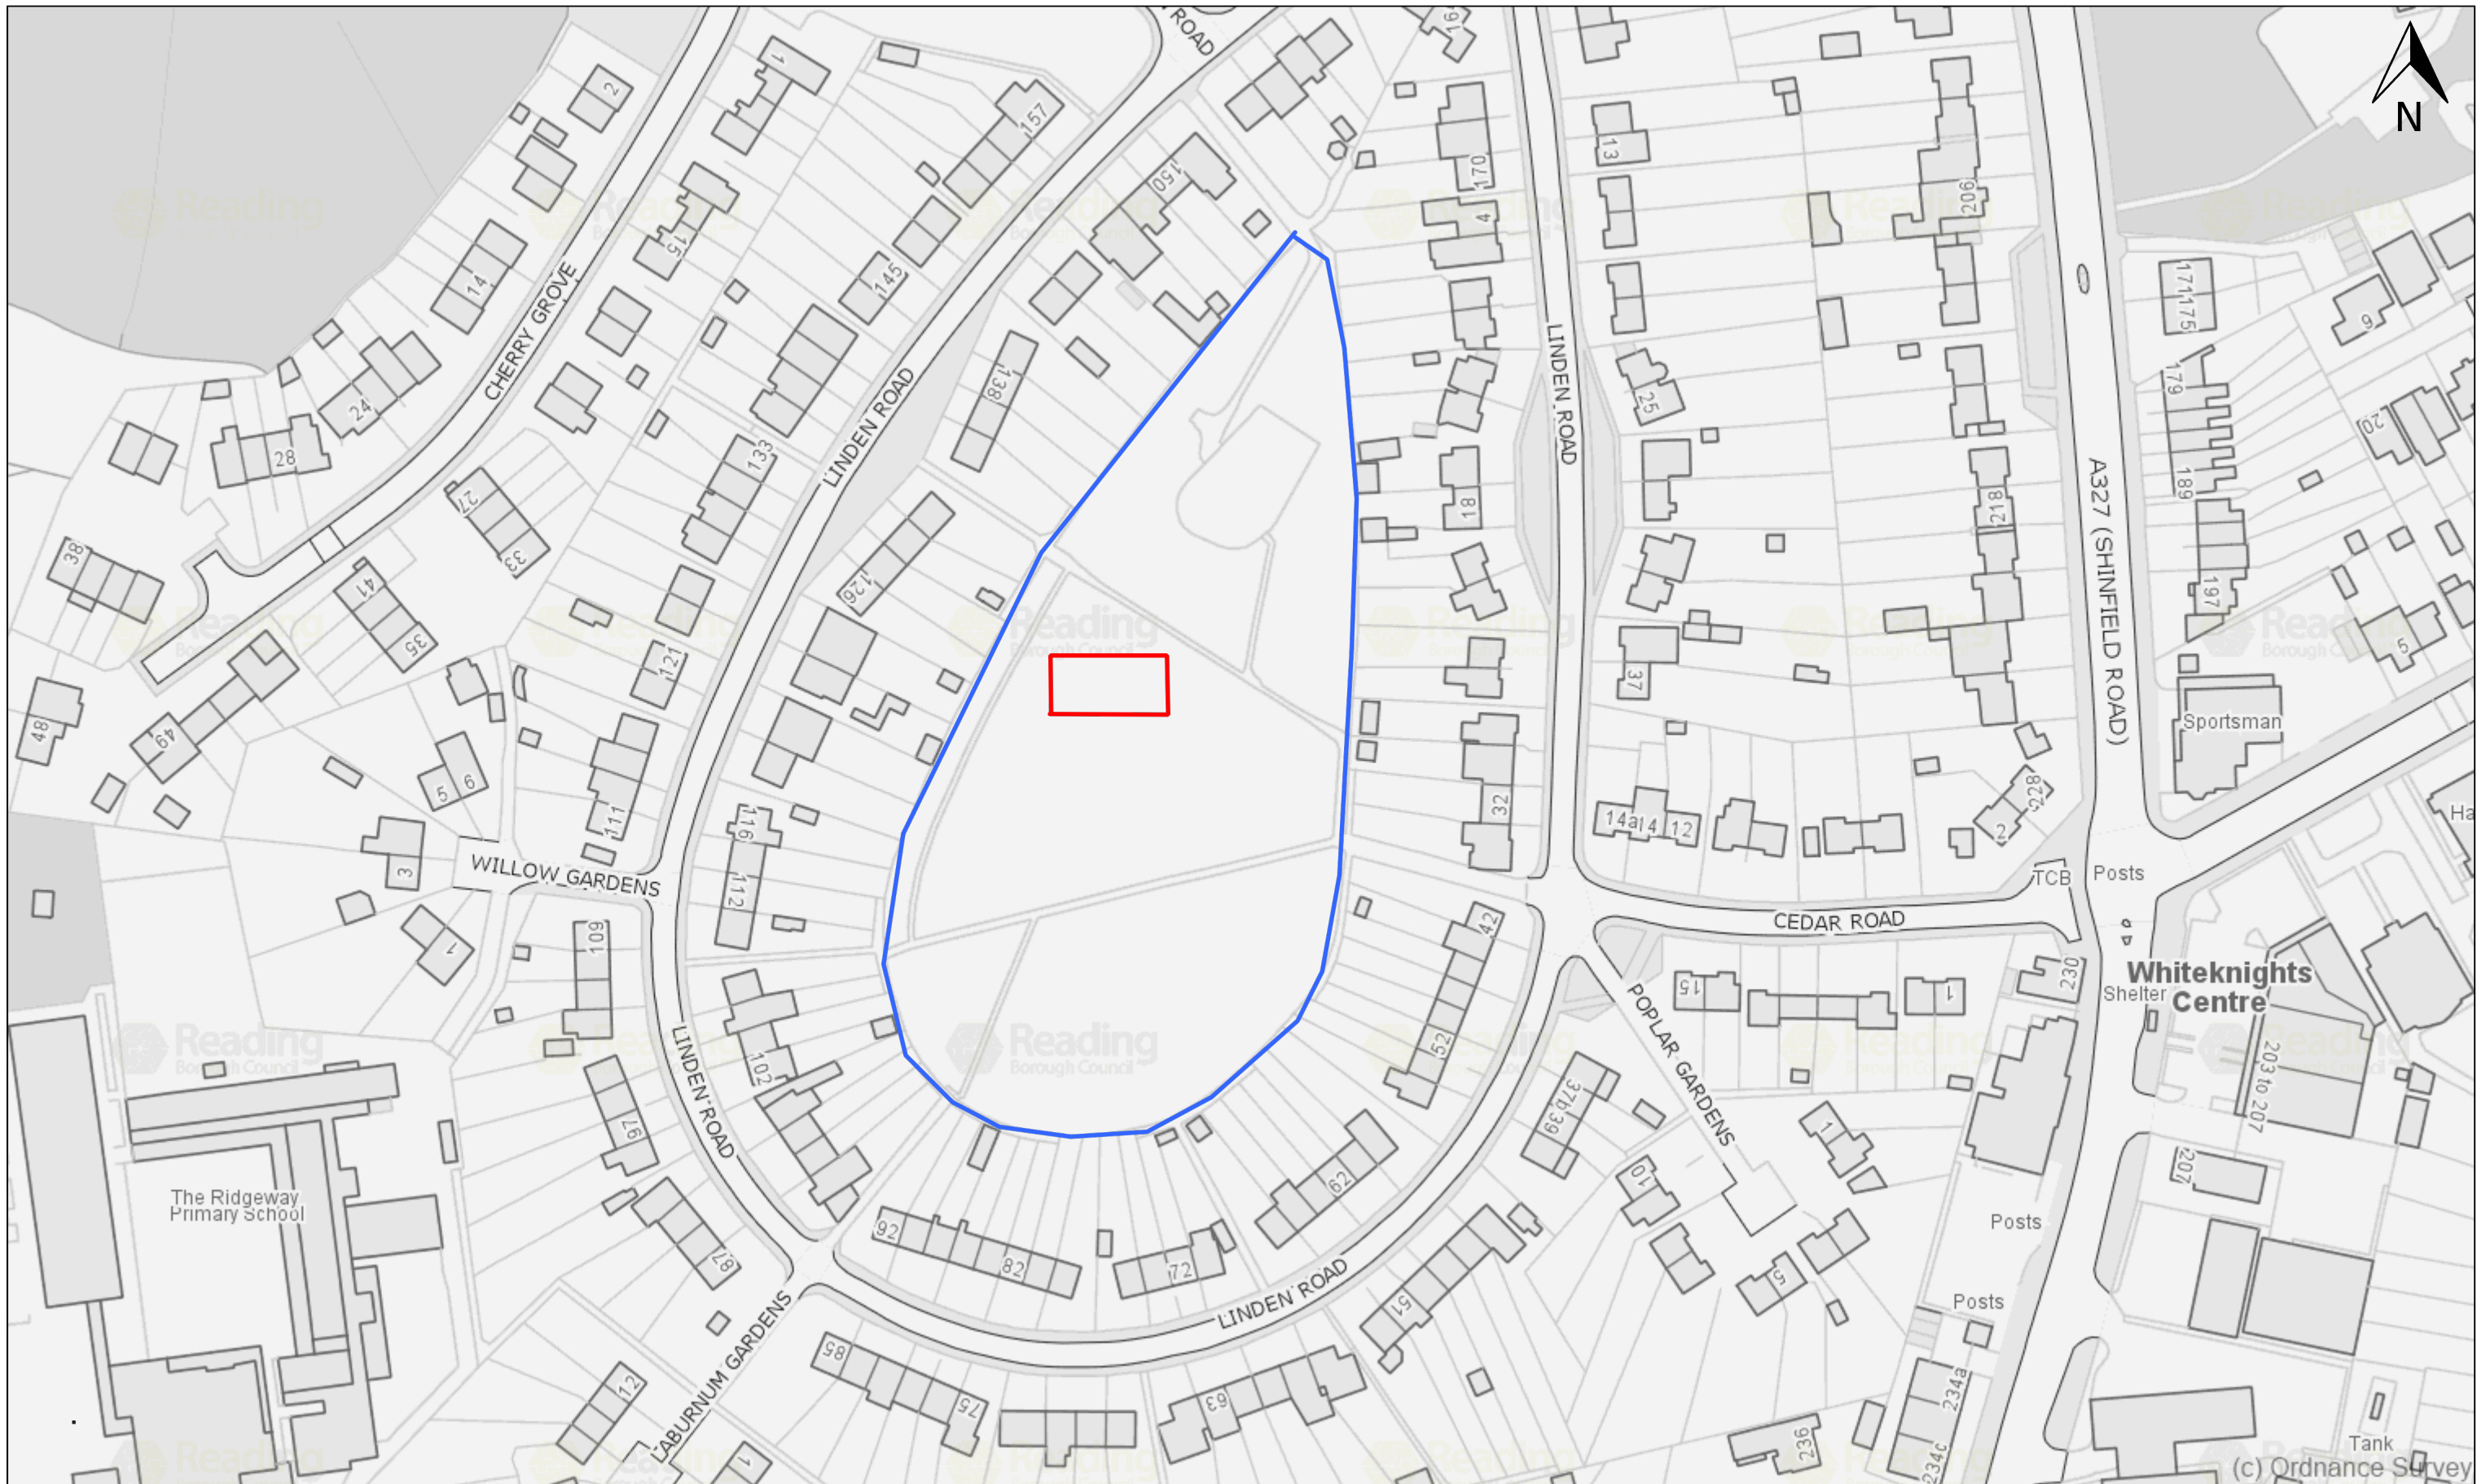

Shinfield Recreation Ground Location Plan

Scale at A3: 1:1250

Printed on: 2021-11-10 14:38:52

