


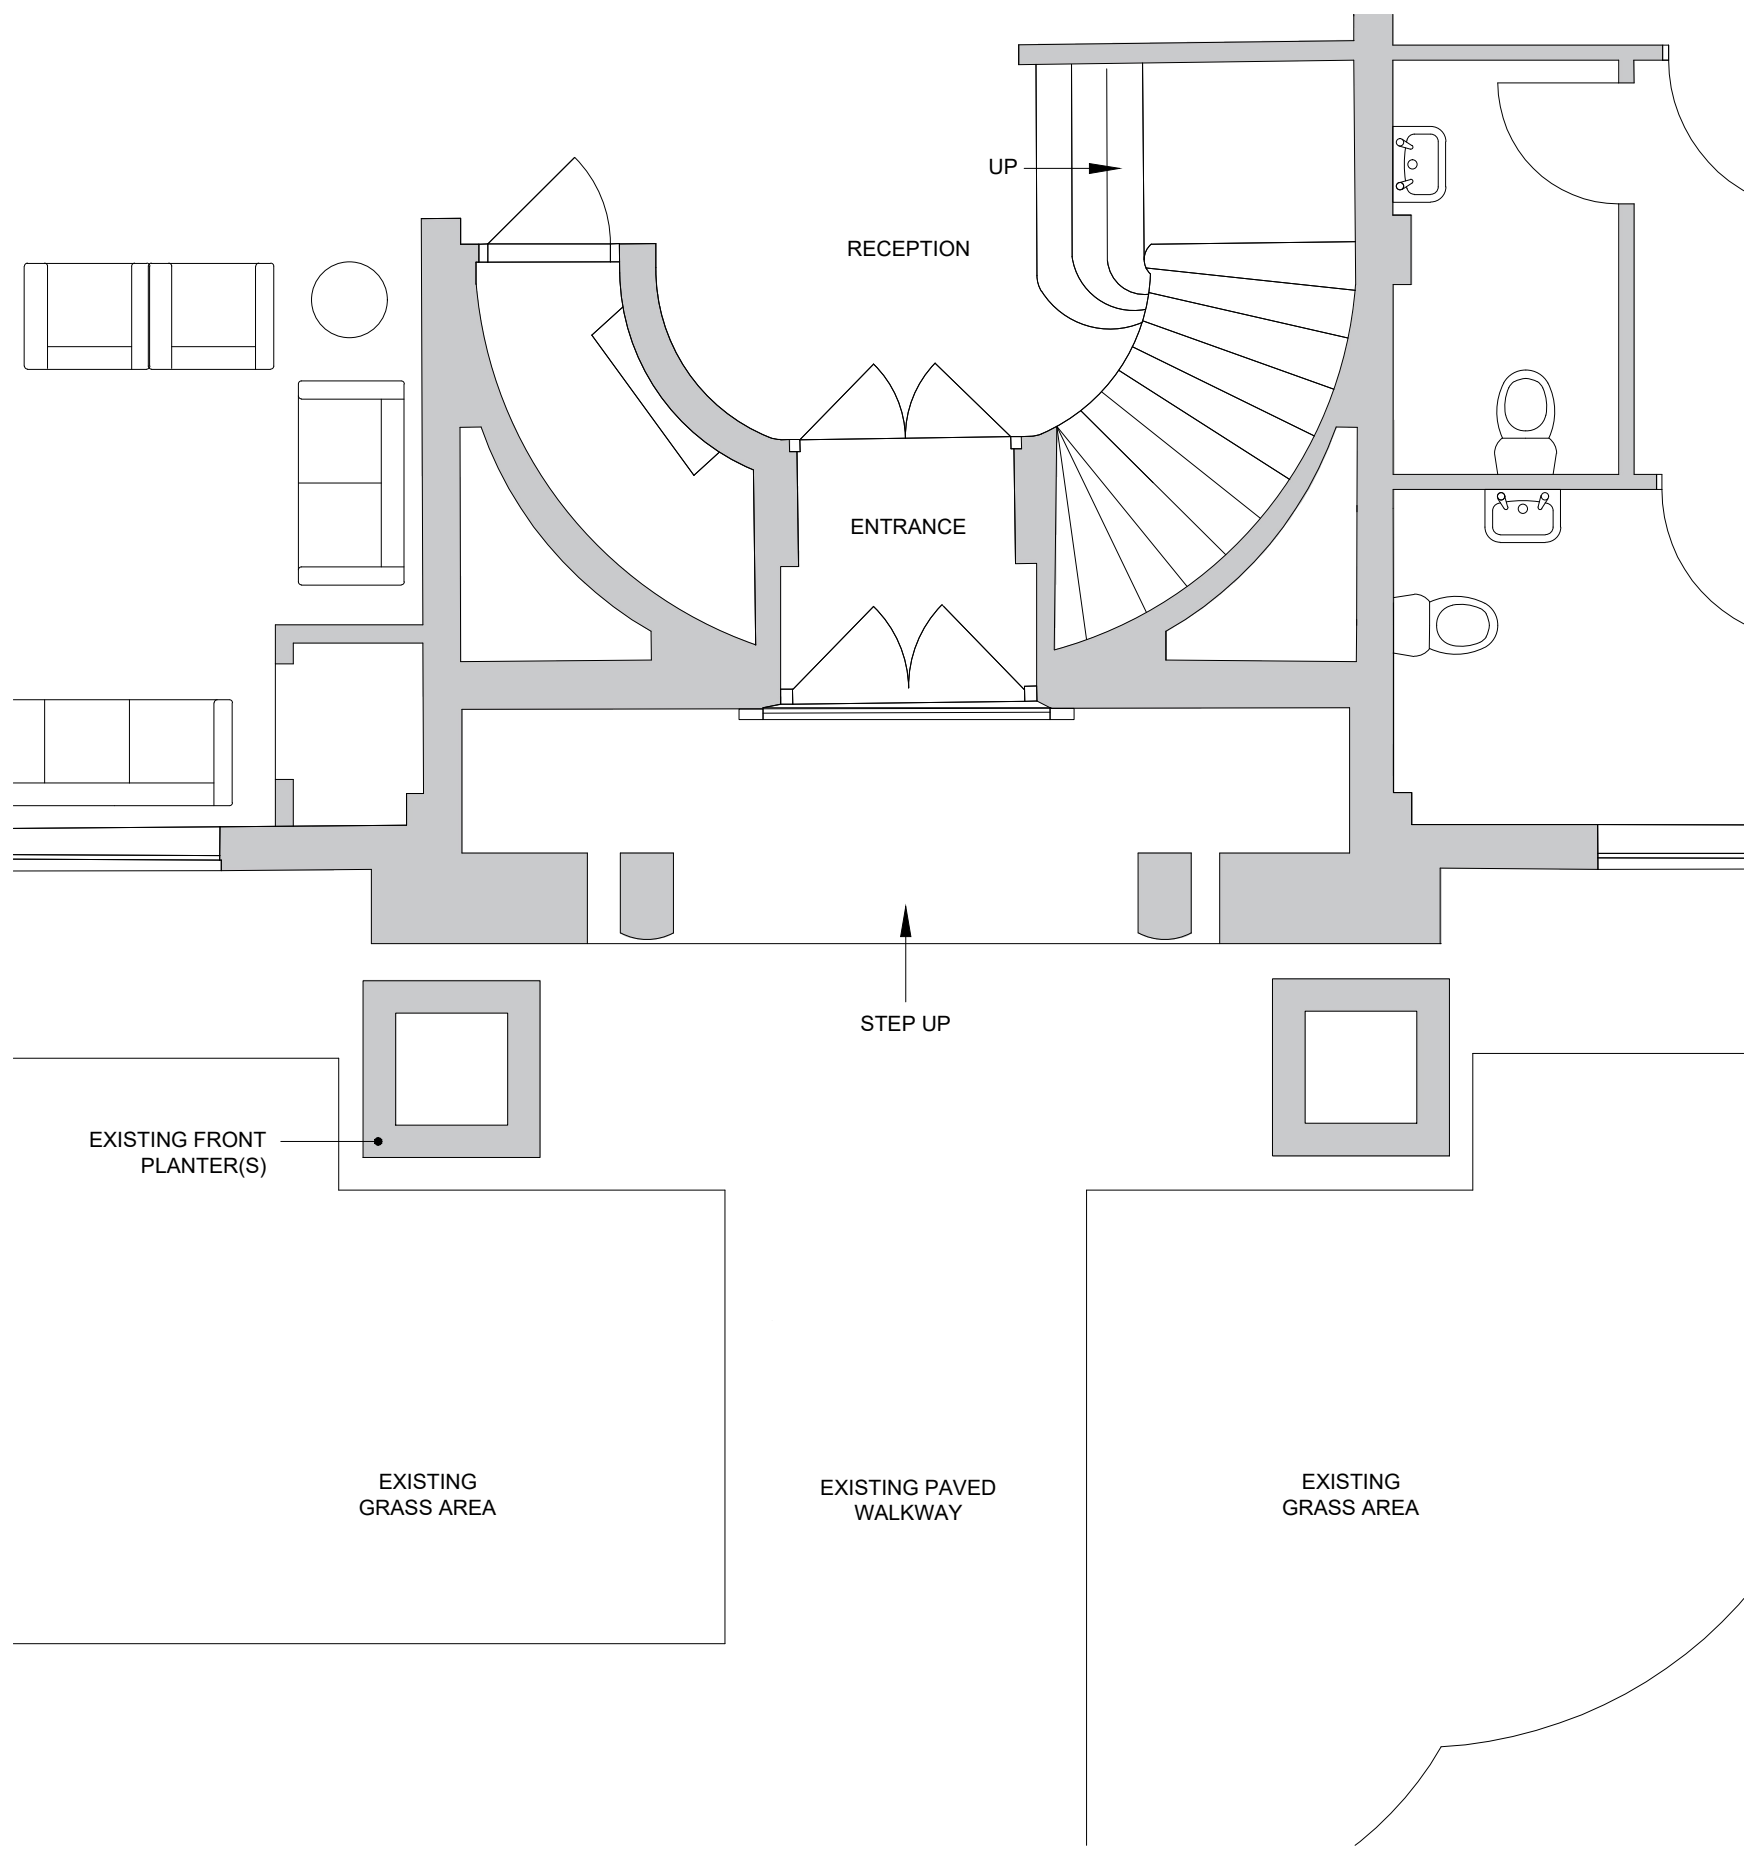


NOTES

Do not scale dimensions from this drawing except for Local Authority planning purposes.

The contractor is responsible for checking dimensions, tolerances and references. Any discrepancies to be verified with the Project Manager before proceeding with the works.

This drawing is copyright to DHP and may not be reproduced in any form without prior written consent.

All current drawings and specifications for the project must be read in conjunction with the designers hazard and environment assessment record.

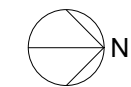

-	-	-	-
Rev	Date	Description	Chk

The Pavilion
Ascot Racecourse
High Street
Ascot SLS 7JF

T 01932 850100
W www.dhpuk.co.uk



Project
**PROCTER AND GAMBLE,
452 BASINGSTOKE RD,
READING RG2 0QE
(BUILDING B)**

Drawing
EXISTING ENTRANCE PLAN

Drawn By	JD	Date	NOV 2022
Project Manager	AP	Scale	1:50
Project No.	Drawing No.	Stage/Rev	
6613	1001	P/0	