

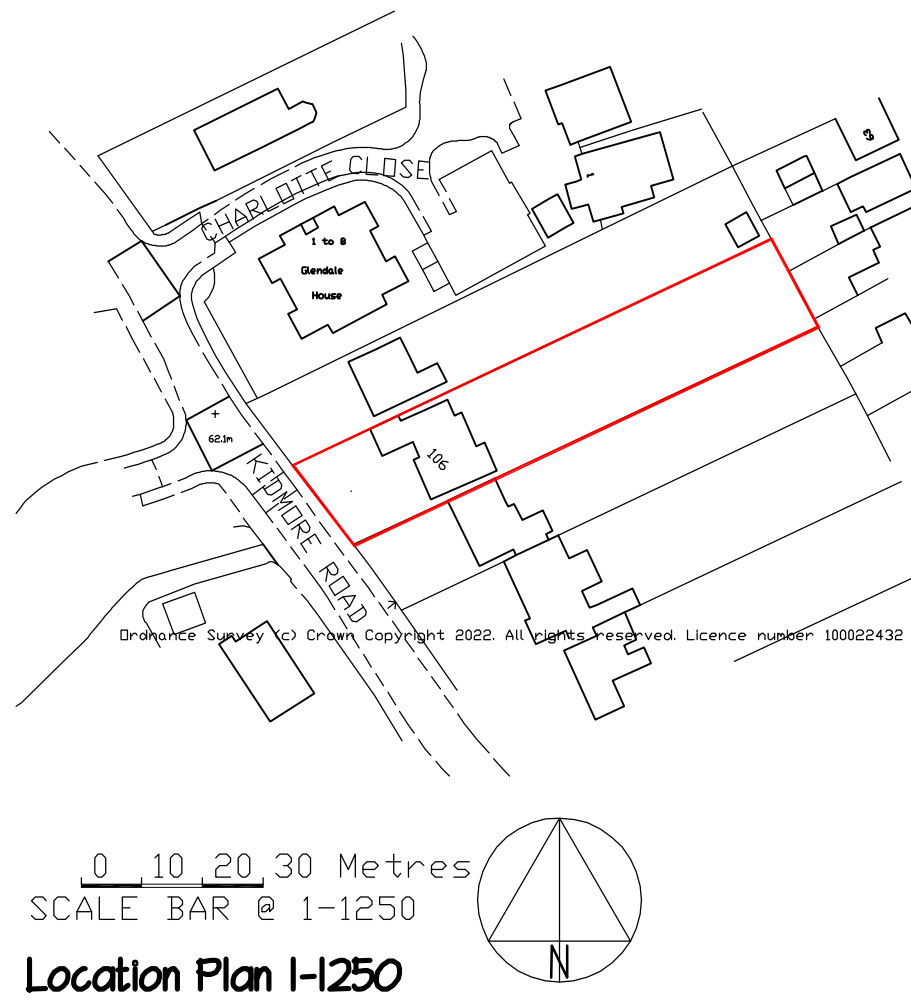
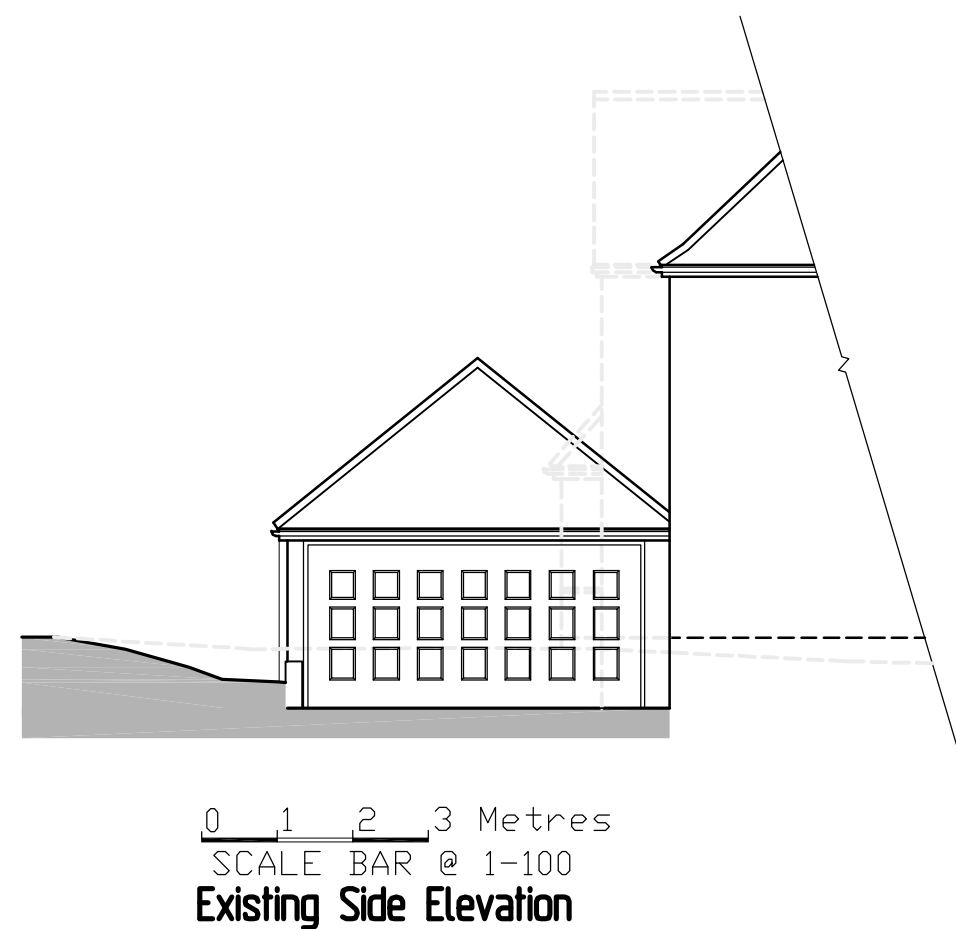


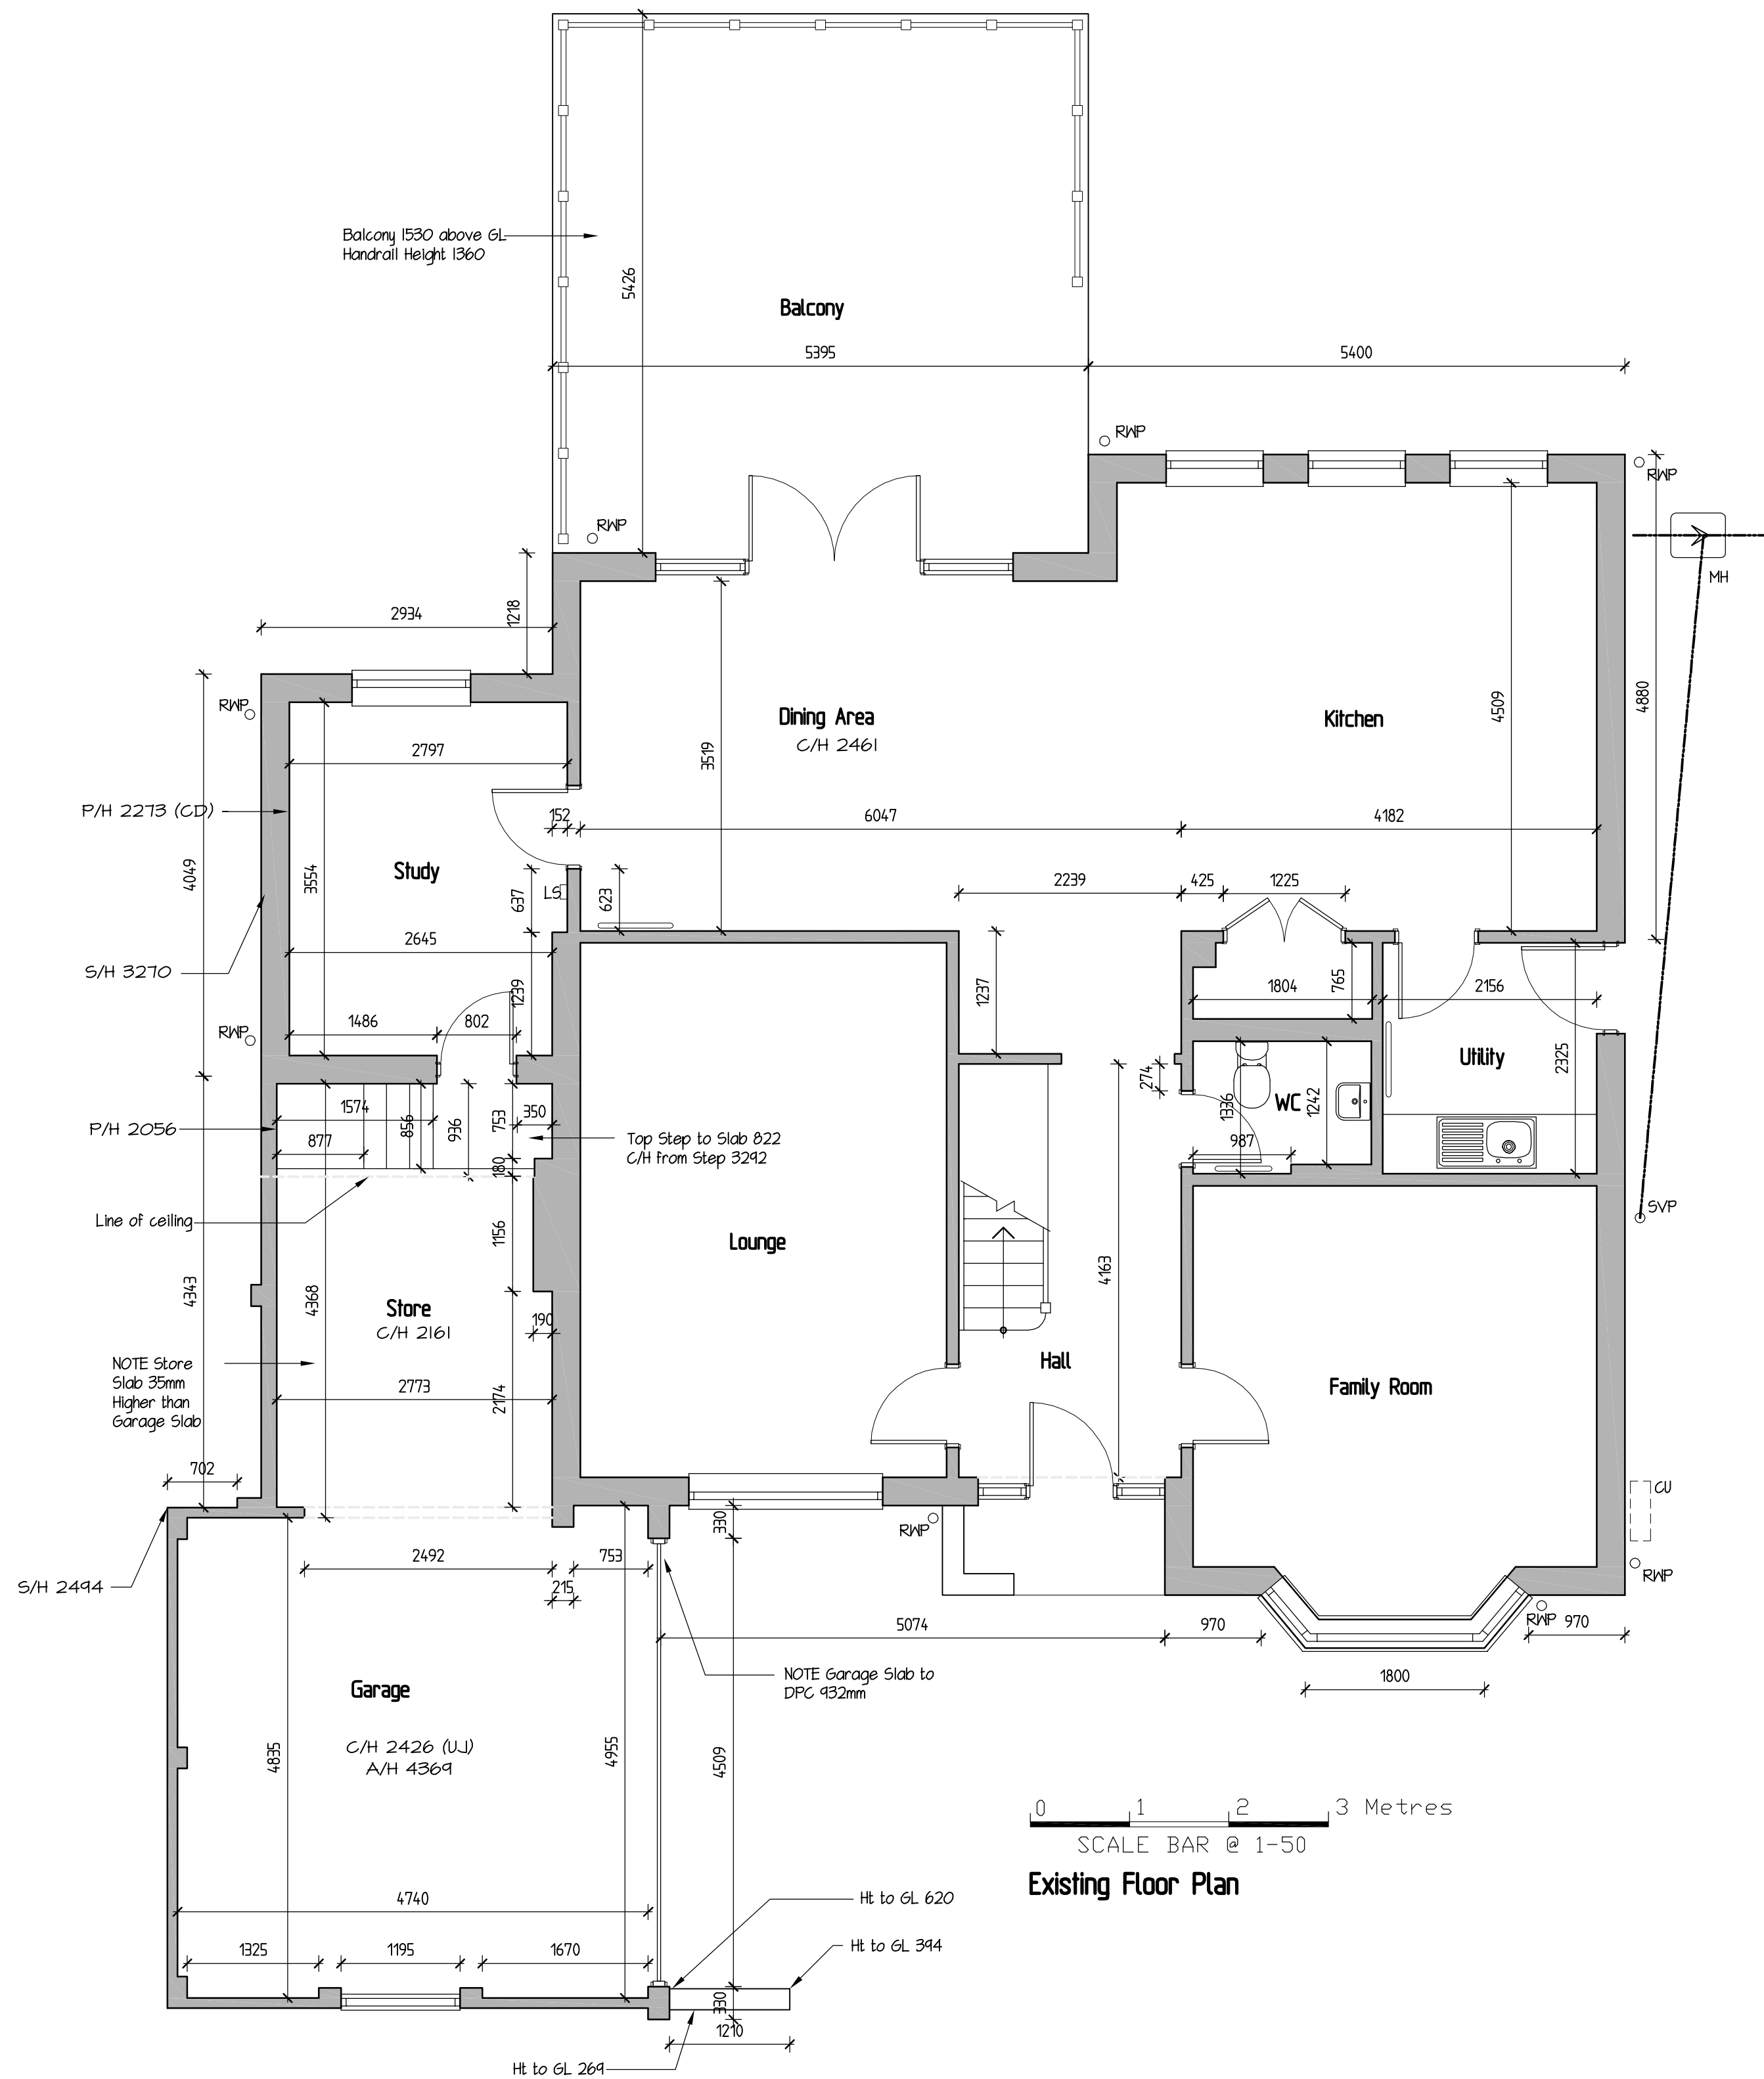

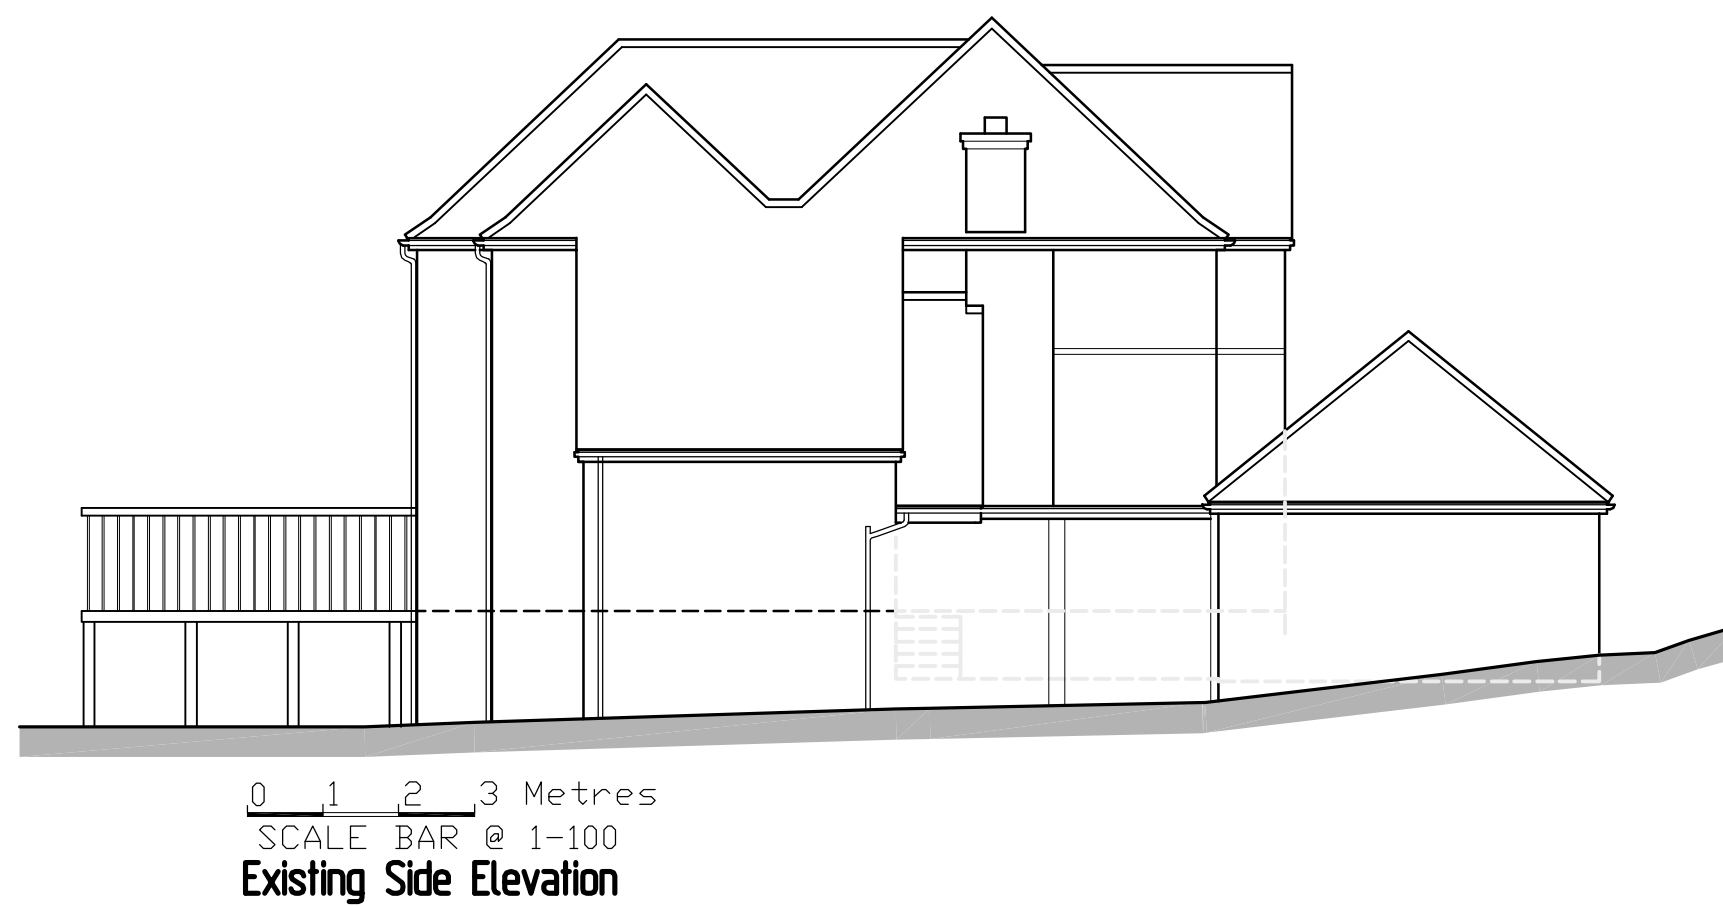

43 Wendover Way,
Tilehurst, Reading,
Berks RG30 4RU
Tel & Fax: 0118 941 6249
Mobile: 07967 009862
greg@gregfarrell.co.uk

Planning, Building Regulations & Structural Design

REVISIONS		
Rev.	Description	Date

JOB TITLE

106 Kidmore Road
Caversham

TITLE

Existing Plans & Elevations

SCALE

1:50 1:100

DATE

February 2022

DRAWING No.

01