


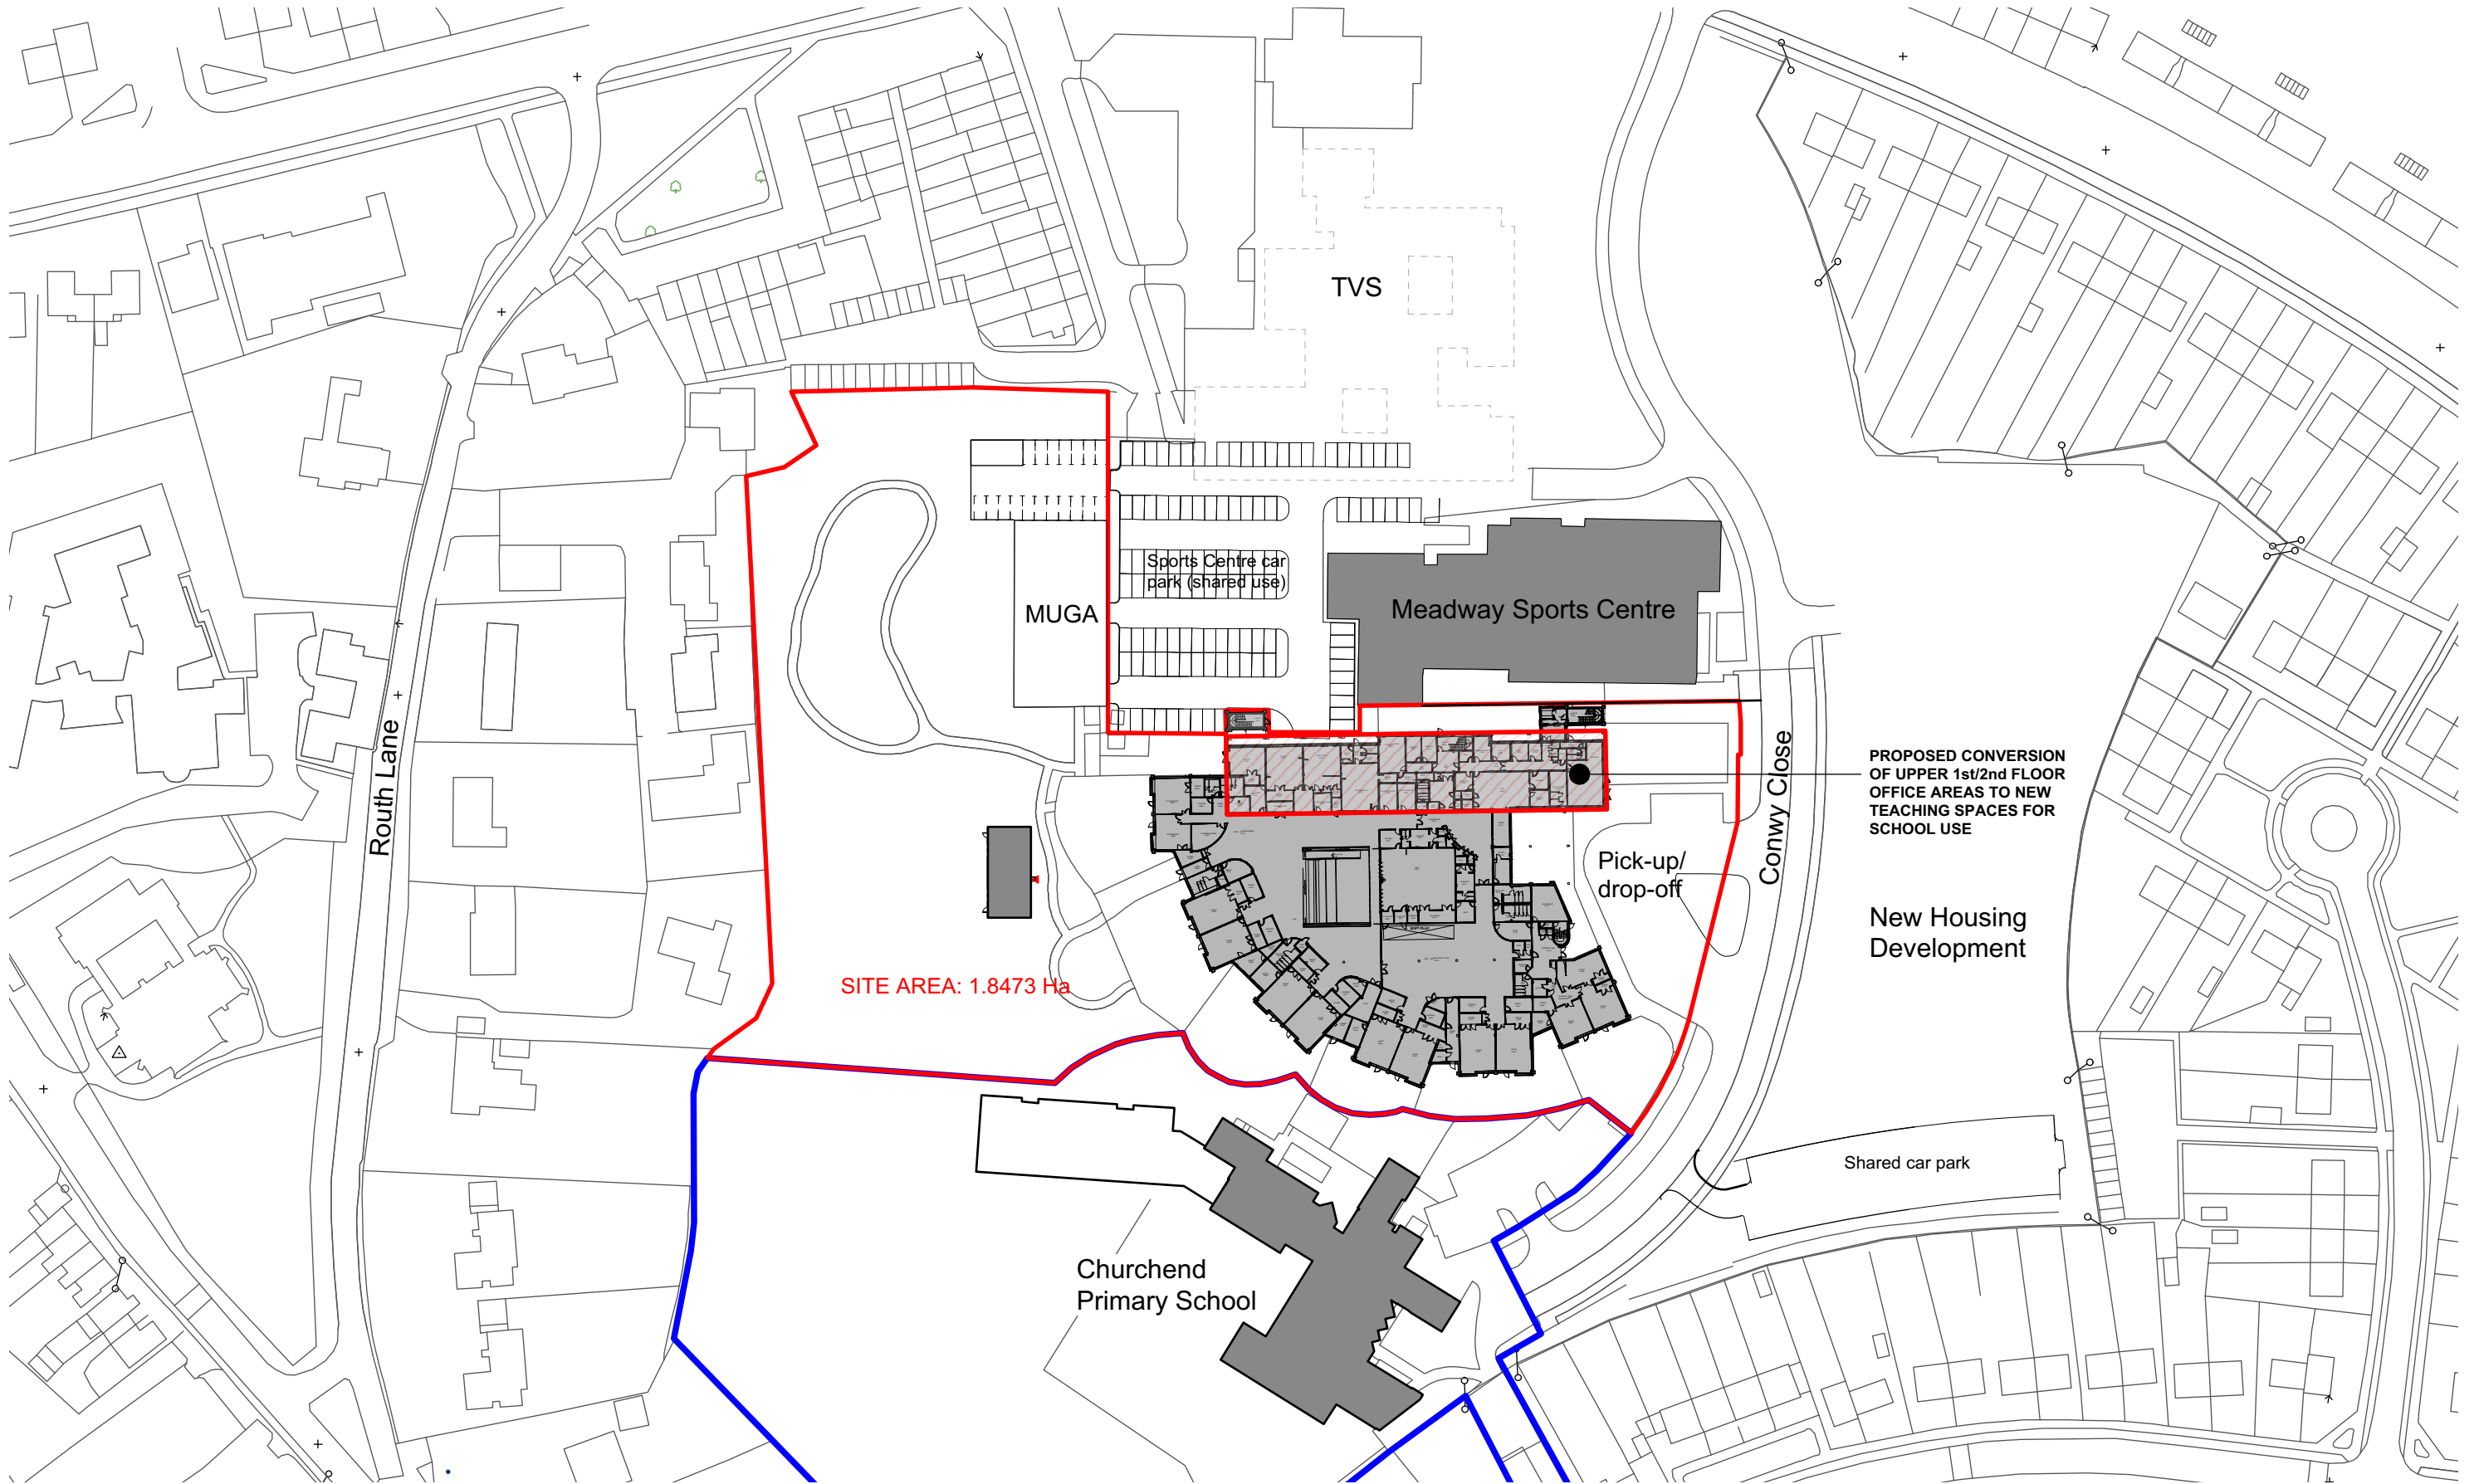

# PLANNING



HCC Property Services,  
Three Minsters House,  
76 High Street, Winchester SO23 8UL.  
tel: (01962) 847801

| Notes   |                                                    |   |
|---|----------------------------------------------------|---|
| 1 This drawing is © copyright Hampshire County Council 2017. No unauthorised reproduction permitted. All rights reserved. | 2 No dimensions are to be scaled from this drawing | 3 This map is reproduced from Ordnance Survey material with the permission of Ordnance Survey on behalf of the controller of Her Majesty's Stationery Office © Crown Copyright. Unauthorised reproduction infringes Crown Copyright and may lead to prosecution or civil proceedings. (100019180), (2017) |

| rev | description        | date     | by |
|-----|--------------------|----------|----|
| A   | Modular unit moved | 11.07.17 | HD |

|                         |          |        |       |                     |          |
|-------------------------|----------|--------|-------|---------------------|----------|
| PROJECT                 |          |        |       | SHEET CONTENTS      |          |
| Reading Borough Council |          |        |       | Site Location Plan  |          |
| The Avenue School       |          |        |       | Property Services   |          |
| SCALE                   | DATE     | DRAWN. | CHKD. | DRAWING No.         | REVISION |
| 1:1250 @A3              | Aug 2021 | dpk    |       | E05074-00-DR-A-1000 | -        |
|                         |          |        |       | FILE REF.           |          |