




This Plan includes the following Licensed Data: OS MasterMap Colour PDF Location Plan by the Ordnance Survey National Geographic Database and incorporating surveyed revision available at the date of production. Reproduction in whole or in part is prohibited without the prior permission of Ordnance Survey. The representation of a road, track or path is no evidence of a right of way. The representation of features, as lines is no evidence of a property boundary. © Crown copyright and database rights, 2020. Ordnance Survey 0100031673

1 Location Plan
Scale: 1:1250

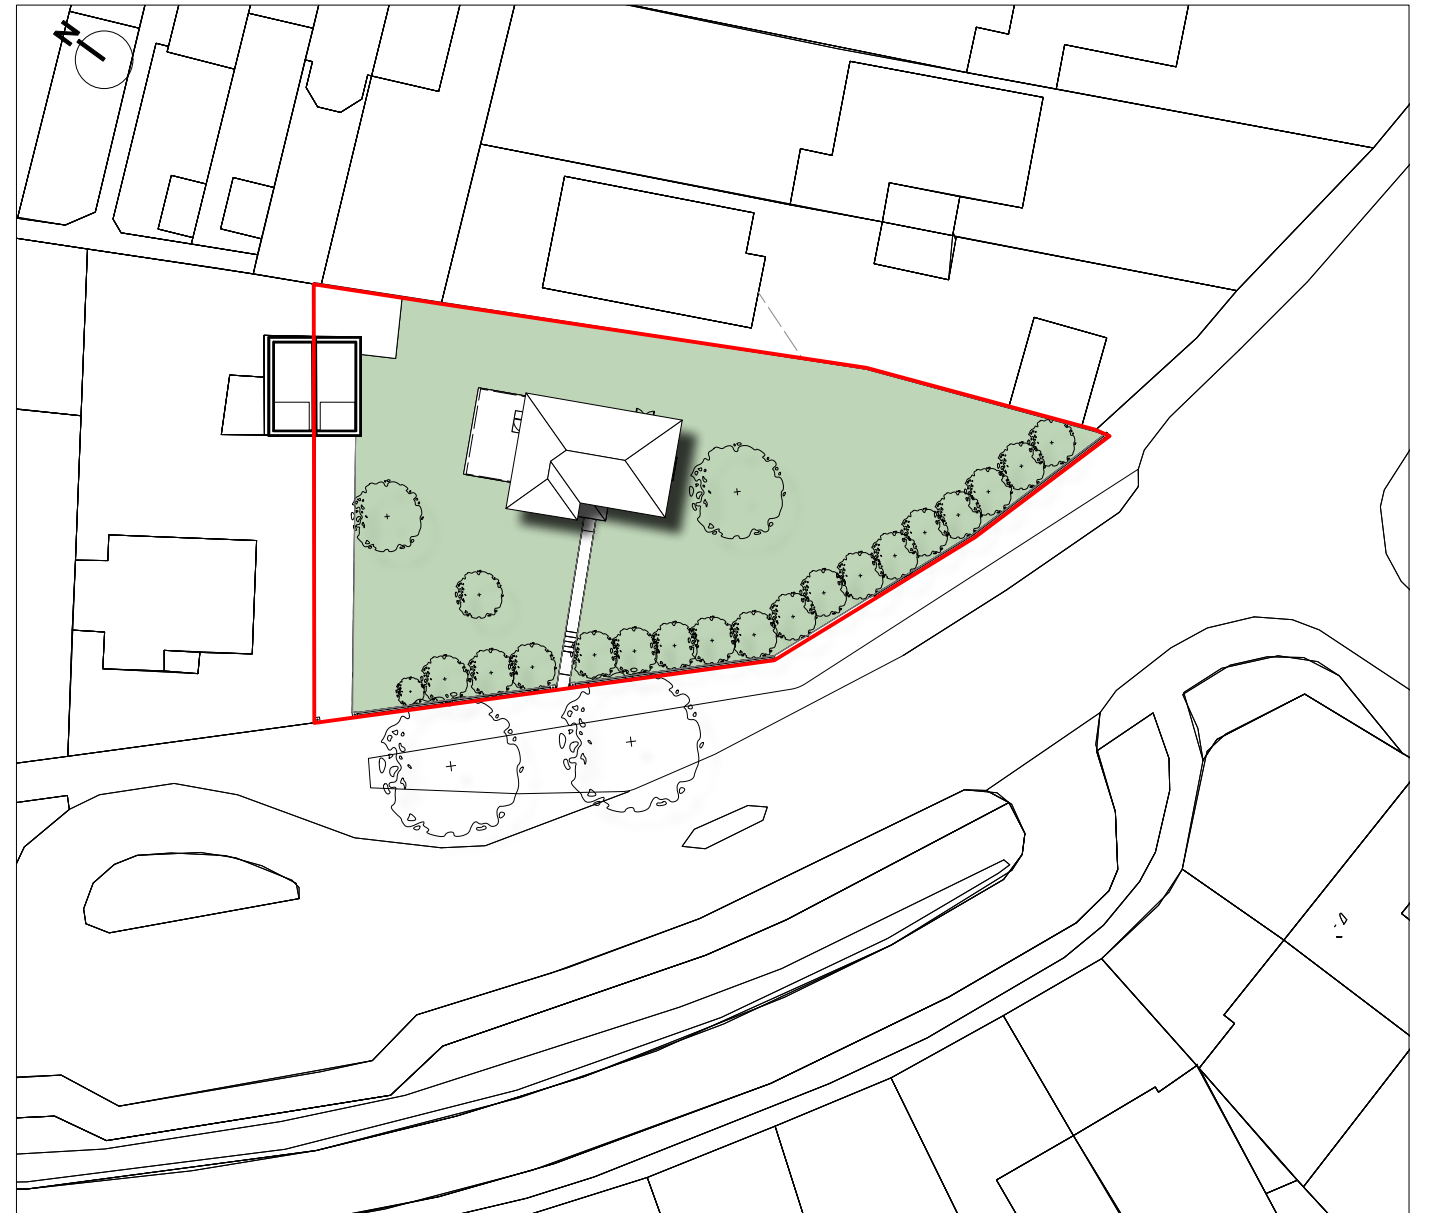

2 Existing Block Plan
Scale: 1:500



Gareth Bertram Limited
Trident House, Trident Business Park
Basil Hill Road, Didcot
OX11 7HJ

Design by:
Gabriele Gibellini Architect
gabriele@johncharlespropertyinvestments.co.uk

Project: Development of detached house
Address: 104 Berkeley Avenue - Reading
RG1 6HY
Date: 29/07/2021

Drawings Number: 001
Title: Location plan
Scale: @ ISO A3
Status: PA

Rev: