
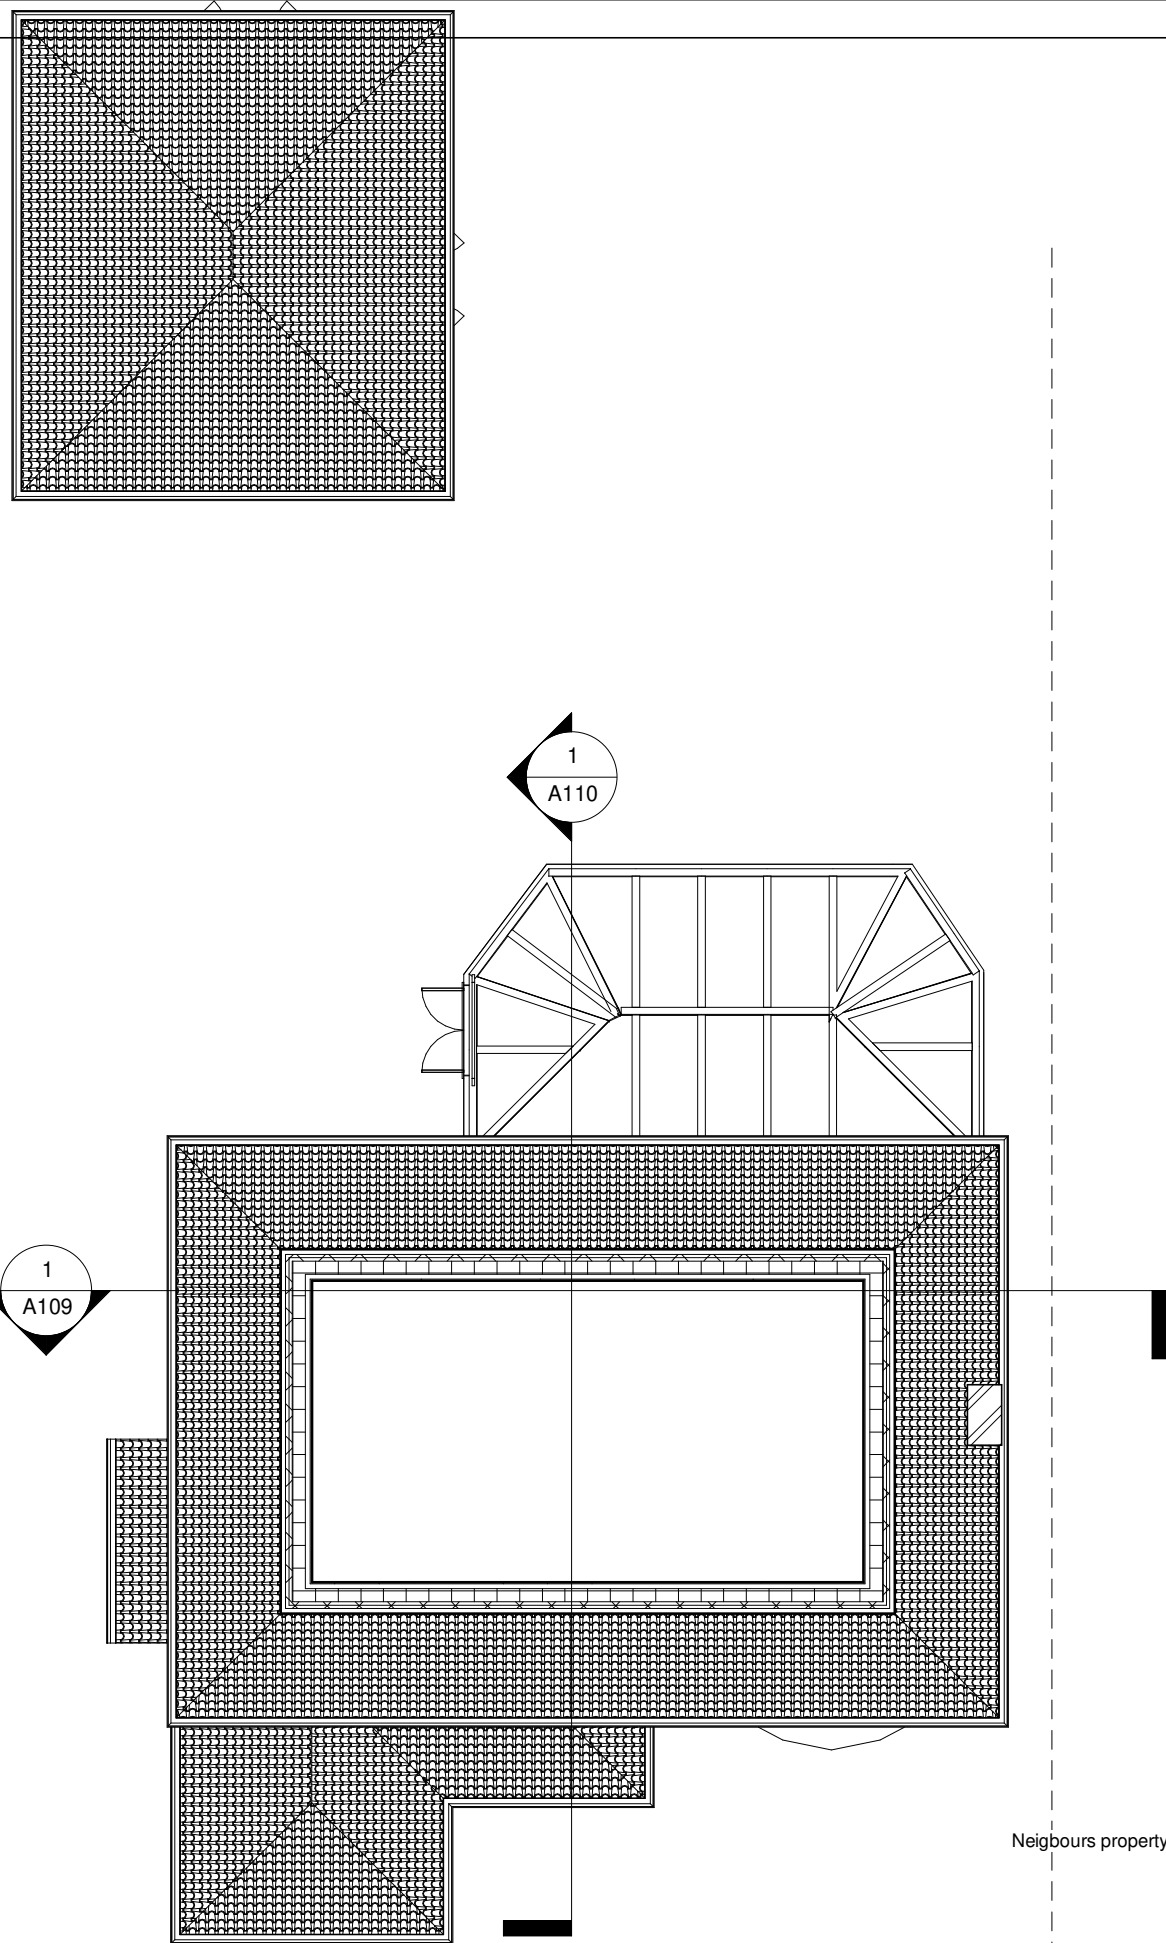


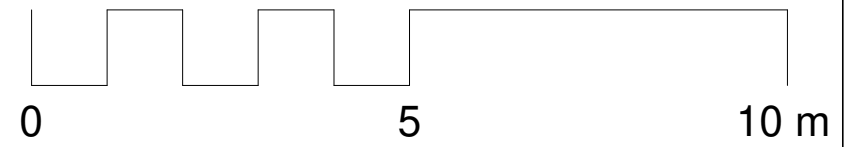

1 Loft - Existing
1 : 100

Application Ref: 210260

Proposal: Two storey rear extension, single storey side extension. Conversion of detached garage (Amended Description)..

Approval Date: 09 April 2021

Decision: Grants